http://www.adultpdf.com
Created by TIFF To PDF trial version, to remove this mark, please register this software.

SURVEY TRACT OF LAND IN THE SW1/4 SECTION 32, T18S-R4W MCPHERSON CO., KANSAS

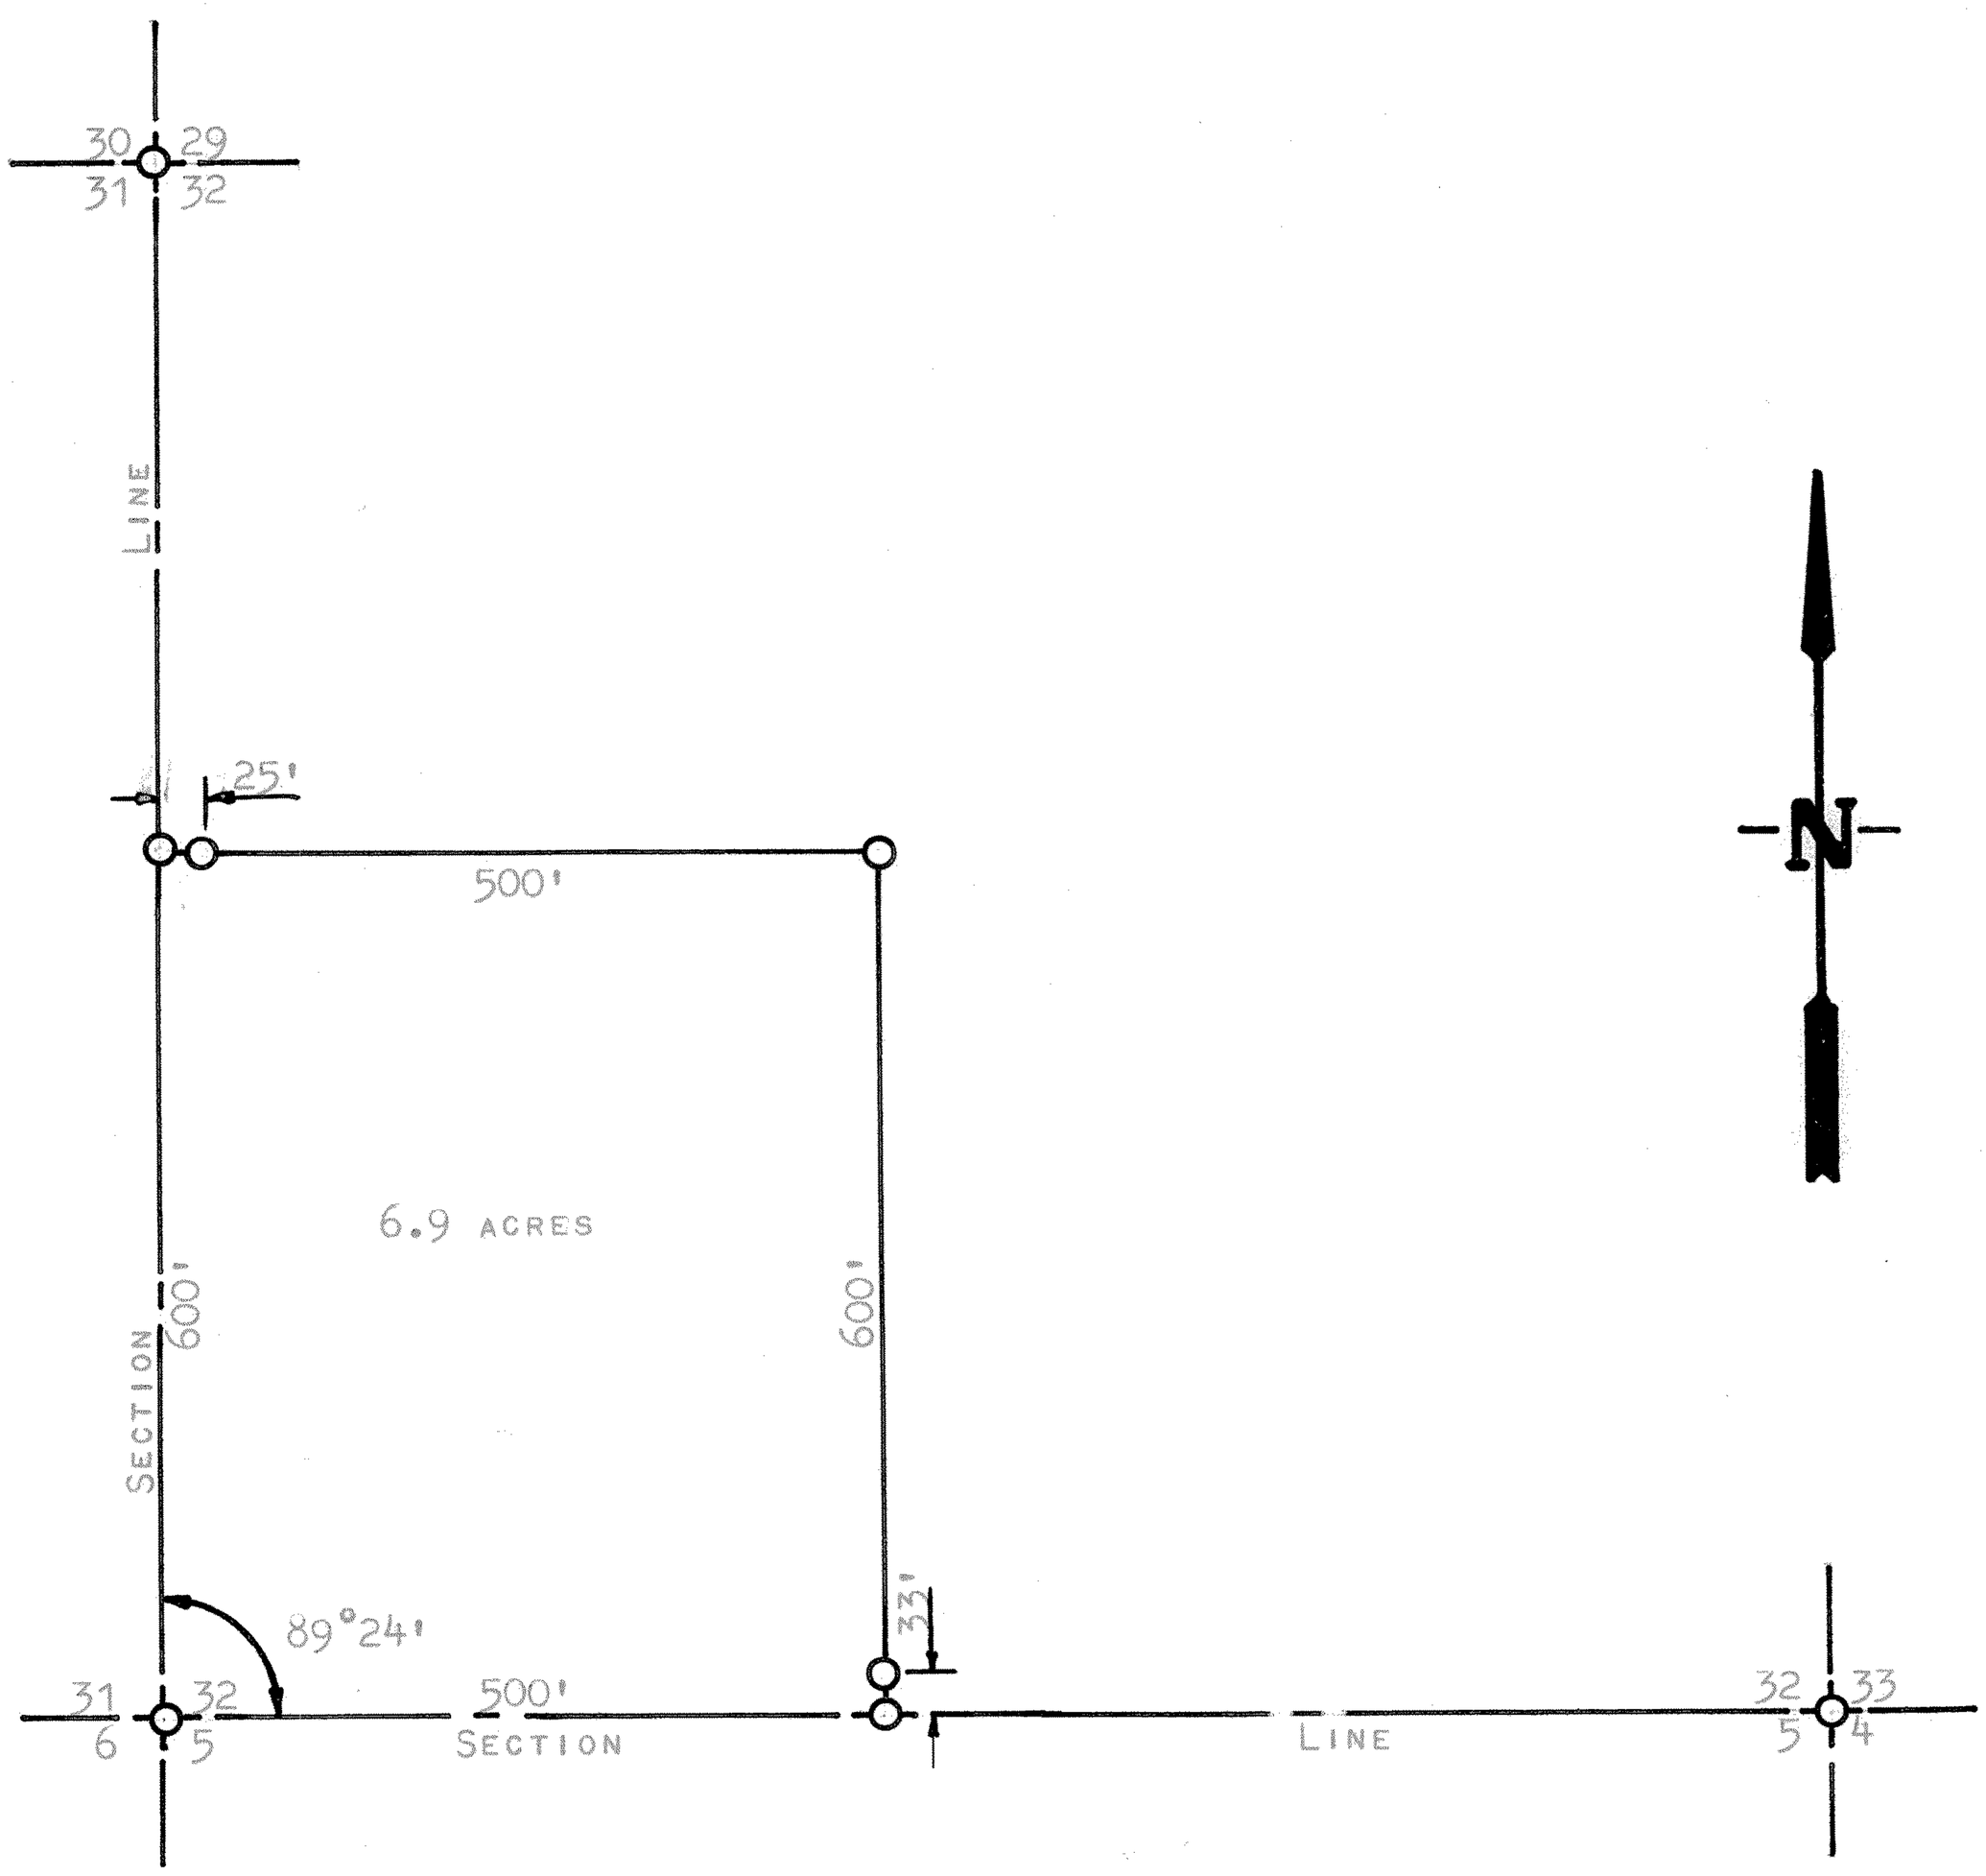

O PINS SET THIS SURVEY

STATE OF KANSAS)
COUNTY OF MCPHERSON) SS

I, FRANCIS RANKIN, COUNTY ENGINEER OF MCPHERSON COUNTY, KANSAS DO HEREBY CERTIFY THAT UNDER MY SUPERVISION A SURVEY WAS MADE IN THE SW1/4 OF SECTION 32, T18S-R4W OF THE 6TH P.M. AND DESCRIBED AS FOLLOWS:

COMMENCING AT THE SW CORNER OF SAID SECTION 32, T18S-R4W; THENCE NORTH, ON SECTION LINE, 600 FEET; THENCE EAST, PARALLEL WITH THE SOUTH SECTION LINE, 500 FEET; THENCE SOUTH, PARALLEL WITH THE WEST SECTION LINE, 600 FEET; THENCE WEST, ON SECTION LINE 500 FEET TO PLACE OF BEGINNING, SAID TRACT CONTAINING 6.9 ACRES MORE OF LESS, AND THAT THE ACCOMPANYING PLAT IS A TRUE EXHIBIT OF SAID SURVEY AS FAR AS IT IS KNOWN TO ME.

SURVEY CALLED FOR BY BURDETTE LARSON

SIGNED THIS 28 DAY OF MARCH, 1967.

F. R. RANKIN
COUNTY ENGINEER
MCPHERSON CO., KANSAS

F. R. RANKIN
LICENSED
799
KANSAS
PROFESSIONAL ENGINEER

MICROFILM