http://www.adultpdf.com
Created by TIFF To PDF trial version, to remove this mark, please register this software.

A SURVEY OF SECTION 6
T18S, R4W 6TH P.M.

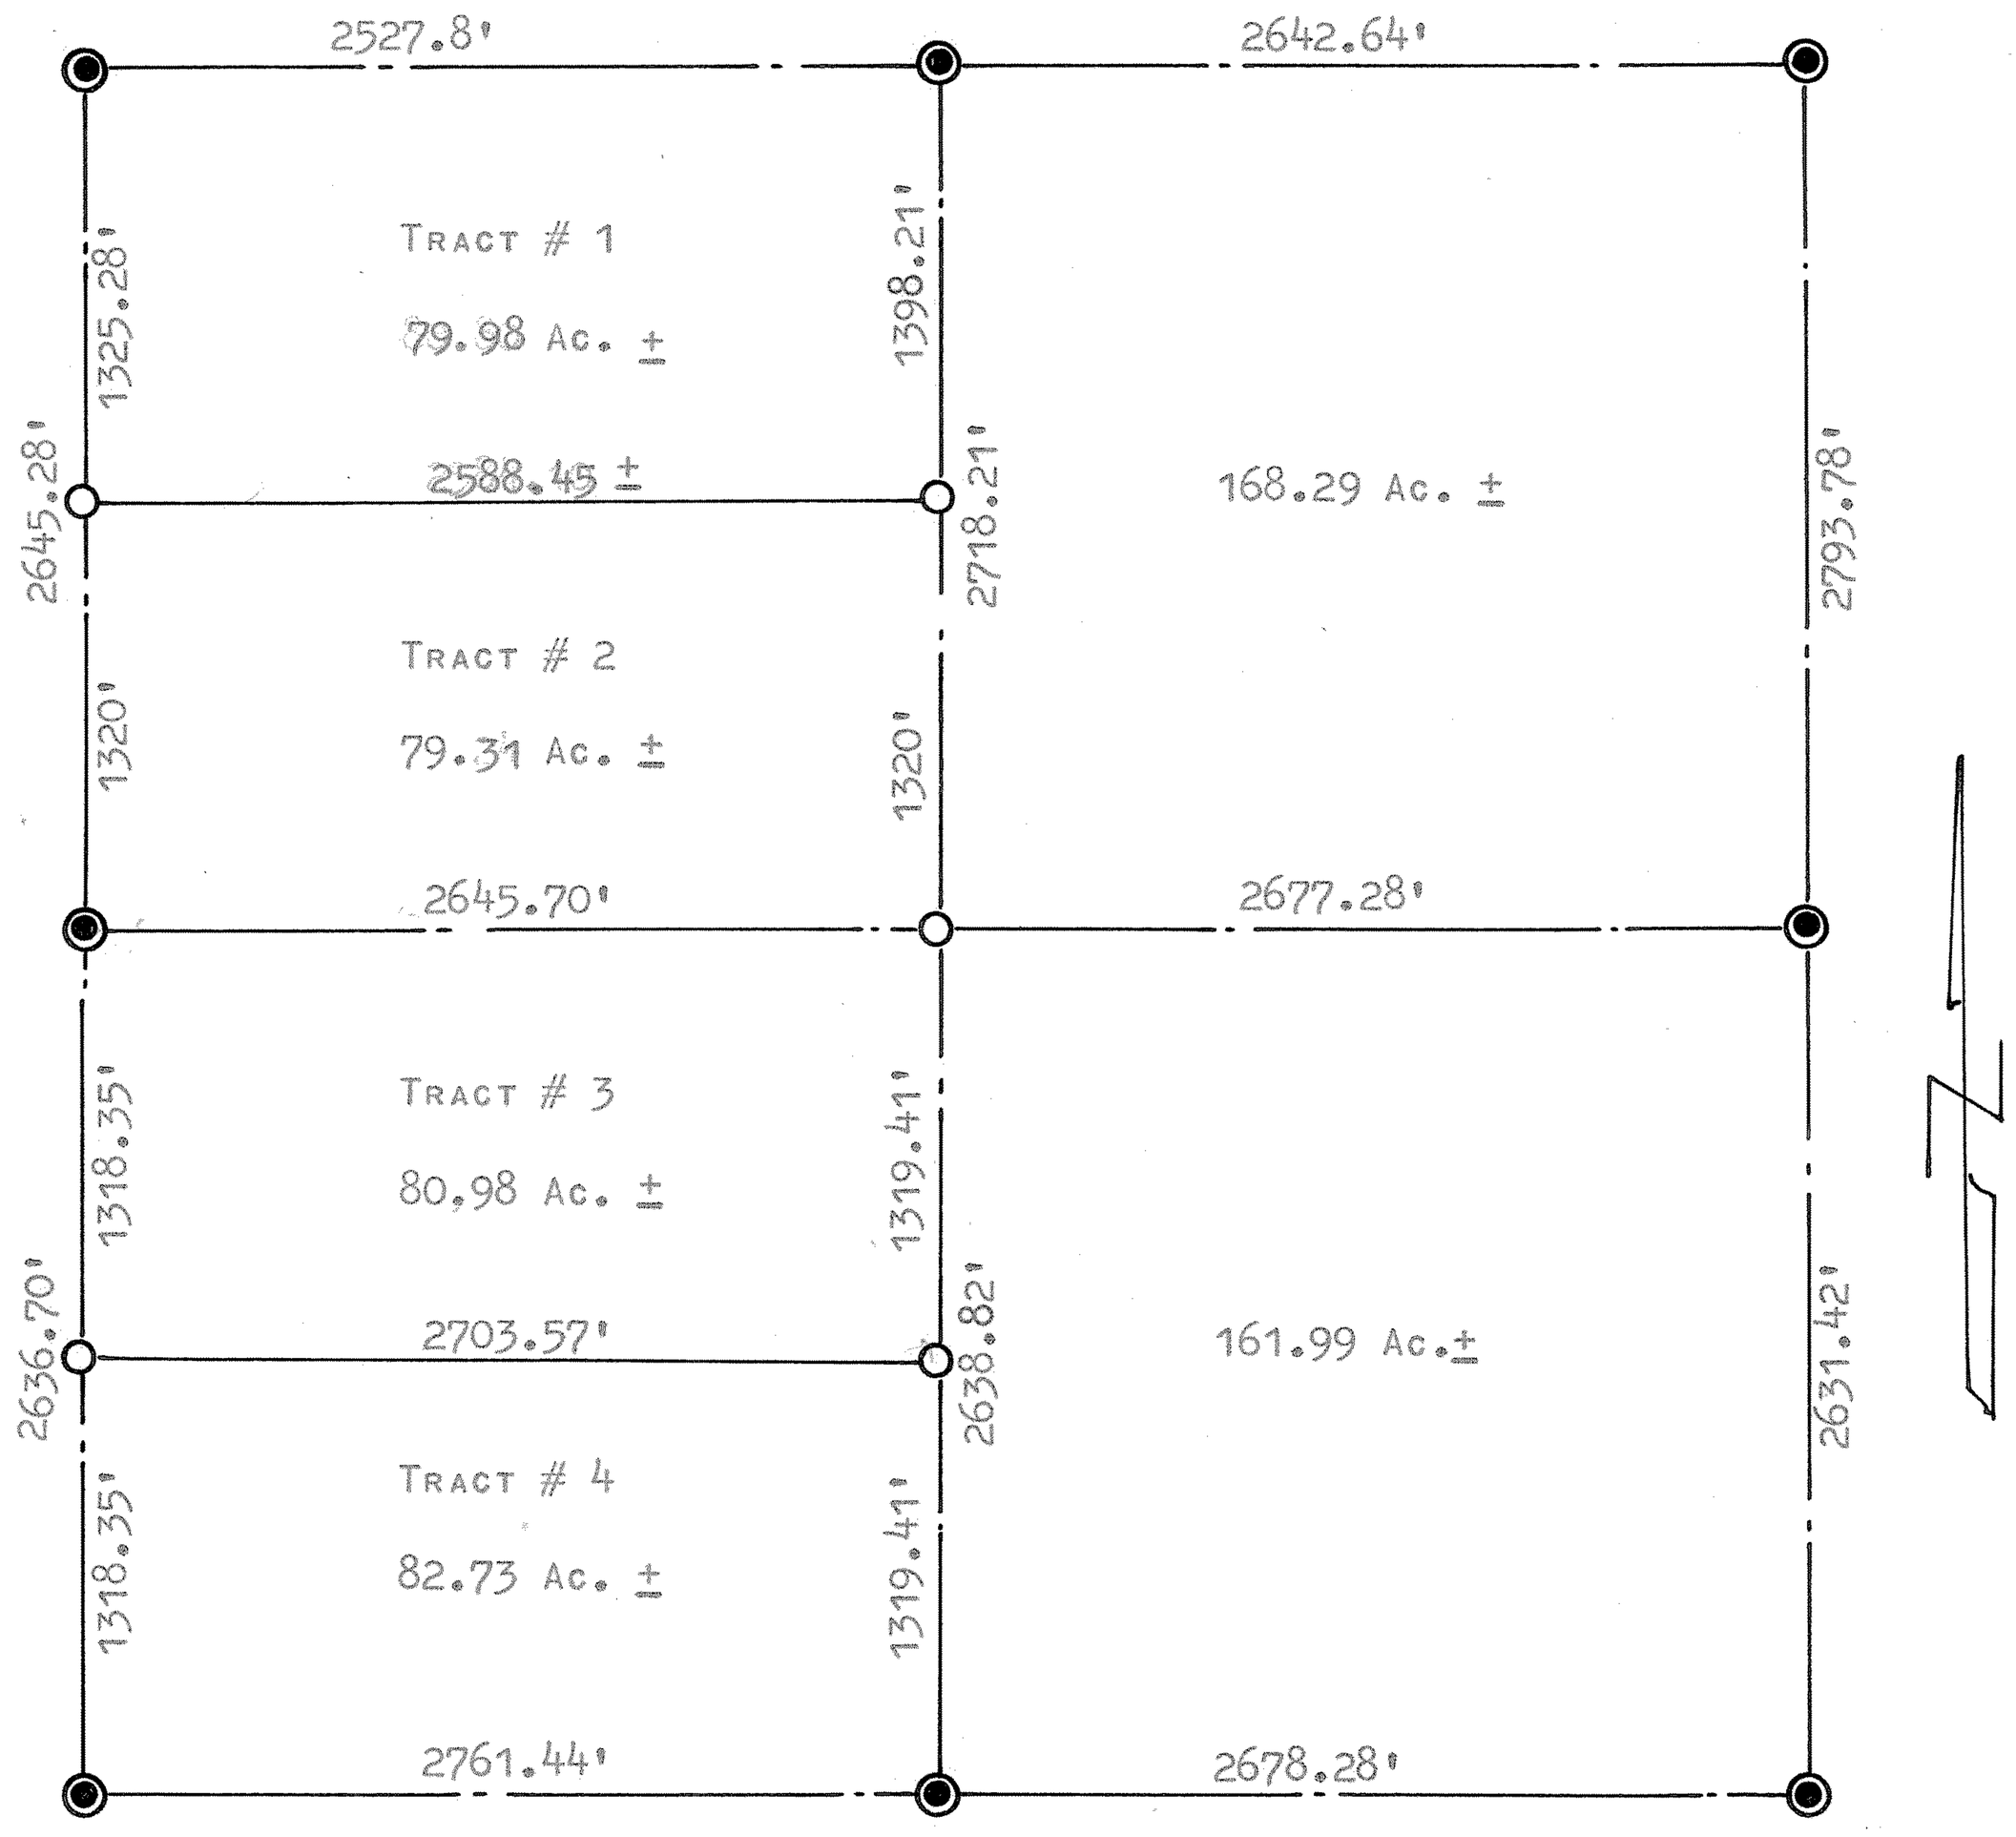

PINS SET U.S. GOV. SURVEY

PINS SET THIS SURVEY

STATE OF KANSAS)
COUNTY OF McPHERSON) SS

I, FRANCIS D. WAGNER, COUNTY ENGINEER OF McPHERSON COUNTY, KANSAS, DO HEREBY CERTIFY THAT I DID CAUSE TO BE DONE ON THE 10TH DAY OF JULY, 1959 A SURVEY IN THE WEST HALF OF SECTION 6, T18S, R4W OF THE 6TH P.M. DESCRIBED AS FOLLOWS:

SURVEY REQUESTED WAS TO SURVEY THE S1/2 SW1/4. N1/2 SW1/4, S1/2 NW1/4 AND N1/2 NW1/4 SECTION 6, T18S, R4W.

AND THAT THE ACCOMPANYING PLAT IS A TRUE EXHIBIT OF SAID SURVEY.

Francis D. Wagner

FRANCIS D. WAGNER
COUNTY ENGINEER
McPHERSON COUNTY

14 JULY, 1959

FRANCIS D. WAGNER LICENSED 1273 KANSAS PROFESSIONAL ENGINEER

MICROFILM