http://www.adultpdf.com
Created by TIFF To PDF trial version, to remove this mark, please register this software.

A SURVEY OF THE S1/2
SECTION 7, T18S, R4W 6TH P.M.

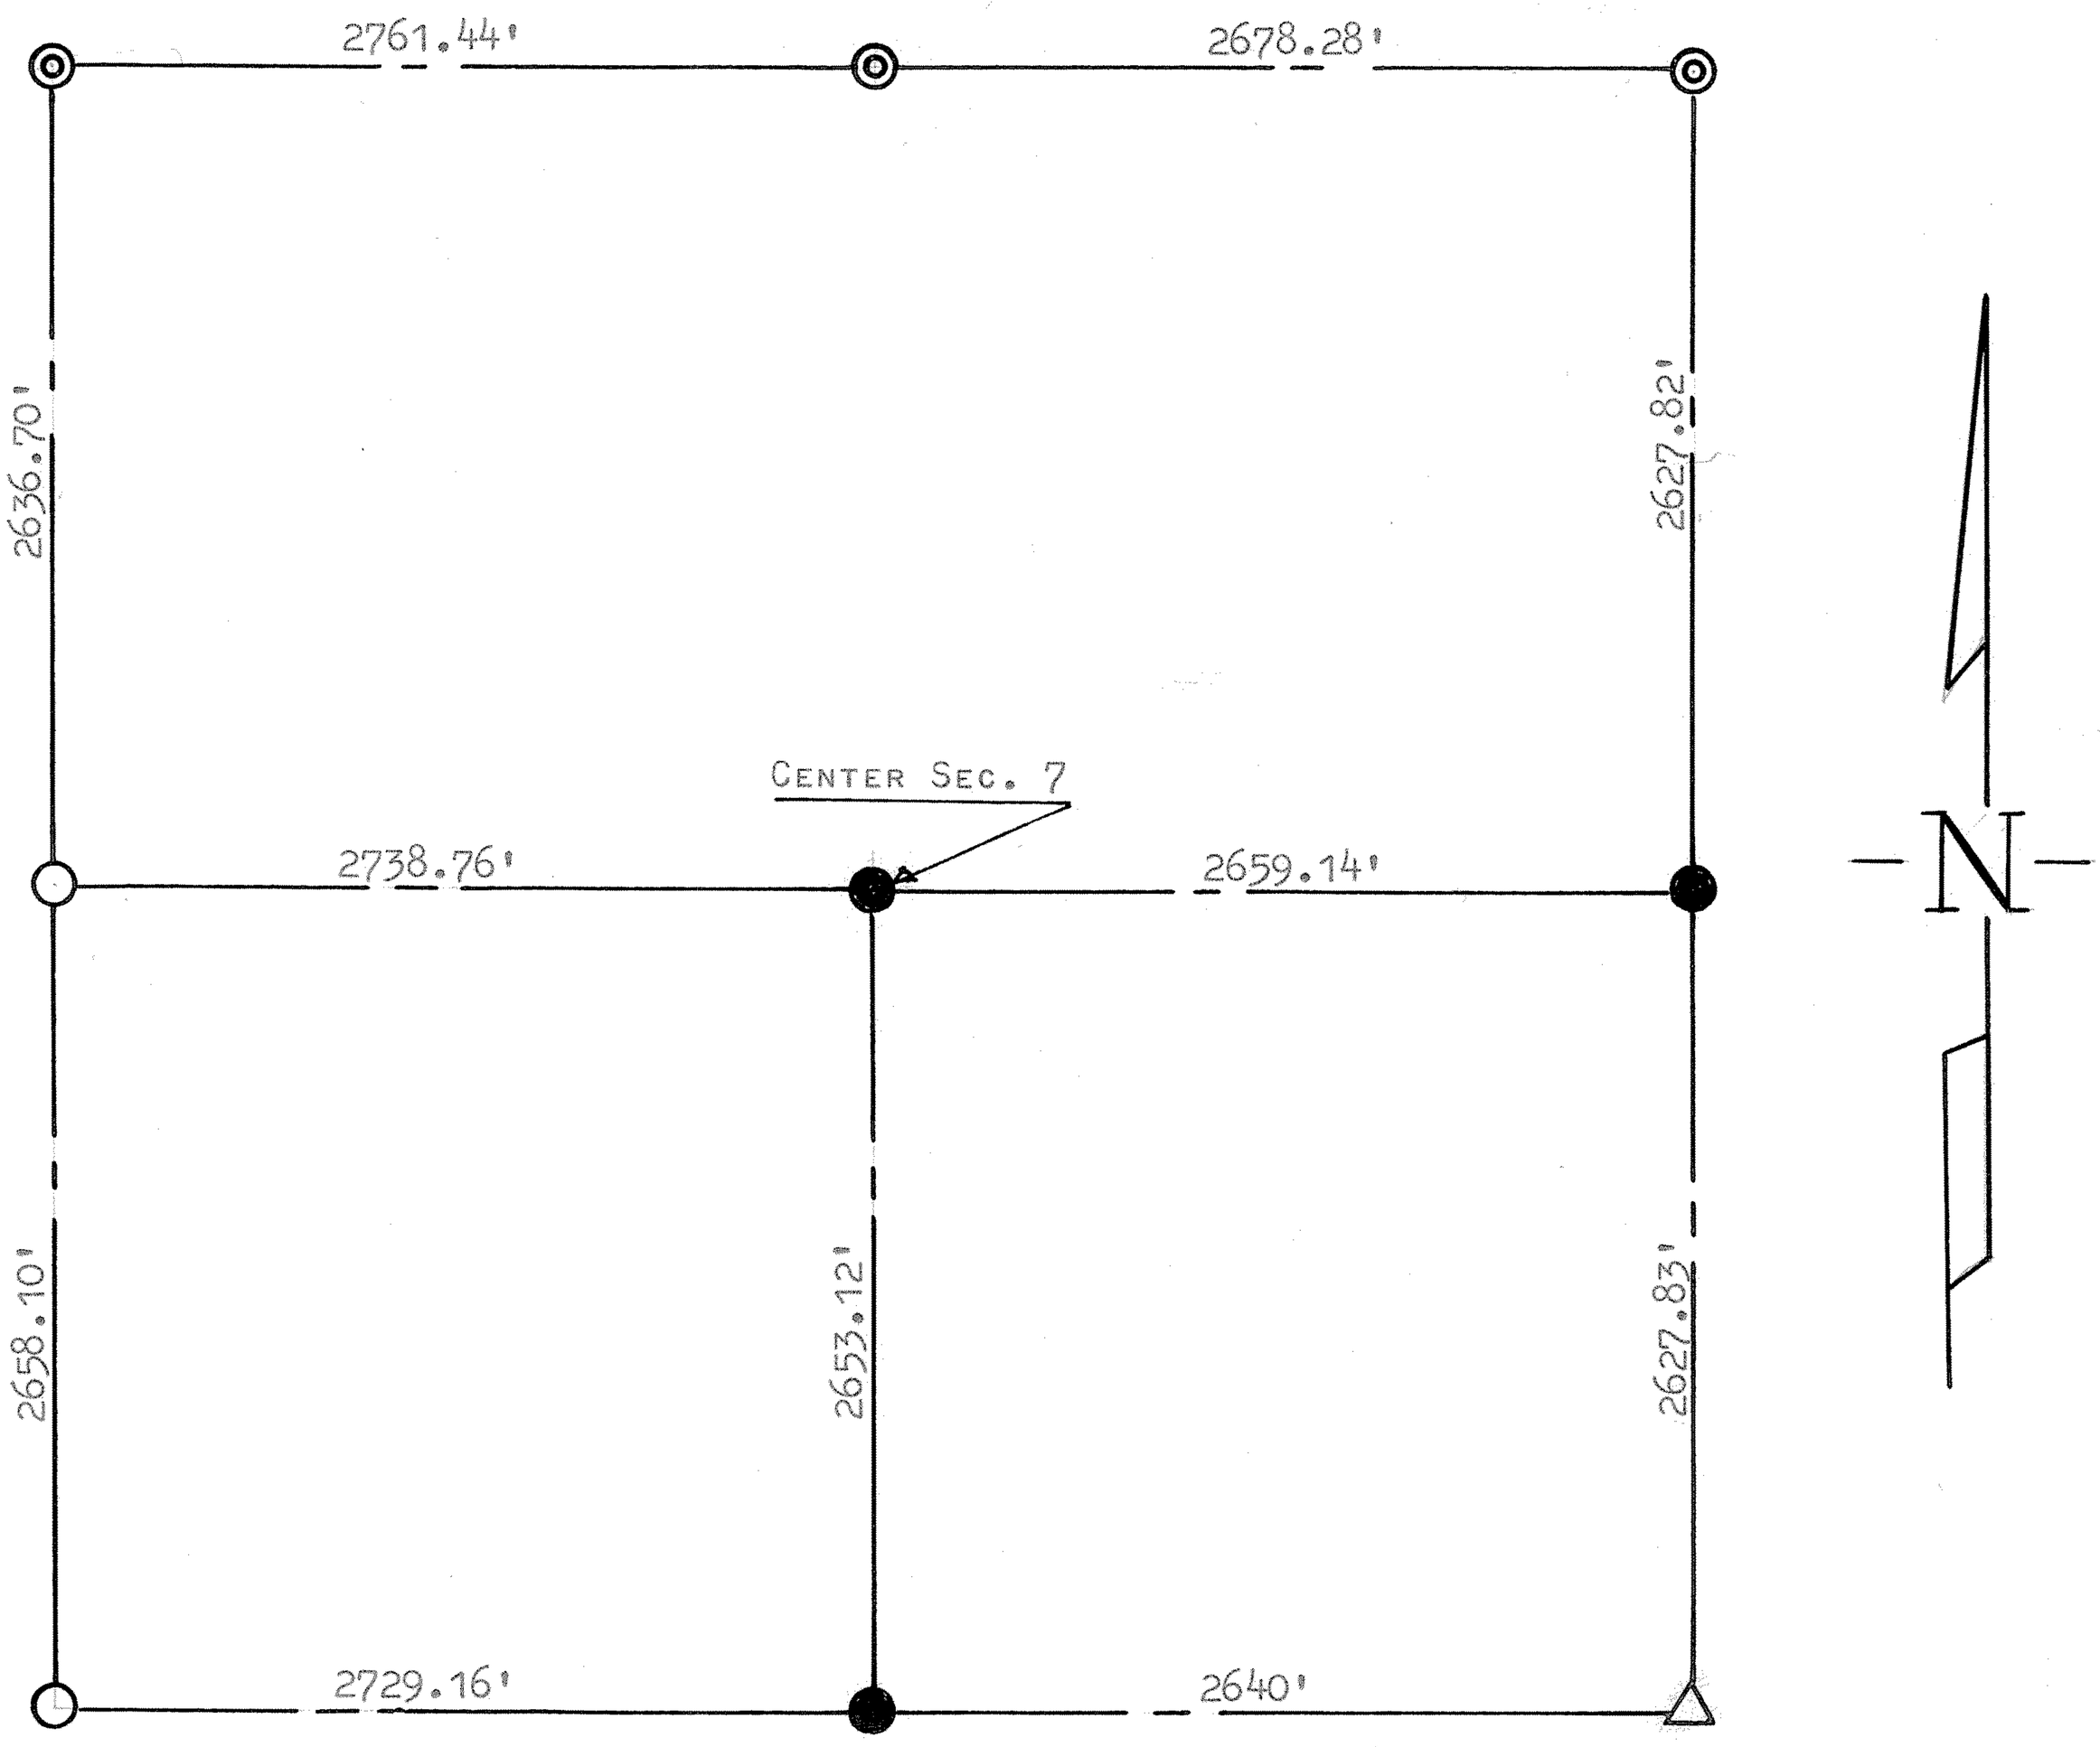

◎ PINS SET U.S. GOV. SURVEY

○ PINS FOUND THIS SURVEY

● PINS SET THIS SURVEY 3/4" PIPE

△ STONE FOUND THIS SURVEY

FRANCIS D. WAGNER LICENSED 1273 KANSAS PROFESSIONAL ENGINEER

STATE OF KANSAS)
COUNTY OF MCPHERSON) SS

I, FRANCIS D. WAGNER, COUNTY ENGINEER OF MCPHERSON COUNTY KANSAS, DO HEREBY CERTIFY THAT I DID CAUSE TO BE DONE ON THE 22ND DAY OF JULY 1960 A SURVEY OF THE S1/2 OF SECTION 7, T18S, R4W OF THE 6TH P.M. AND THAT THE ACCOMPANYING PLAT IS A TRUE EXHIBIT OF SAID SURVEY.

Francis D. Wagner

FRANCIS D. WAGNER
COUNTY ENGINEER
MCPHERSON COUNTY

15 AUGUST, 1960

MICROFILM