http://www.adultpdf.com
Created by TIFF To PDF trial version, to remove this mark, please register this software.

Garber
Surveying Service, P.A.
217 East 1st, Suite 9 Hutchinson, KS 67501

073

Survey for: Gary Wokaty
DESCRIPTION: Mortgage survey of a tract of land located in the Southwest quarter of Section 7, Township 19 South, Range 4 West of the 6th Principal Meridian in McPherson County, Kansas as described on the attached sheet.

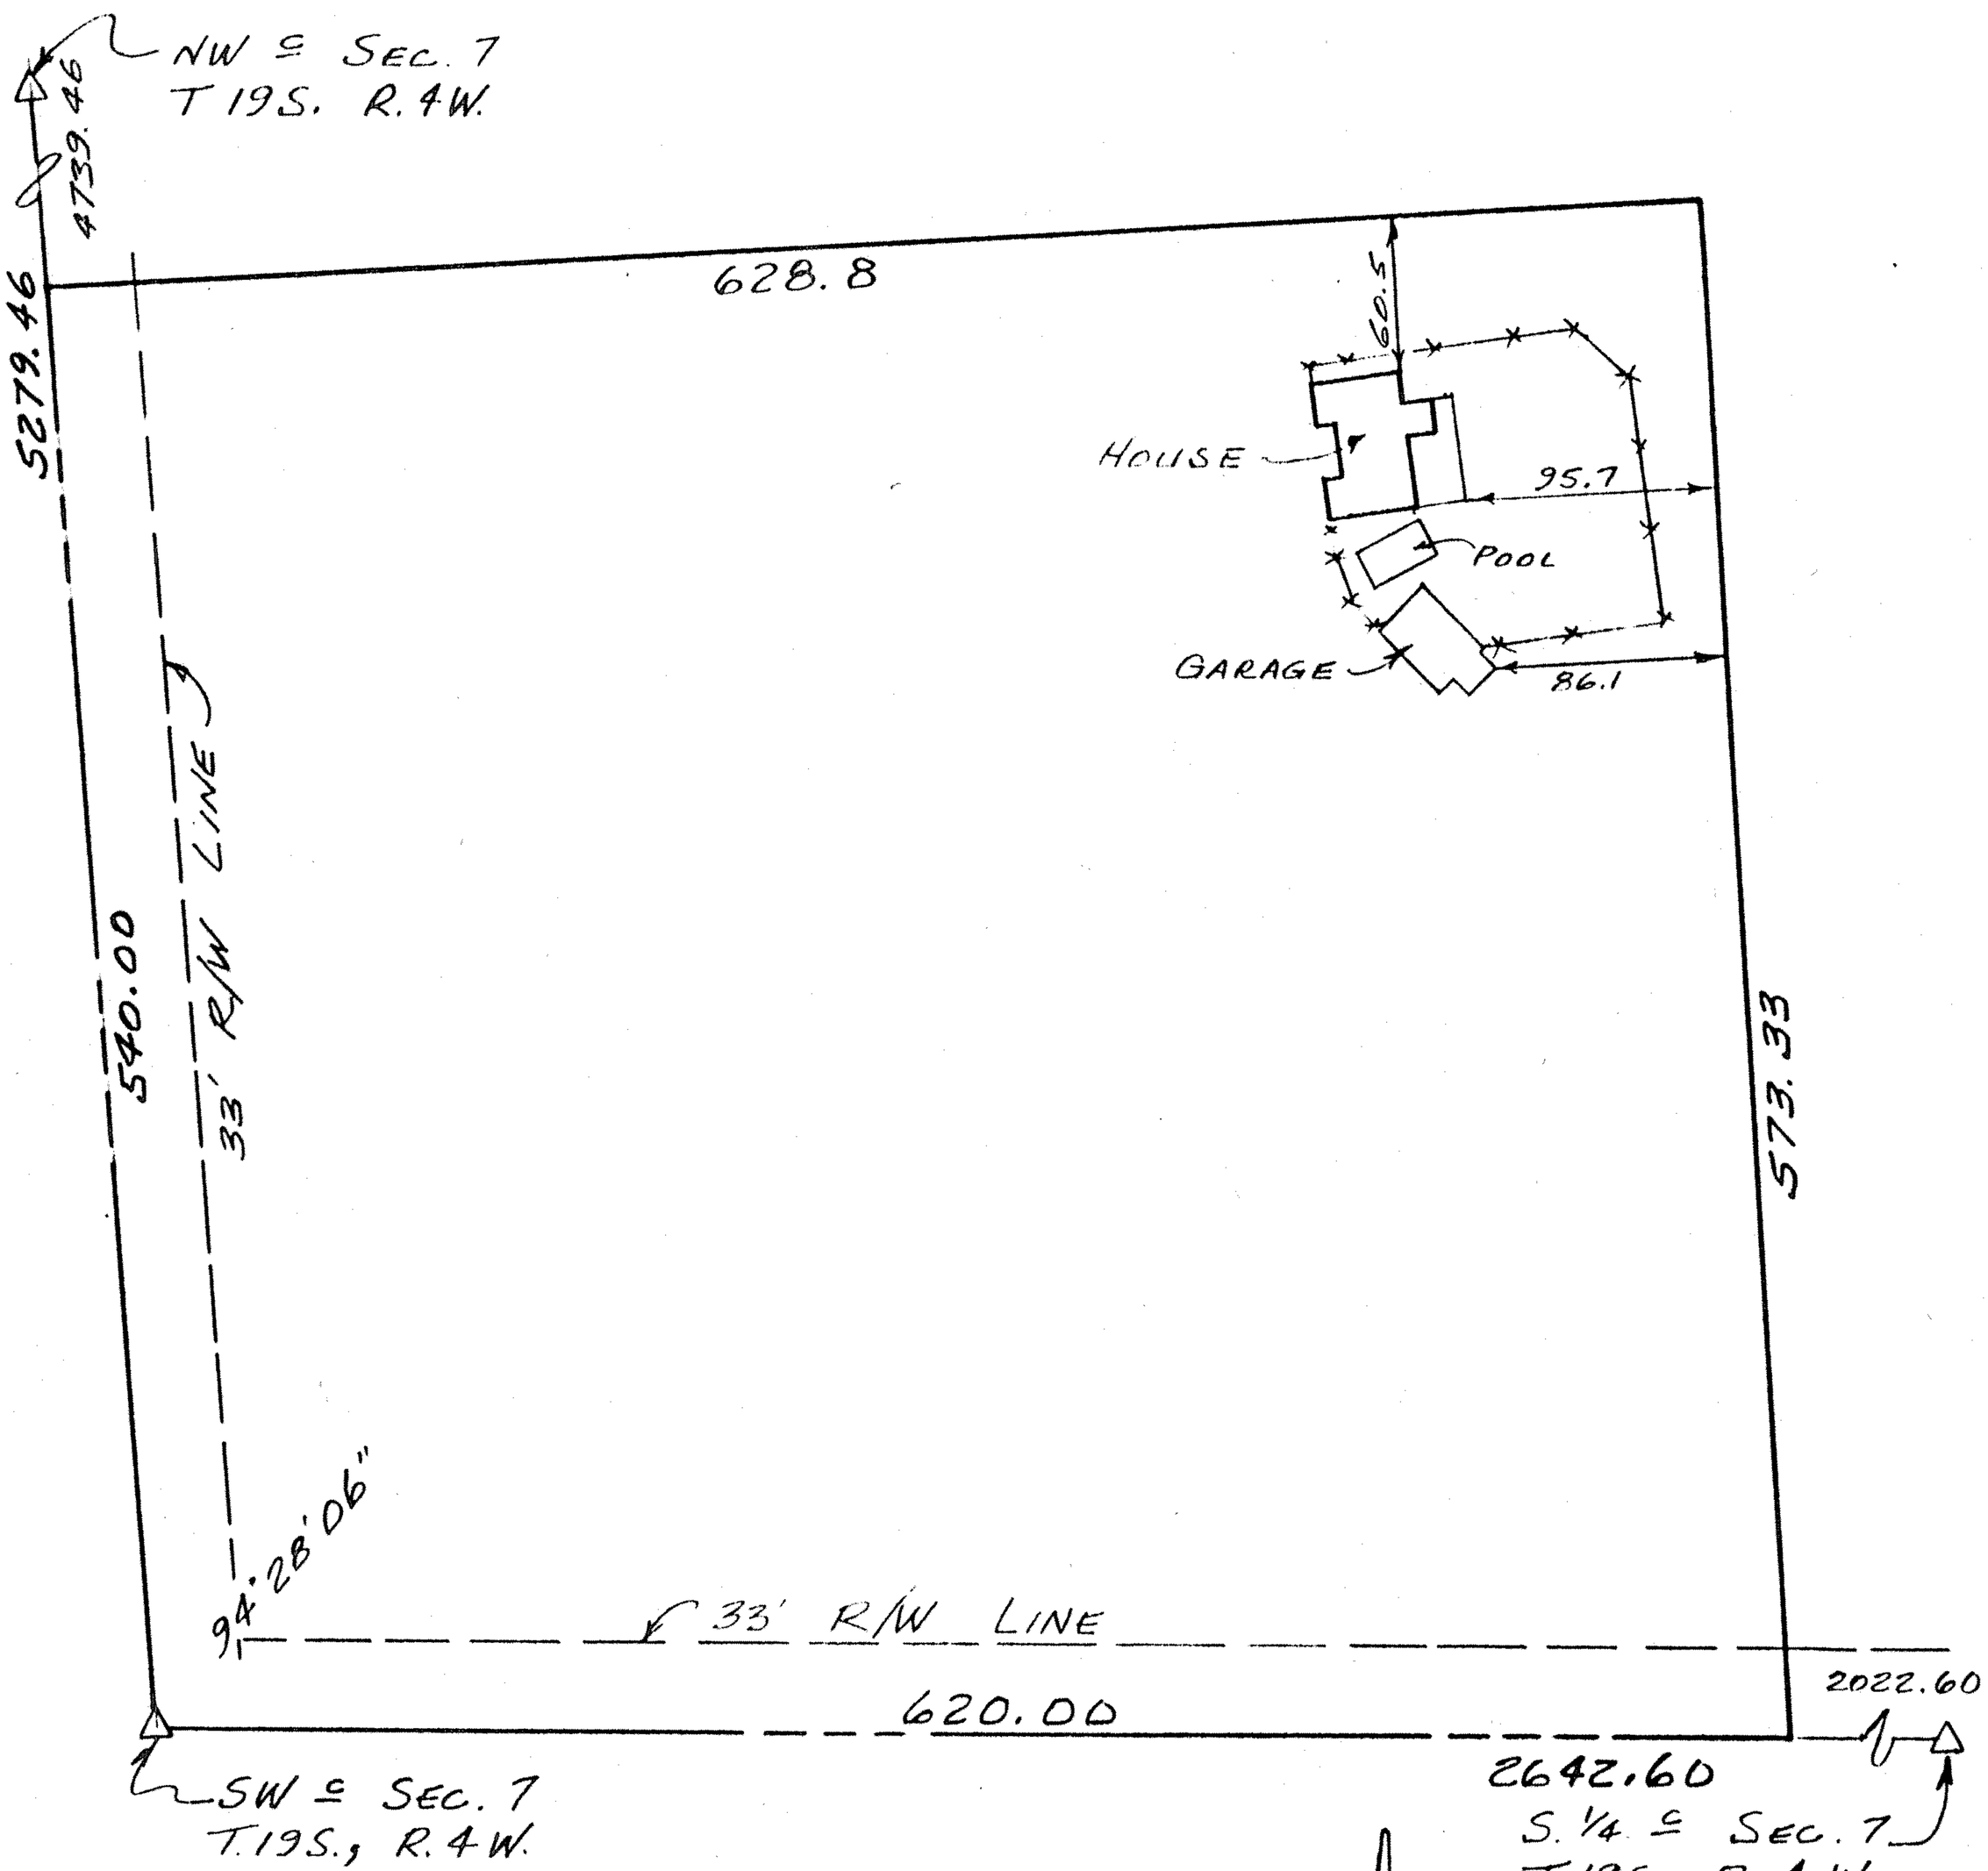

L E G E N D

Δ - Section subdivision corner found

Scale: 1"=100'

I hereby certify this plat to be a true, correct and complete representation of the property described above and on the attached sheet and the improvements located thereon and that there are no encroachments or overlaps either way across property lines, as surveyed by me, this 6th day of June, 1984.

DANIEL E. GARBER REGISTERED LS-683 KANSAS LAND SURVEYOR

Daniel E. Garber RLS #683

G84-177

http://www.adultpdf.com
Created by TIFF To PDF trial version, to remove this mark, please register this software.

DESCRIPTION

A part of the Southwest quarter of Section 7, Township 19 South, Range 4 West of the 6th Principal Meridian described as follows:

Beginning at the Southwest corner of Section 7, thence East on the section line 620.0 ft.; thence North 573.33 ft. to a point 628.8 ft. East of the West section line; thence West 628.8 ft. to a point on the West section line 540.0 ft. North of the Southwest corner of said SW¼; thence South on the section line 540.00 ft. to the point of beginning.

Dated: June 6, 1984

Daniel E. Garber RLS #683

DANIEL E. GARBER
REGISTERED
LS-683
KANSAS
LAND SURVEYOR

Scale: 1" =100