http://www.adultpdf.com
Created by TIFF To PDF trial version, to remove this mark, please register this software.

SURVEY OF SECTION 8, T18S, R4W
MC PHERSON, KANSAS

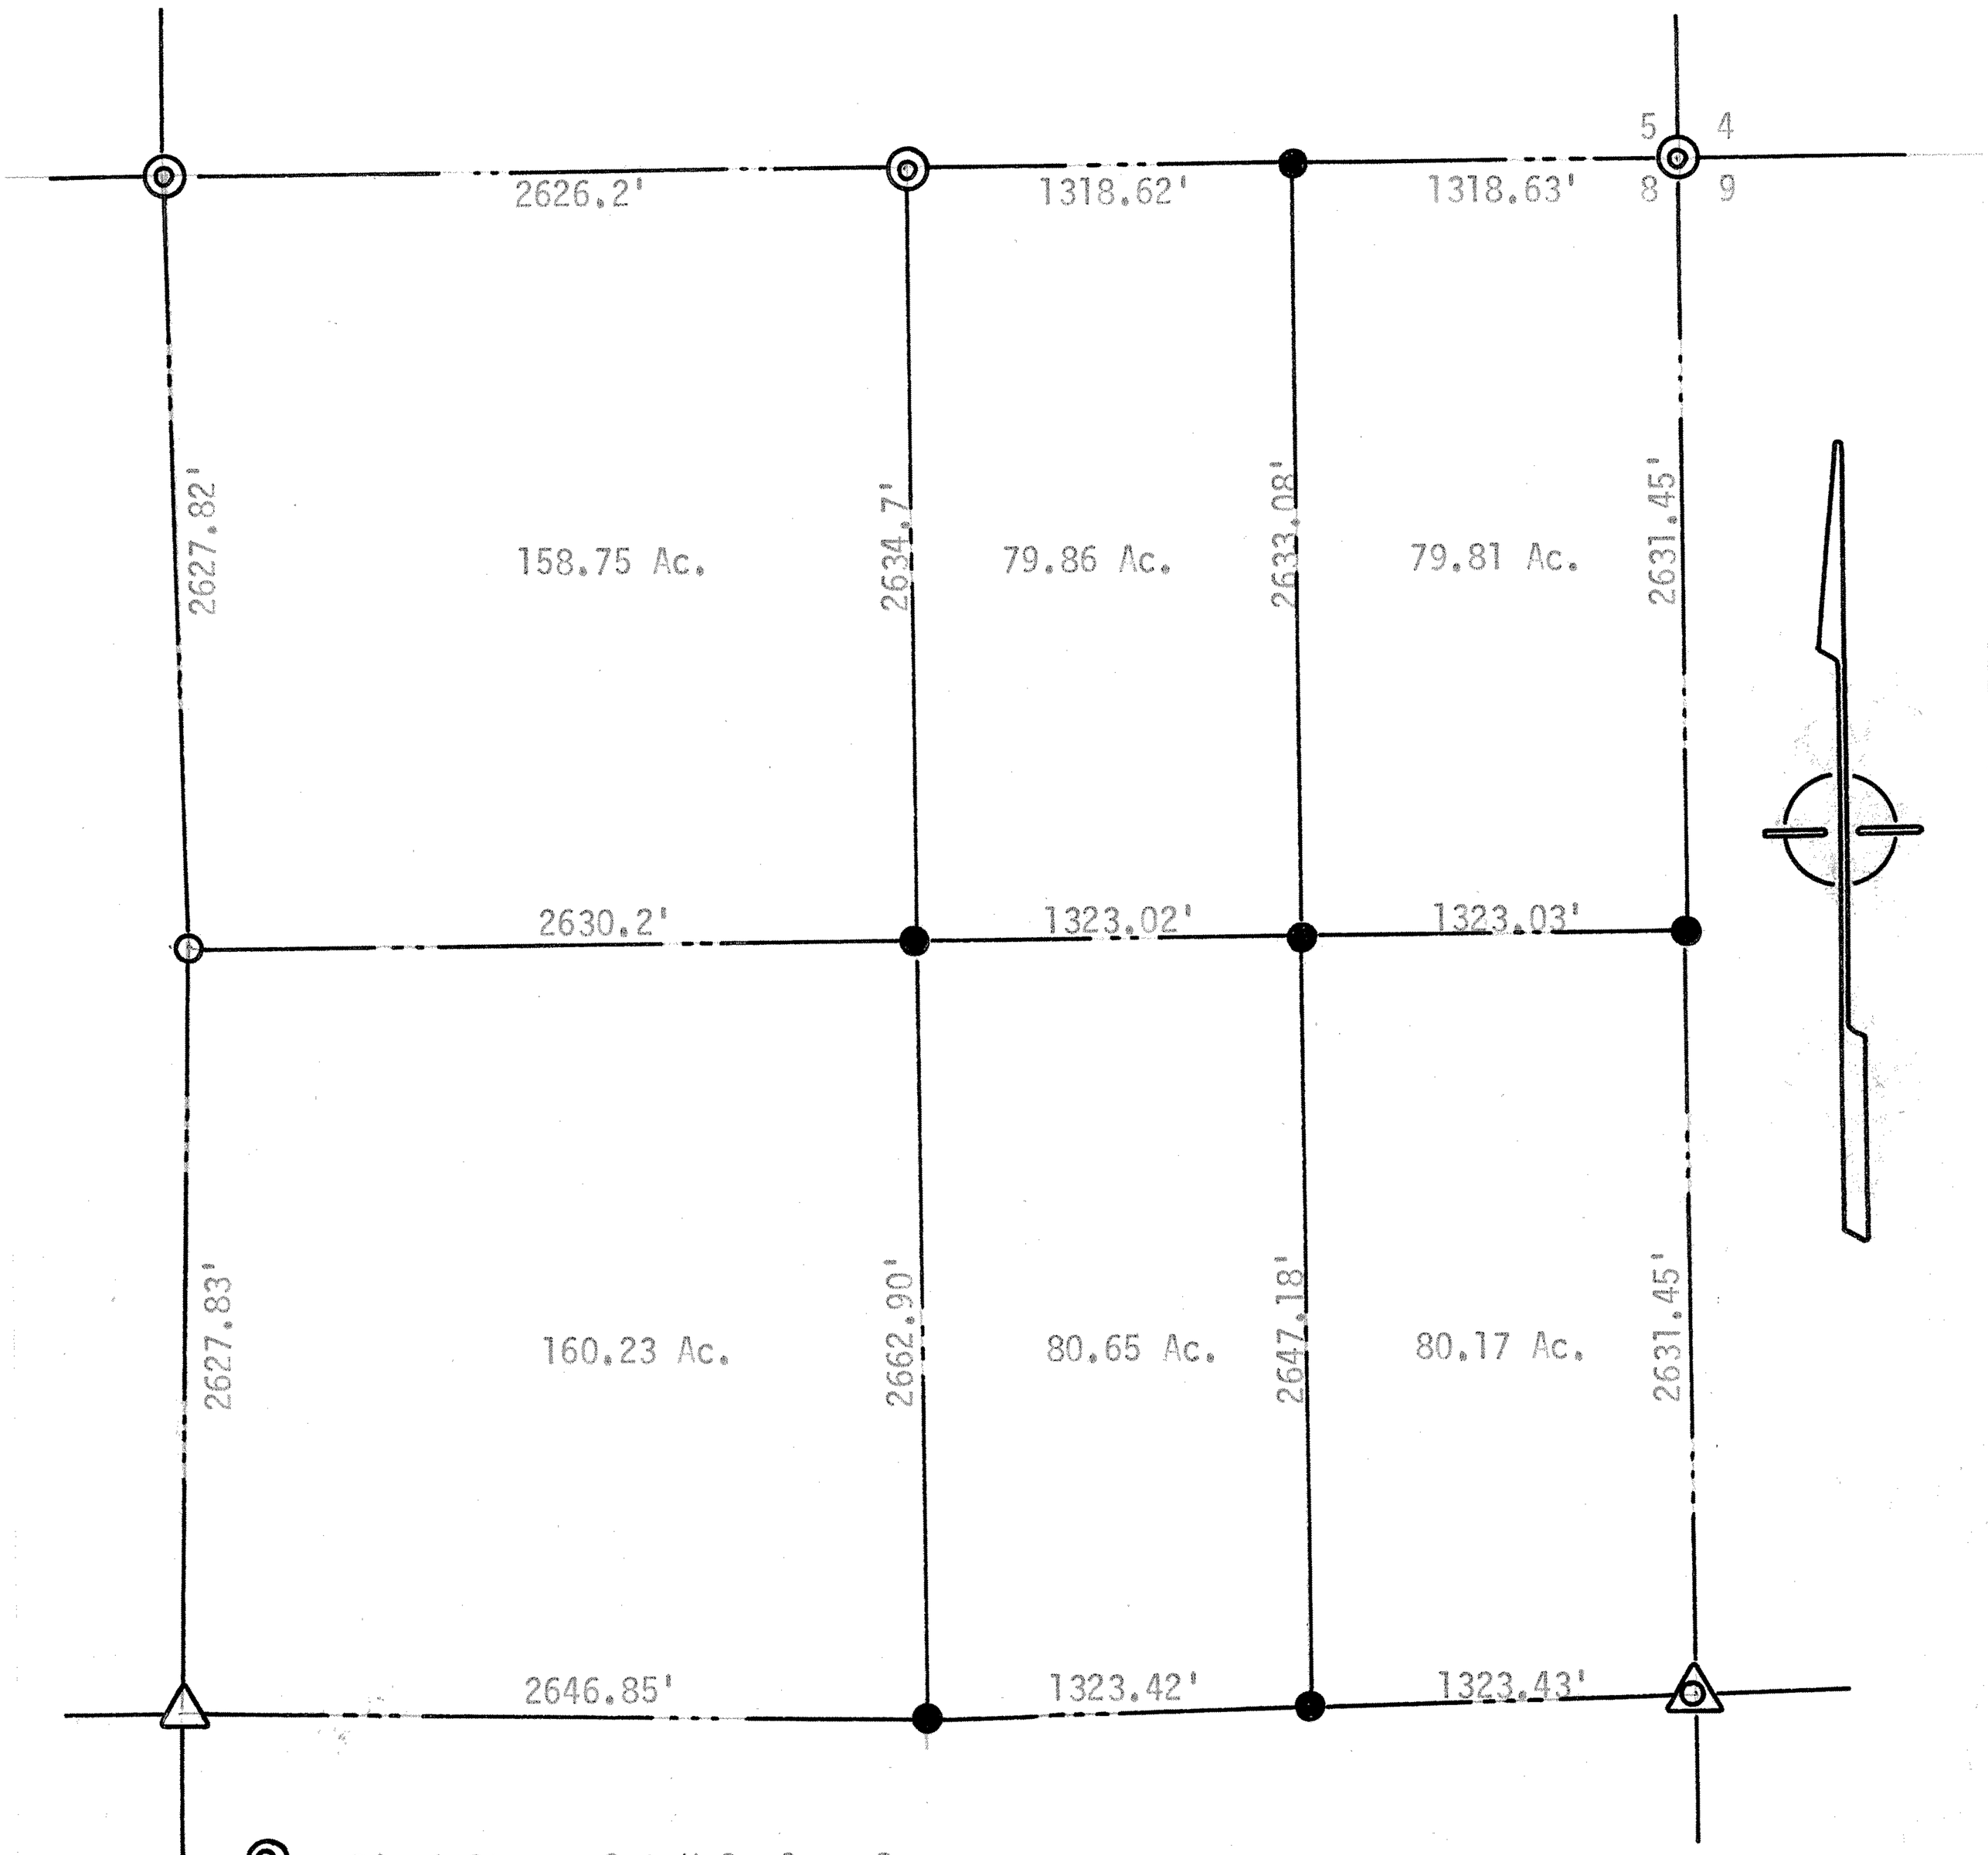

Pin & Stones Set U.S. Gov. Survey

Pin over Stone set Previous Survey

Pin Set Previous Survey

Stone Found This Survey

Pins Set This Survey

State of Kansas)
County of McPherson) SS

I, F. R. Rankin, County Engineer of McPherson, Kansas, do hereby certify that under my supervision a survey was made of Section 8, T18S, R4W of the 6th P.M. and the above plat is a true exhibit of said survey as far as it is known to me.

Survey Requested by George Sents

Signed this 28 day of February, 1973

F. R. Rankin, P. E.
County Engineer
McPherson, Kansas

F. R. RANKIN LICENSED 799 KANSAS PROFESSIONAL ENGINEER

MICROFILM