http://www.adultpdf.com
Created by TIFF To PDF trial version, to remove this mark, please register this software.

A SURVEY OF A TRACT OF LAND IN THE S1/2, S1/2, SE1/4, SECTION 16, T18S, R5W MCPHERSON COUNTY, KANSAS

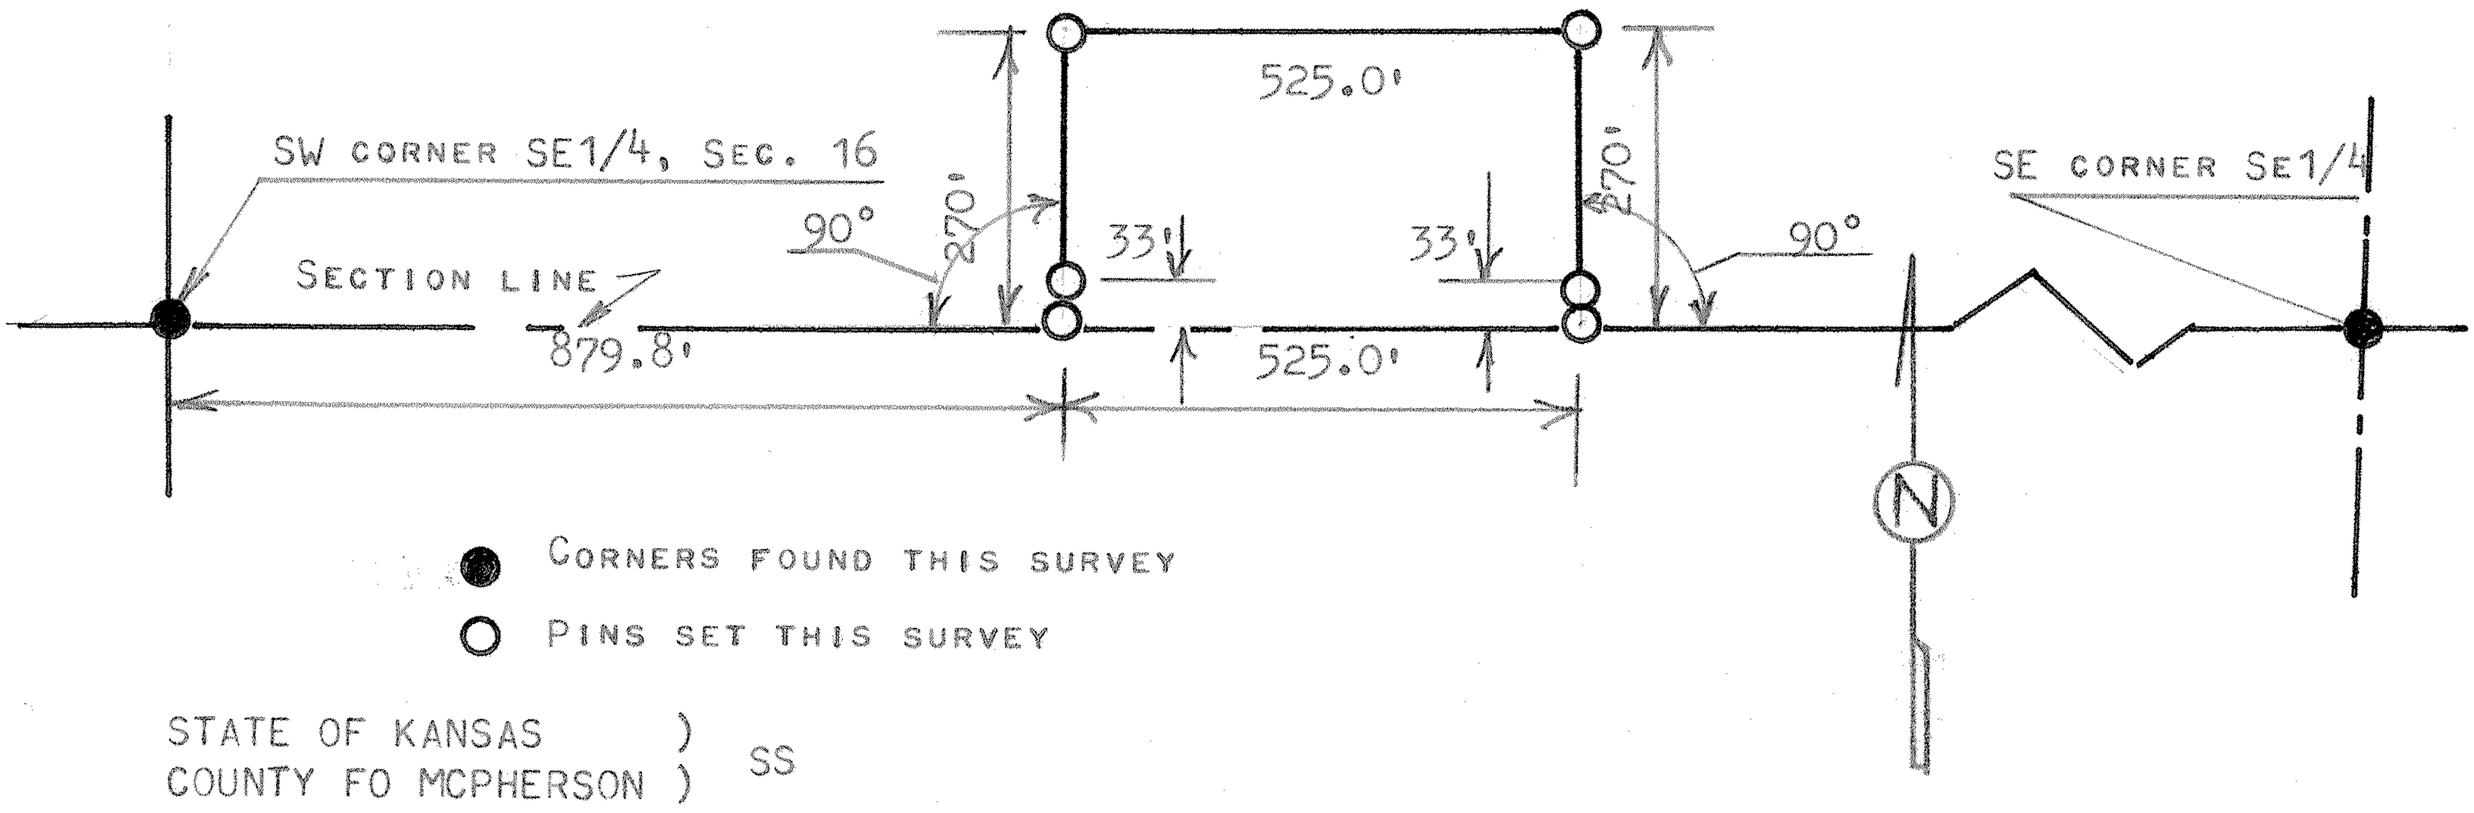

STATE OF KANSAS)
COUNTY FO MCPHERSON) SS

I, MELVIN FERGUSON, PROFESSIONAL ENGINEER OF THE STATE OF KANSAS DO HEREBY CERTIFY THAT UNDER MY SUPERVISION A SURVEY OF A TRACT OF LAND IN THE S1/2, S1/2, SE1/4, SECTION 16, T18S R5W OF THE 6TH P.M. AND DESCRIBED AS FOLLOWS:

BEGINNING 879.8 FEET EAST OF THE SW CORNER OF THE S1/2, S1/2, SE1/4, SECTION 16, T18S, R5W; THENCE RIGHT ANGLE TO THE NORTH 270.0 FEET; THENCE EAST PARALLEL WITH SECTION LINE 525.0 FEET; THENCE SOUTH TO SECTION LINE 270.0 FEET; THENCE WEST ON SECTION LINE 525.0 FEET AND TO PLACE OF BEGINNING SAID TRACT OF LAND CONTAINS 3.25 ACRES MORE OR LESS, AND THAT THE ACCOMPANYING PLAT IS A TRUE EXHIBIT OF SAID SURVEY AS FAR AS IT IS KNOWN TO ME.
SURVEY CALLED FOR BY TONY WEDEL

SIGNED THIS 18th DAY OF MARCH, 1983

Melvin Ferguson
MELVIN FERGUSON
PROFESSIONAL ENGINEER
MCPHERSON, KANSAS

MELVIN V. FERGUSON
LICENSED
6772
KANSAS
PROFESSIONAL ENGINEER