http://www.adobepdf.com
Created by TIFF To PDF trial version, to remove this mark, please register this software.

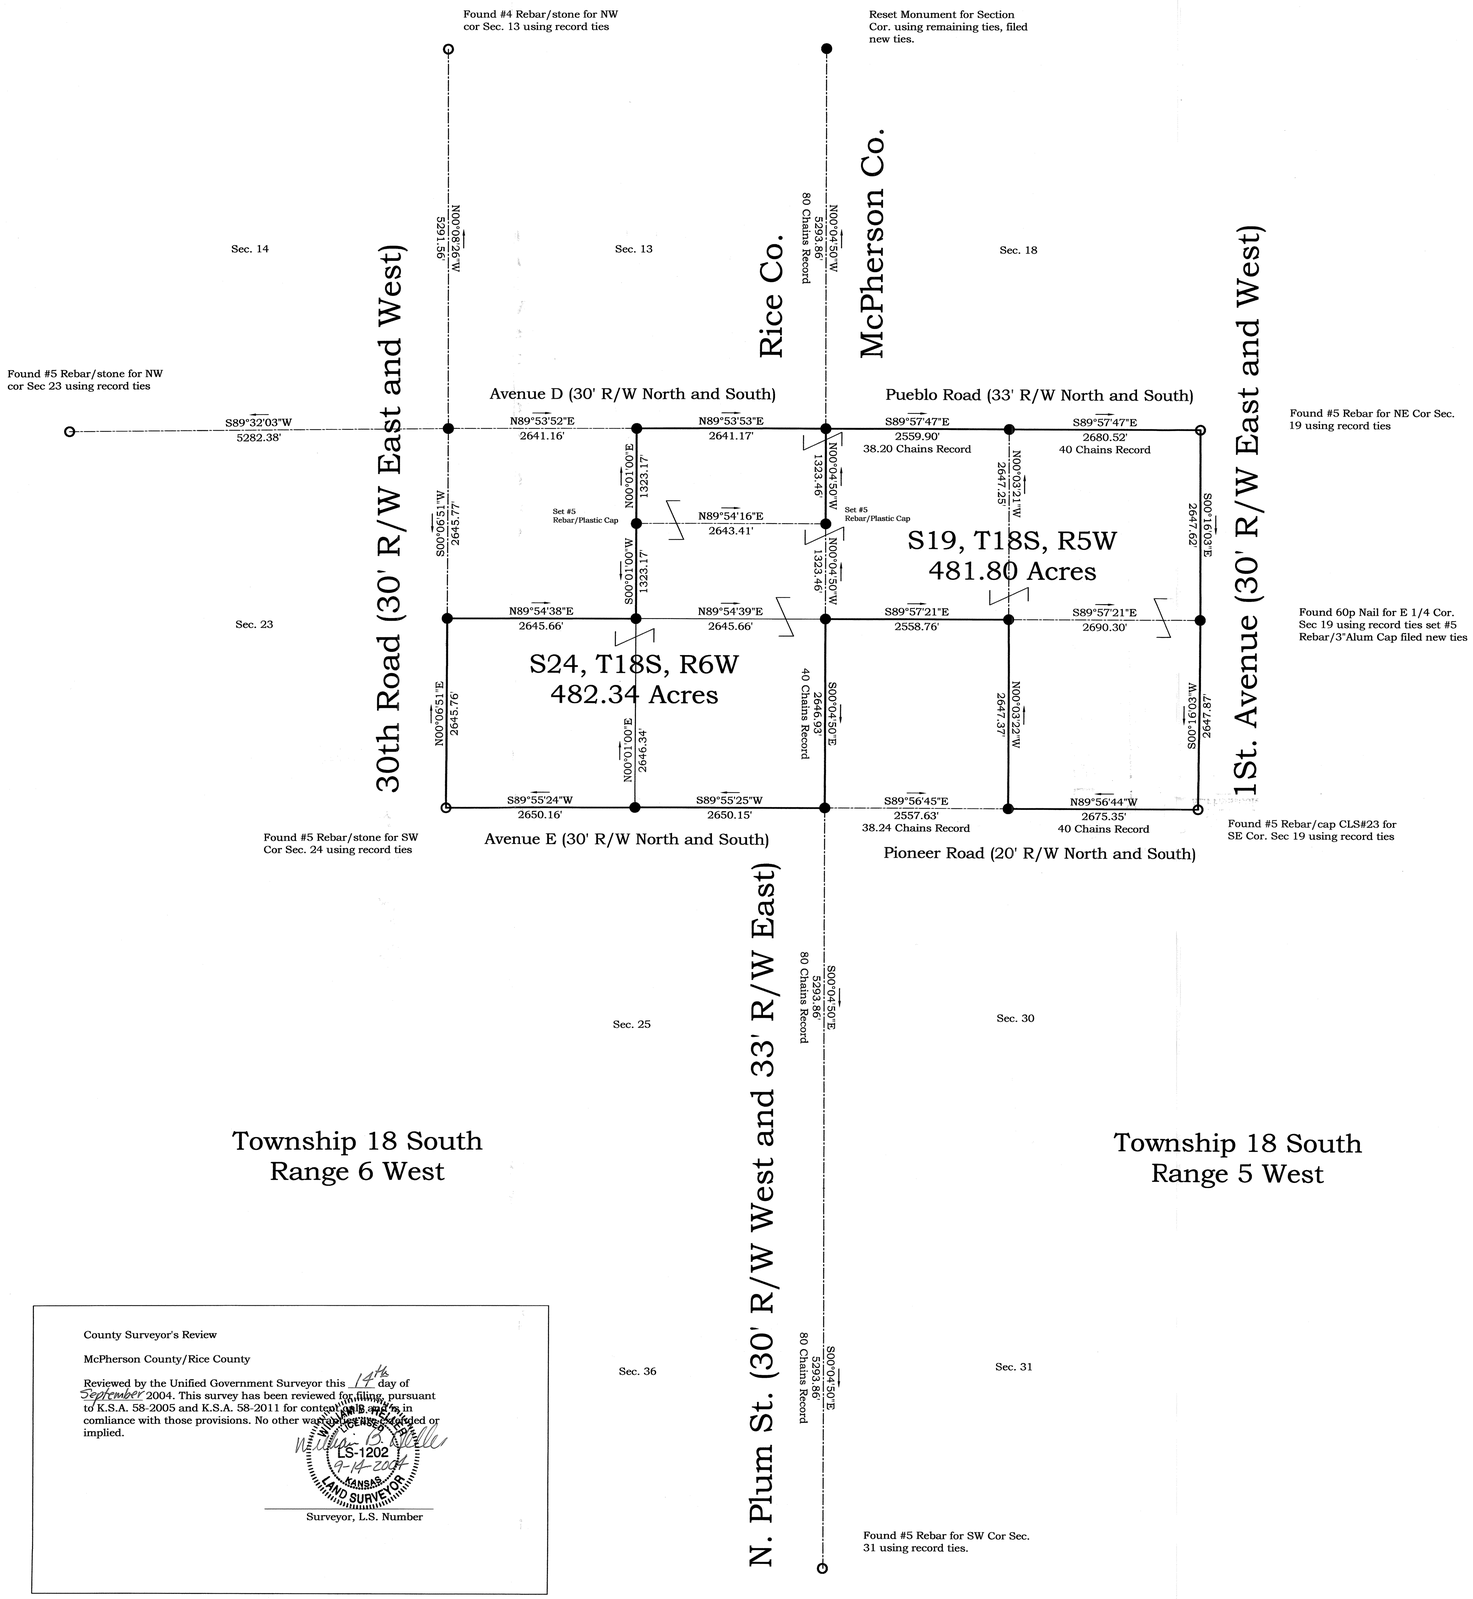

Legal Descriptions:

The Northwest Quarter and the Northeast Quarter and the Southeast Quarter of Section 19, Township 18 South, Range 5 West of the 6th P.M., McPherson County, Kansas, subject to all easements and rights of ways of record.

The Southeast Quarter and the Southwest Quarter and the Northeast Quarter of Section 24, Township 18 South, Range 6 West, 6th P.M., Rice County, Kansas, subject to all easements and rights of ways of record.

Scale 1"= 1000'

0' 500' 1000' 2000' 3000'

○ Found Monuments

● Set 24"-#5 Rebar/3" Alum. Cap

Bearings are based on assuming the East Line of Section 19, T18S, R5W to be S00°16'03"E between the NE Cor. and the East Quarter Cor.

County Surveyor's Review

McPherson County/Rice County

Reviewed by the Unified Government Surveyor this 14th day of September 2004. This survey has been reviewed for filing, pursuant to K.S.A. 58-2005 and K.S.A. 58-2011 for content, form, and in comliance with those provisions. No other warranty is expressed or implied.

William B. Kessler
LS-1202
9-14-2004
KANSAS LAND SURVEYOR

Surveyor, L.S. Number

Surveyor's Certificate:

I hereby certify this plat to be a true, correct and complete representation of the property described above as surveyed under my supervision.

HOMER L. GILSON LICENSED LS-1278 KANSAS LAND SURVEYOR
9/14/04

Homer L. Gilson
Kansas RLS#1278
Date: September 14, 2004 Ref: SUR01904

Date:	Revisions:	

GILSON ENTERPRISES SURVEYORS

GILSON ENTERPRISES
115 W. 2ND AVE.
HUTCHINSON, KS
67501
620-665-0069

BOUNDARY SURVEY

PORTIONS OF
S19, T18S, R5W
& S24, T18S, R6W

Client: David Bradbury
4303 Pebble Lane
Hutchinson, Kansas 67502

DRAWN BY: H. Gilson	DATE SIGNED: 9/14/04
CKECKED BY: SH	DATE FILED: 9/14/04
PROJECT NO: SUR01904	