http://www.adultpdf.com
Created by TIFF To PDF trial version, to remove this mark, please register this software.

SURVEY OF THE SOUTH HALF OF THE NORTHWEST QUARTER OF SECTION 25, TOWNSHIP 18 SOUTH, RANGE 5 WEST OF THE 6TH PRINCIPAL MERIDIAN IN McPHERSON COUNTY, KANSAS.

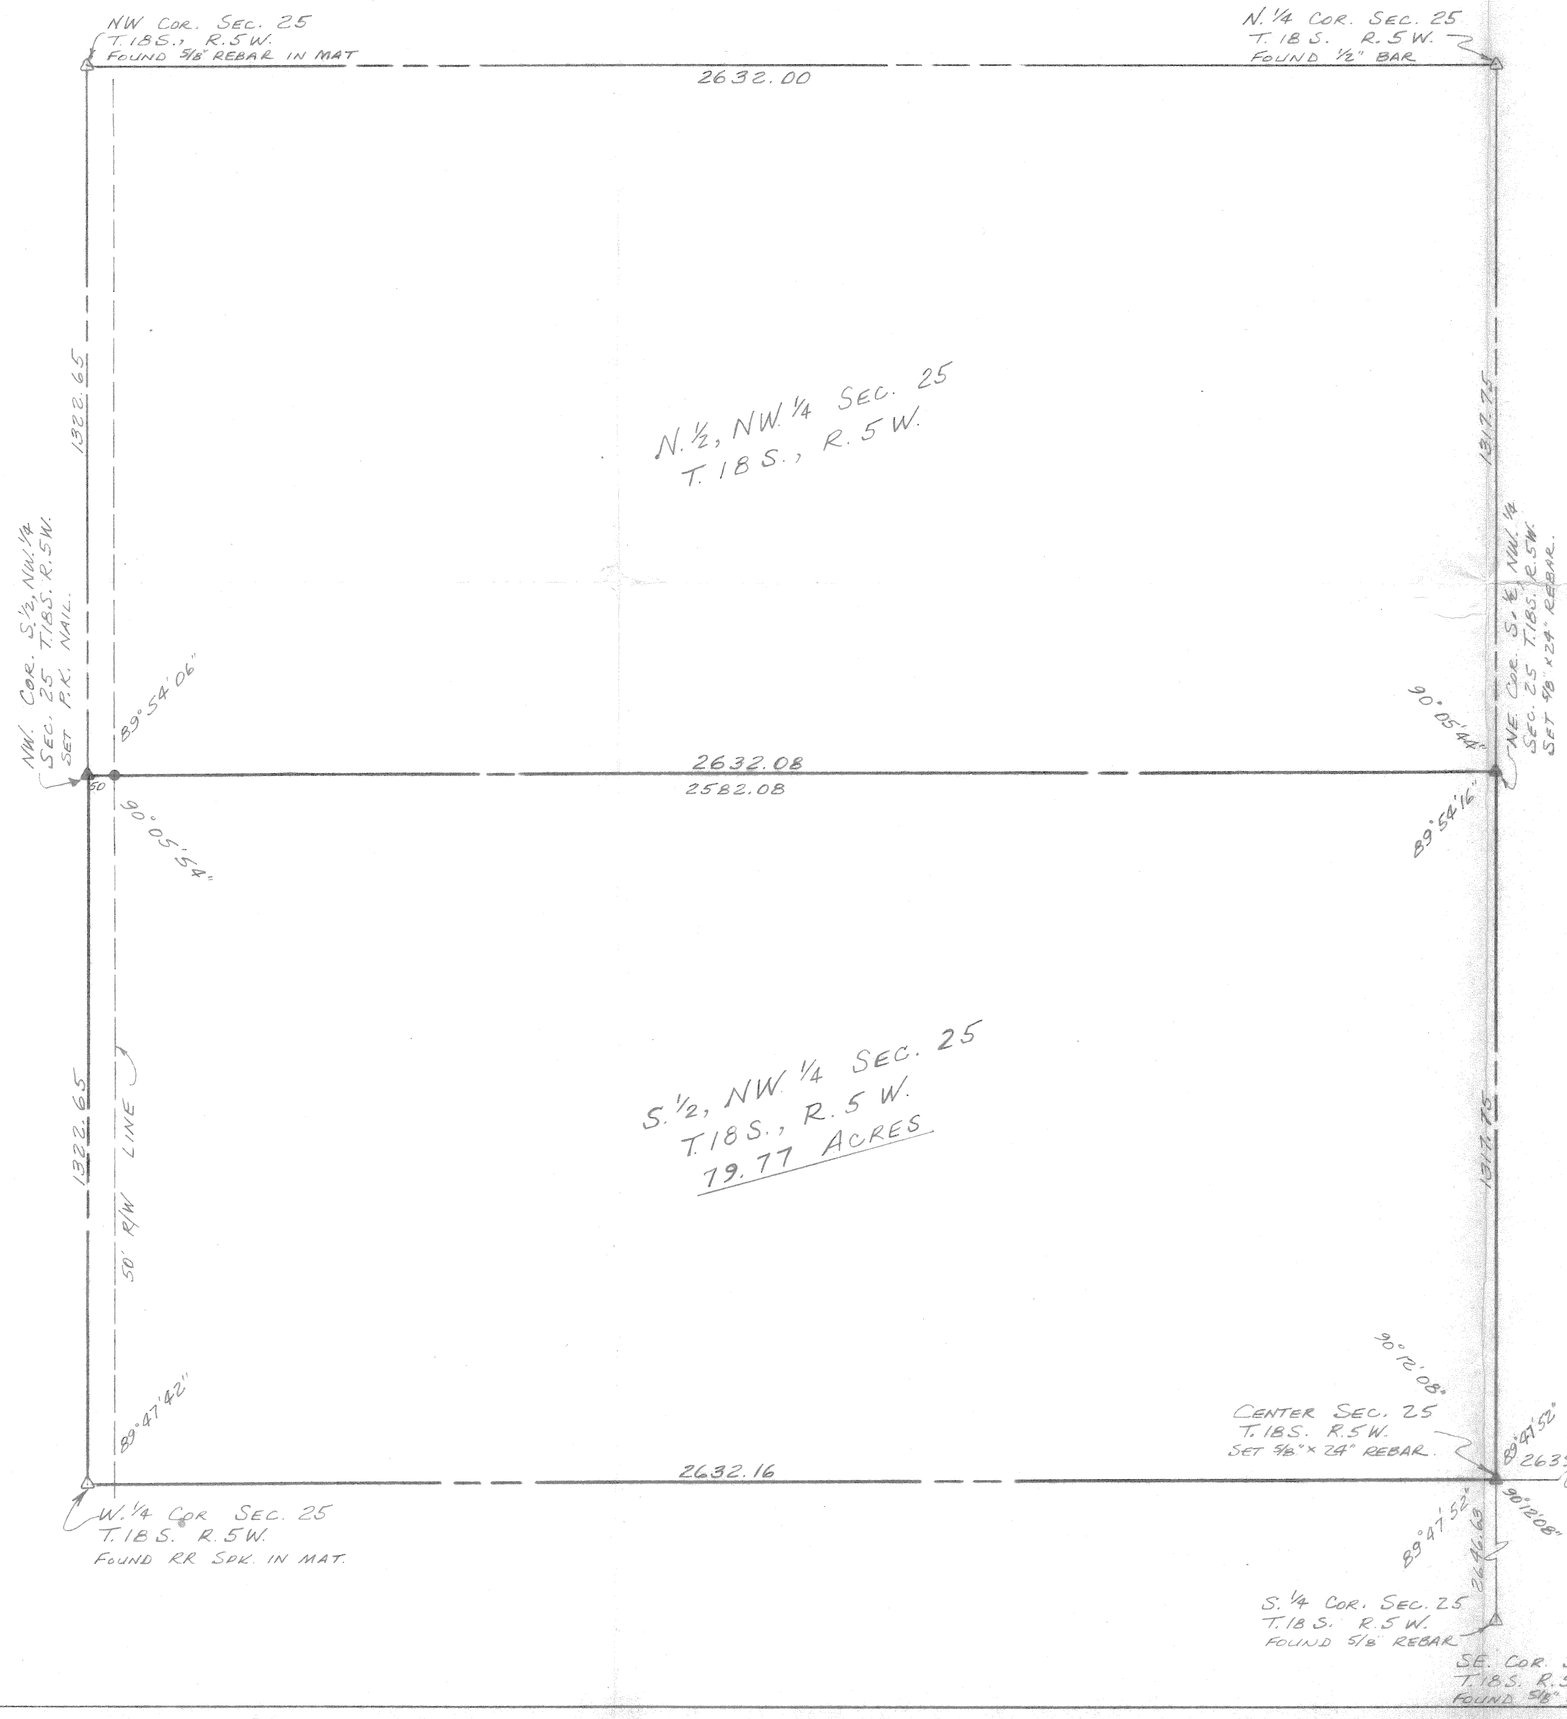

SCALE: 1" = 200'

LEGEND

- △ — SECTION SUBDIVISION CORNER FOUND
- ▲ — SECTION SUBDIVISION CORNER SET
- ● — 5/8" x 24" IRON REBAR SET

SURVEYOR'S CERTIFICATE:

I HEREBY CERTIFY THIS PLAT TO BE A TRUE, CORRECT AND COMPLETE REPRESENTATION OF THE PROPERTY DESCRIBED ABOVE, AS SURVEYED BY ME, THIS 14TH DAY OF APRIL 1984.

Daniel E. Garber

DANIEL E. GARBER RLS 683

DANIEL E. GARBER REGISTERED LS-683 KANSAS LAND SURVEYOR

SURVEY FOR: LAVERNE KUMLE

BY: GARBER SURVEYING SERVICE P.A.
217 EAST FIRST AVE. - SUITE 16
HUTCHINSON KANSAS 67501
PHONE 316-665-7032

DRAWN: DEG	DATE: 4-14-1984
SCALE: 1" = 200'	PROJ. No. G84-81