http://www.adultpdf.com
Created by TIFF To PDF trial version, to remove this mark, please register this software.

A SURVEY IN THE E½ SECTION 27, T18S, R5W MCPHERSON, COUNTY

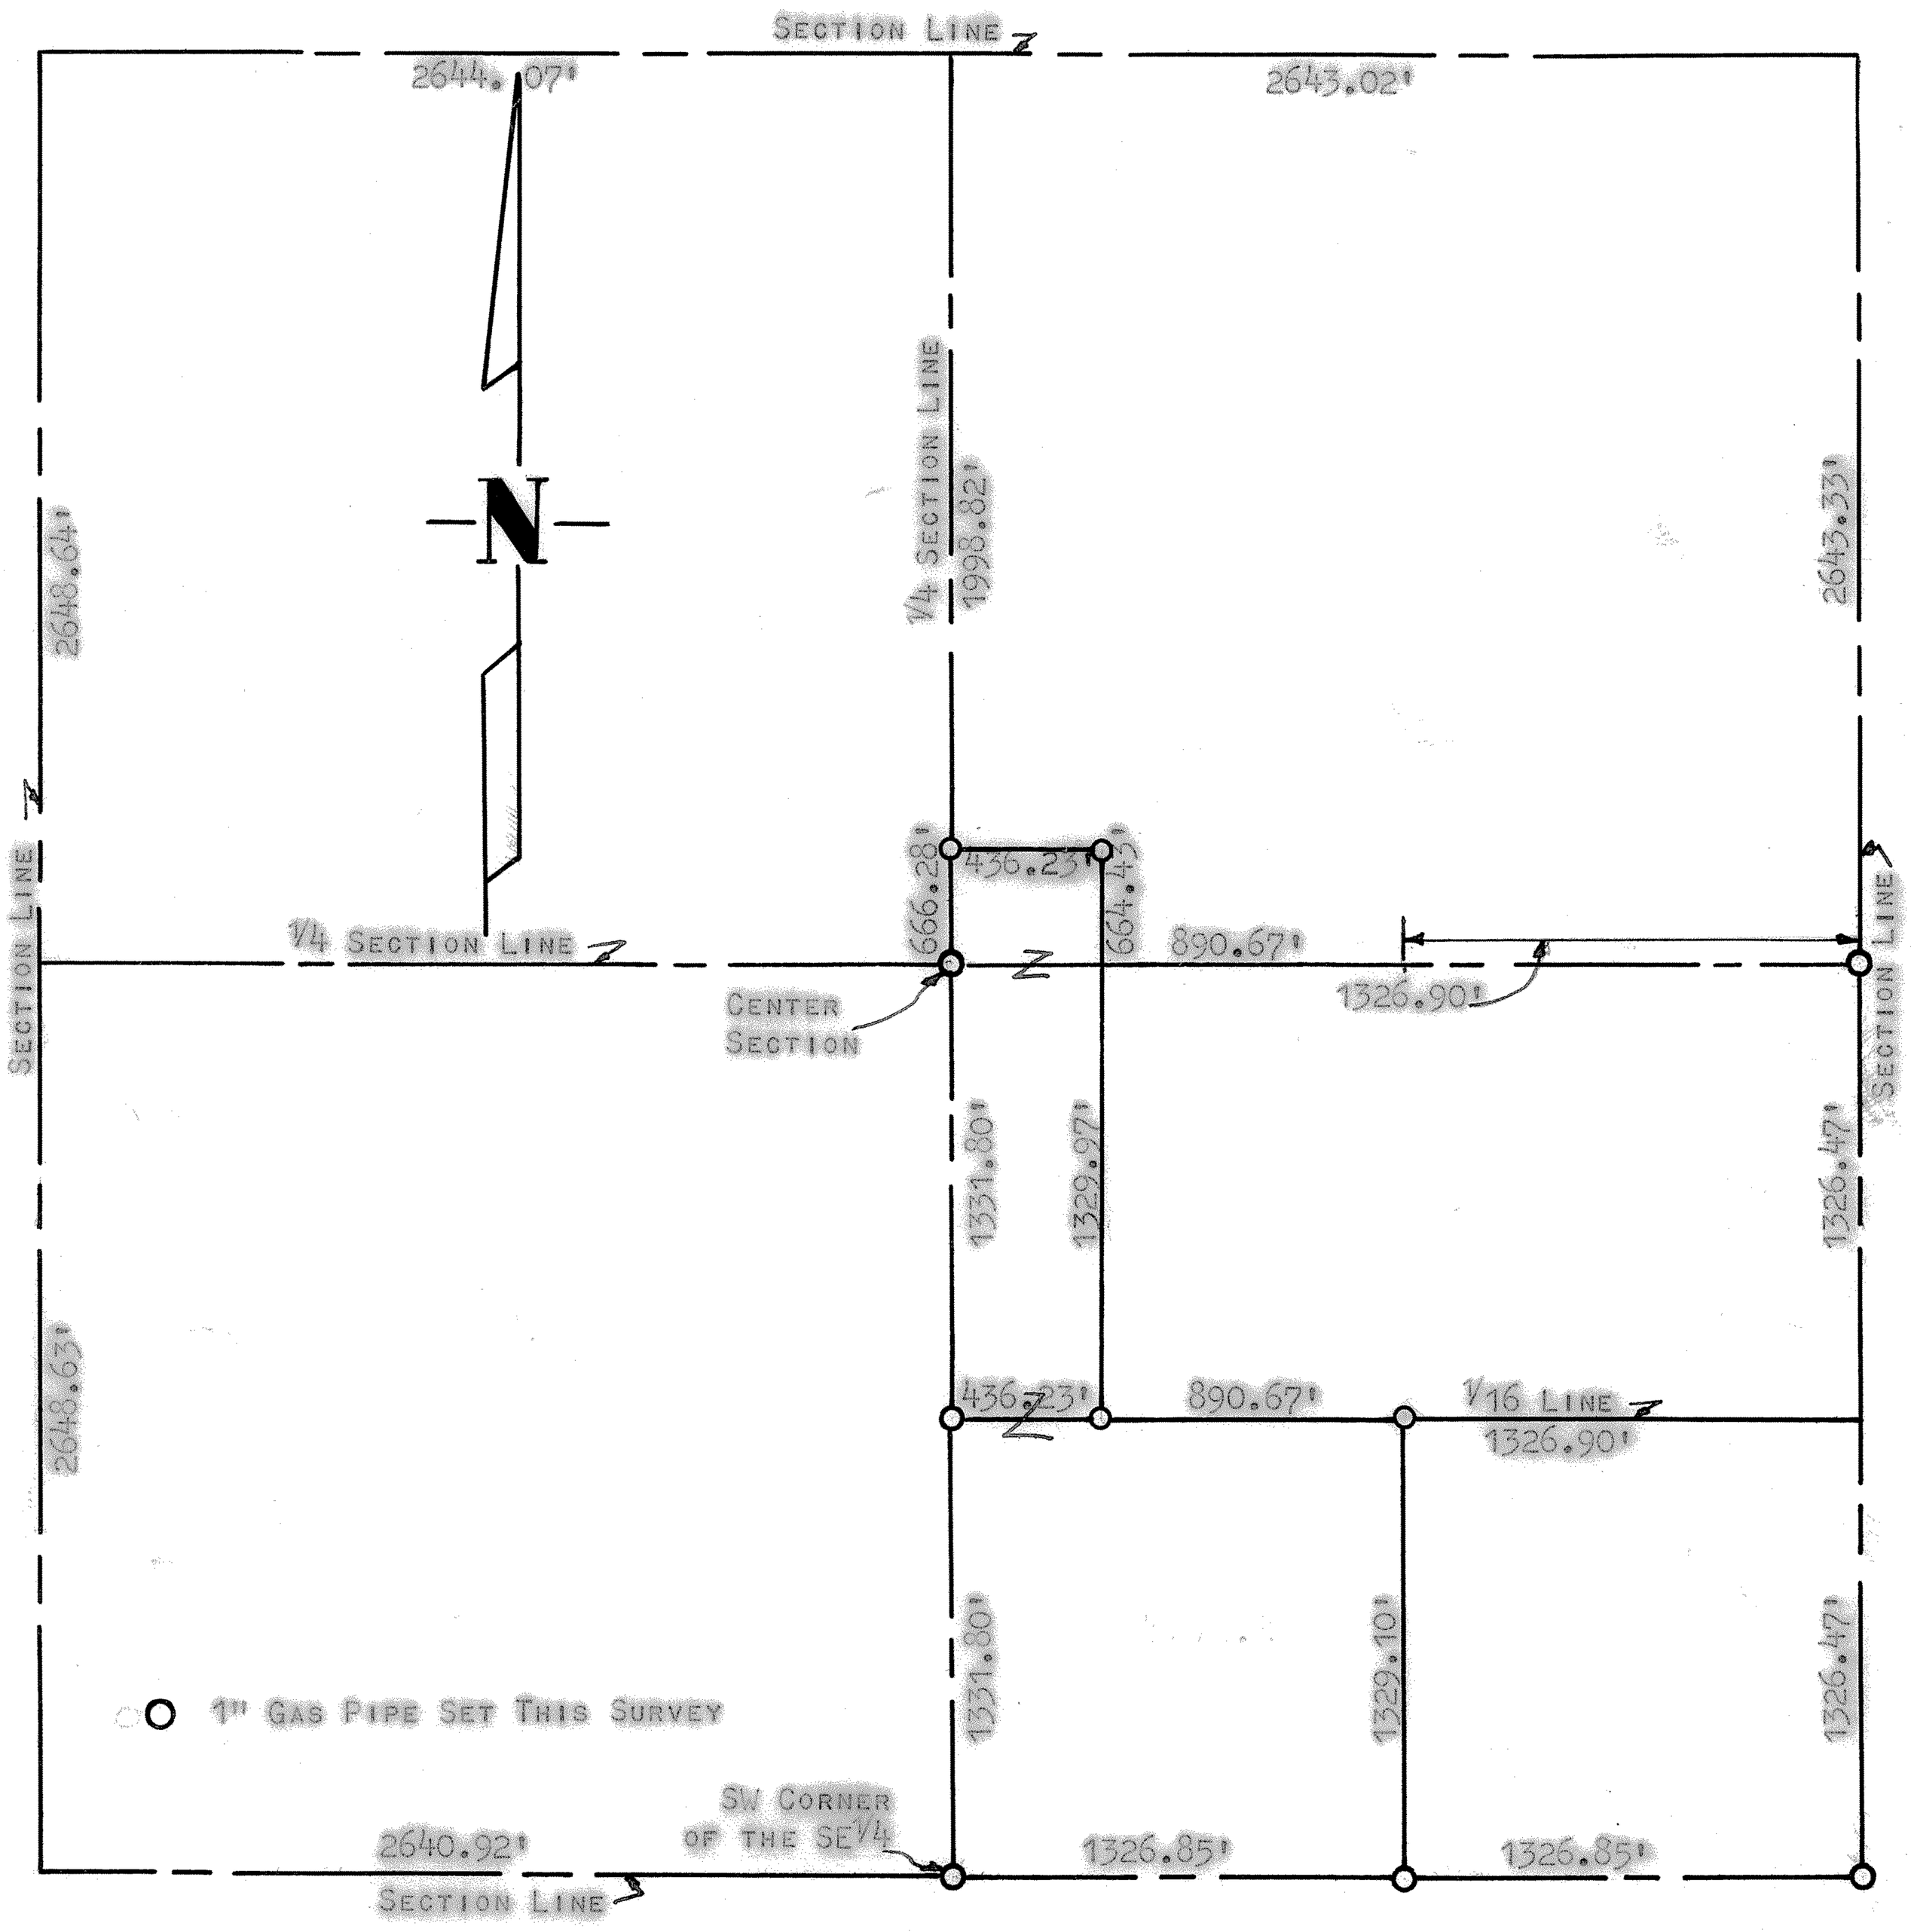

STATE OF KANSAS)
COUNTY OF McPHERSON) SS

I, FRANCIS RANKIN, COUNTY ENGINEER OF McPHERSON COUNTY, KANSAS, DO HEREBY CERTIFY THAT I DID CAUSE TO BE DONE ON THE 1ST DAY OF DECEMBER, 1961, A SURVEY OF THE E½ OF SECTION 27, T18S, R5W OF THE 6TH P.M. DESCRIBED AS FOLLOWS:

BEGINNING AT THE SW CORNER OF THE SE¼ SECTION 27, T18S, R5W OF THE 6TH P.M.; THENCE NORTH 2663.6 FEET ON THE QUARTER SECTION LINE TO THE CENTER OF THE SECTION; THENCE ON NORTH 666.28 FEET ON THE QUARTER SECTION LINE; THENCE EAST 436.23 FEET ON THE 1/32 LINE; THENCE SOUTH 1994.40 FEET PARALLEL WITH SAID QUARTER SECTION LINE; THENCE EAST 890.67 FEET ON THE 1/16 LINE TO THE CENTER OF THE SE¼; THENCE SOUTH 1329.10 FEET ON THE 1/16 LINE TO THE SOUTH SECTION LINE; THENCE WEST 1326.85 FEET ON THE SECTION LINE TO THE PLACE OF BEGINNING. SAID TRACT OF LAND CONTAINS 60.5 ACRES MORE OR LESS,

AND THAT THE ACCOMPANING PLAT IS A TRUE EXHIBIT OF SAID SURVEY. AS FAR AS IT IS KNOWN TO ME.

Francis Rankin
FRANCIS RANKIN
COUNTY ENGINEER
McPHERSON COUNTY

F. R. RANKIN REGISTERED PROFESSIONAL ENGINEER

$75.00

MICROFILM