http://www.adultpdf.com
Created by TIFF To PDF trial version, to remove this mark, please register this software.

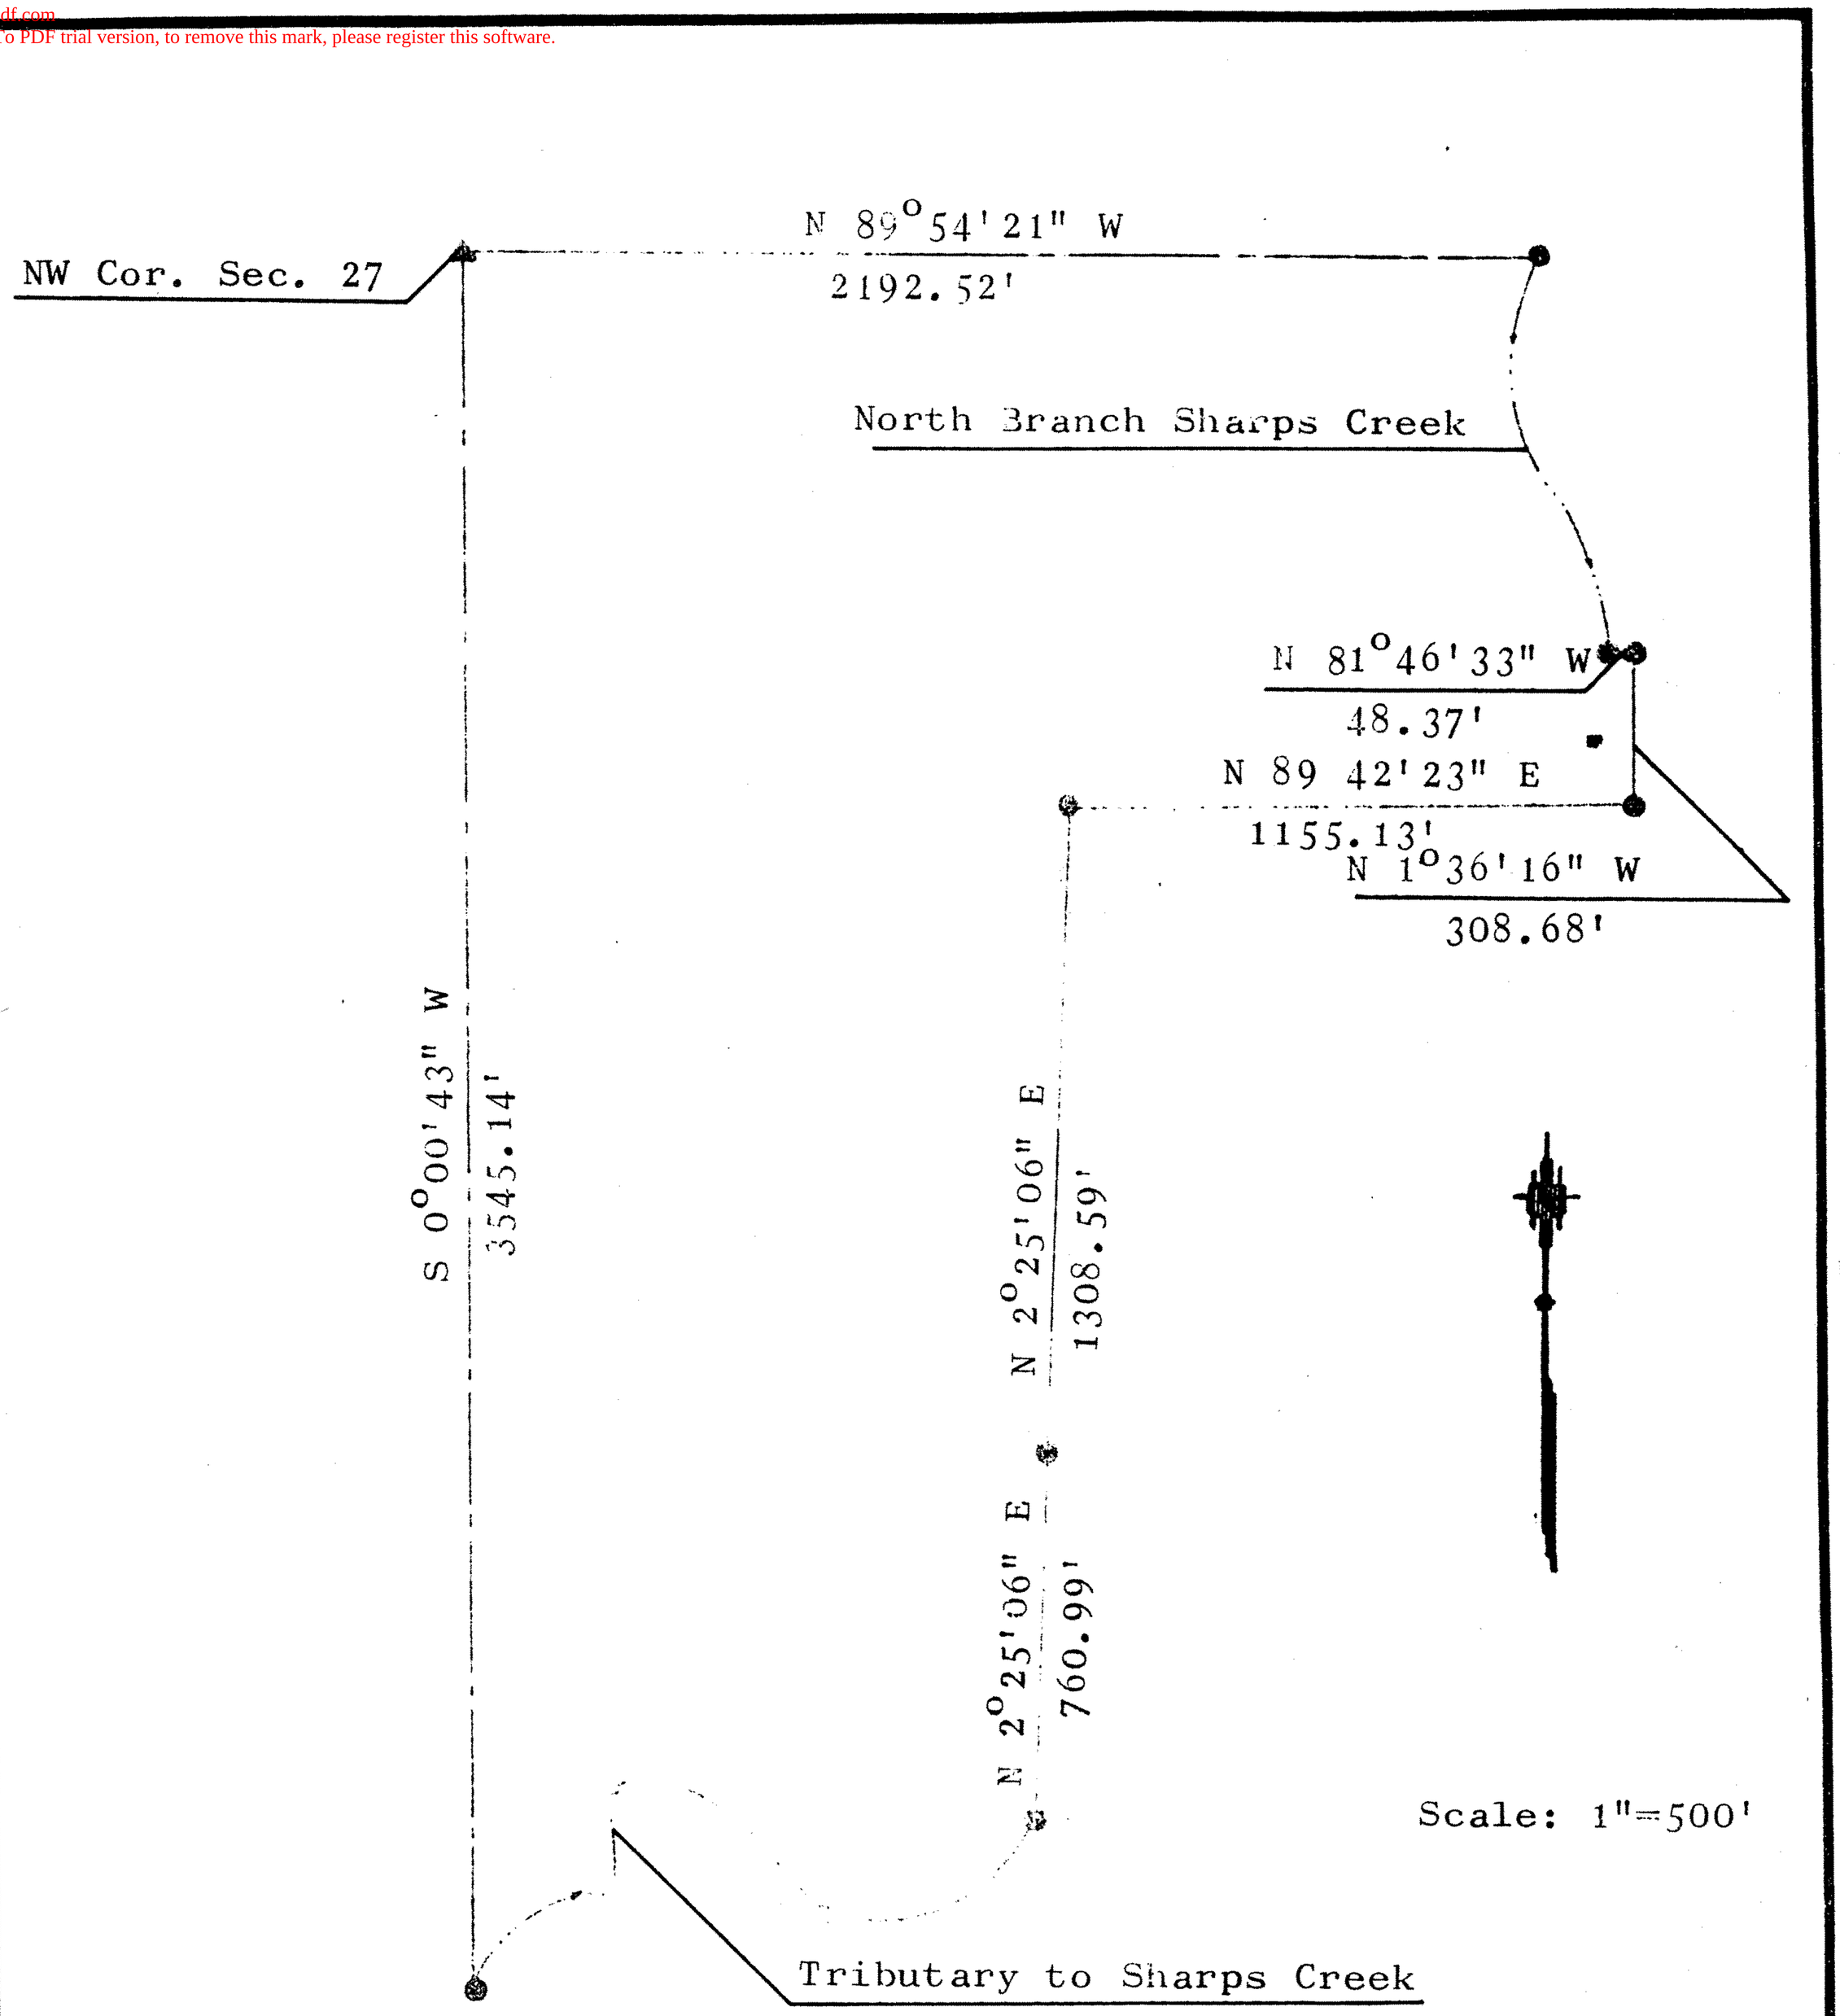

A tract of land in the W½, Sec. 27, T 18 S, R 5 W
McPherson County, Kansas

GEORGE L. PLACE, JR.
REGISTERED
LS-26
KANSAS
LAND SURVEYOR

SURVEYS, Inc.
P. O. BOX 153
ELLSWORTH, KANSAS 67439

PROJECT	78-36
DATE	August 17, 1978
BY	SH. 1 OF 2

http://www.adultpdf.com
Created by TIFF To PDF trial version, to remove this mark, please register this software.

A tract of land in the $W\frac{1}{2}$, sec. 27, T 15 S, R 5 W.

Beginning at the NW Cor. sec 27, T 15 S, R 5 W; thence South along the West line of said Section for a distance of thirty-five hundred forty-five and fourteen hundredths (3545.14') ft. to a point, said point being the Center line of a tributary to Sharps Creek; thence Northeasterly along the meander of said tributary to a point which is eight hundred sixty-five and sixteen hundredths (865.16') ft. East and one hundred forty and two hundredths (140.02') ft. North of the previous point, said point being the center line of said tributary; thence on a bearing of N 02°25'06" E for a distance of two thousand sixty-nine and fifty-three hundredths (2069.53') ft.; thence on a bearing of N 89°42'23" E for a distance of eleven hundred fifty-five and thirteen hundredths (1155.13') ft.; thence on a bearing of N 01°30'10" W for a distance of three hundred eight and sixty-eight hundredths (308.68') ft.; thence on a bearing of N 81°40'33" W for a distance of forty-eight and thirty-seven hundredths (48.37') ft. to a point in the center line of the North branch of Sharps Creek; thence Northwesterly along the meander of said creek to a point on the North line of said Sec.; thence West on the Section line for a distance of twenty-one hundred ninety-two and fifty-two hundredths (2192.52') ft. to the point of beginning.

The above described tract contains 117.04 acres more or less.

SURVEYS, Inc.
P. O. BOX 153
ELLSWORTH, KANSAS 67439

PROJECT	78-36
DATE	August 29, 1978
BY	SH. 2 OF 2