http://www.adultpdf.com
Created by TIFF To PDF trial version, to remove this mark, please register this software.

A SURVEY IN SECTION 35, T18S, R5W

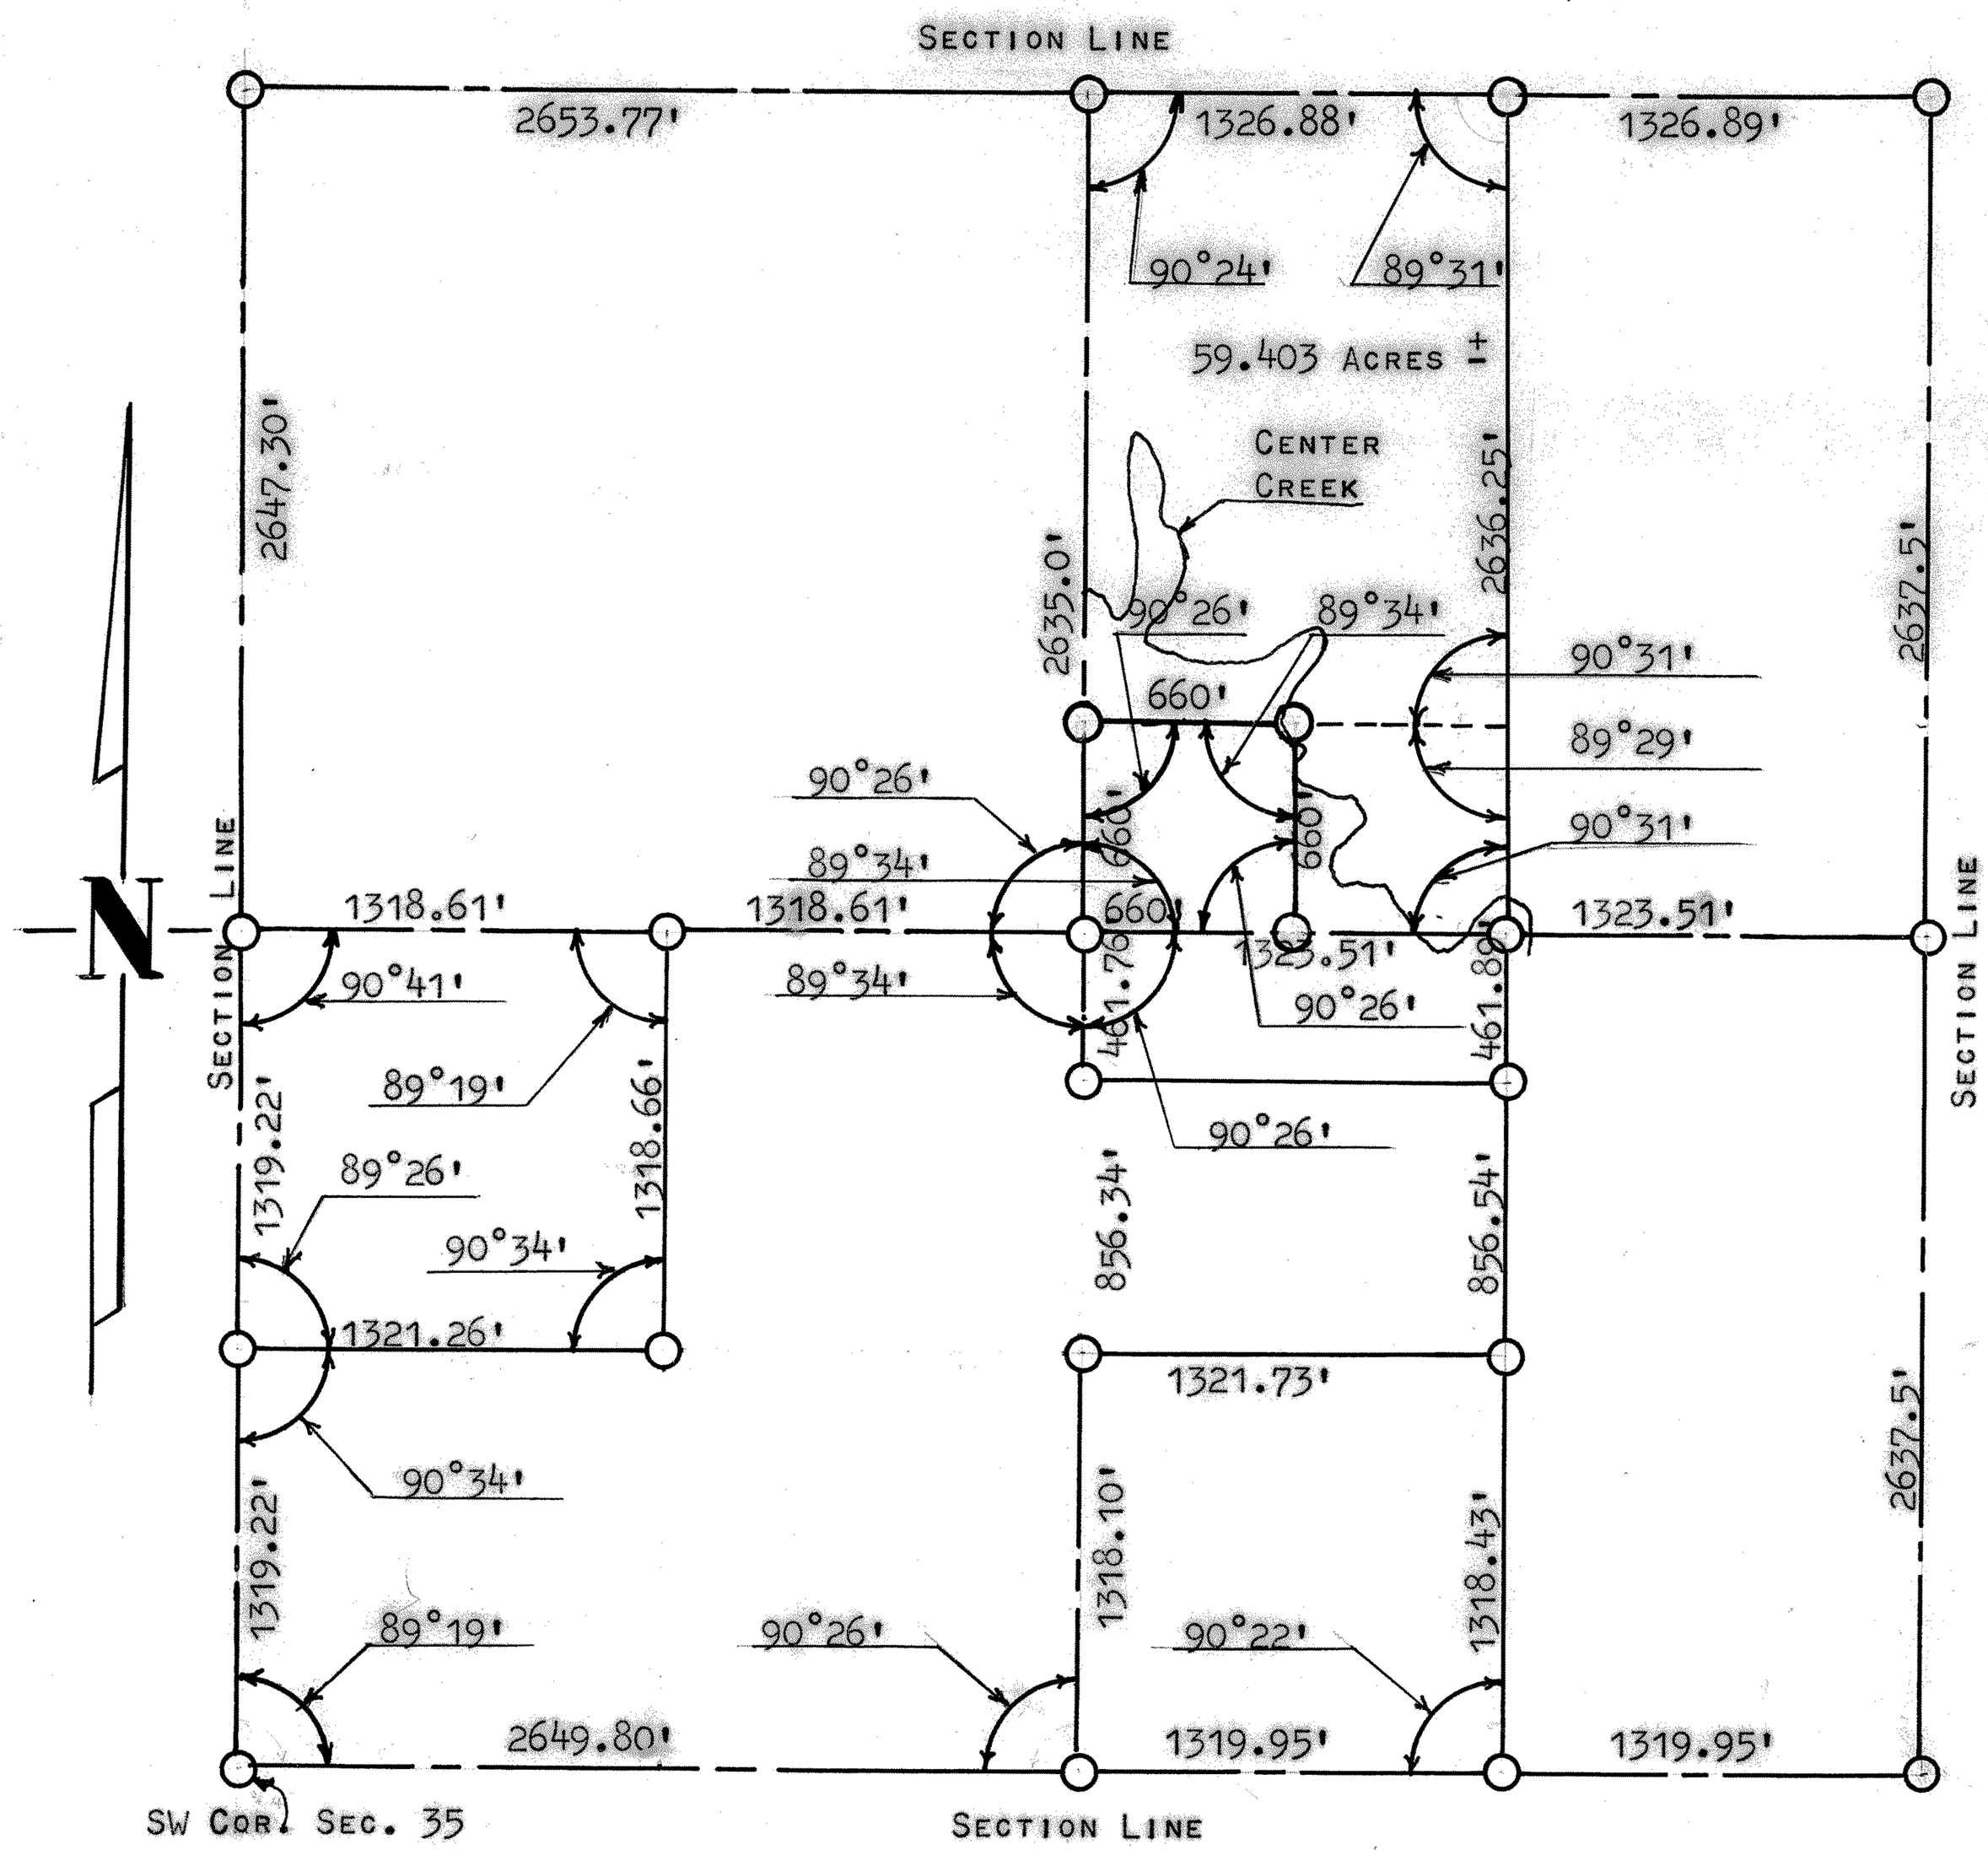

○ PINS SET THIS SURVEY

STATE OF KANSAS)
COUNTY OF McPHERSON) SS

I, FRANCIS RANKIN, COUNTY ENGINEER OF McPHERSON COUNTY, KANSAS, DO HEREBY CERTIFY THAT I DID CAUSE TO BE DONE ON THE 15TH DAY OF MARCH, 1962, A SURVEY OF THE S½, SW¼; THE NE¼, SW¼; SOUTH 26 ACRES OF THE NW¼, SE¼; AND W½, NE¼ AND THE SW¼, SW¼, NE¼ IN SECTION 35, T18S, R5W OF THE 6TH P.M. AND THAT THE ACCOMPANYING PLAT IS A TRUE EXHIBIT OF SAID SURVEY, AS FAR AS IT IS KNOWN TO ME.

APRIL 5, 1962

Francis Rankin

FRANCIS RANKIN
COUNTY ENGINEER
McPHERSON COUNTY

F. R. RANKIN
LICENSED
799
KANSAS
PROFESSIONAL ENGINEER

MICROFILM