http://www.adultpdf.com
Created by TIFF To PDF trial version, to remove this mark, please register this software.

A SURVEY OF A TRACT OF LAND IN THE NW1/4, SW1/4, SECTION 35, T18S, R5W MCPHERSON COUNTY, KANSAS

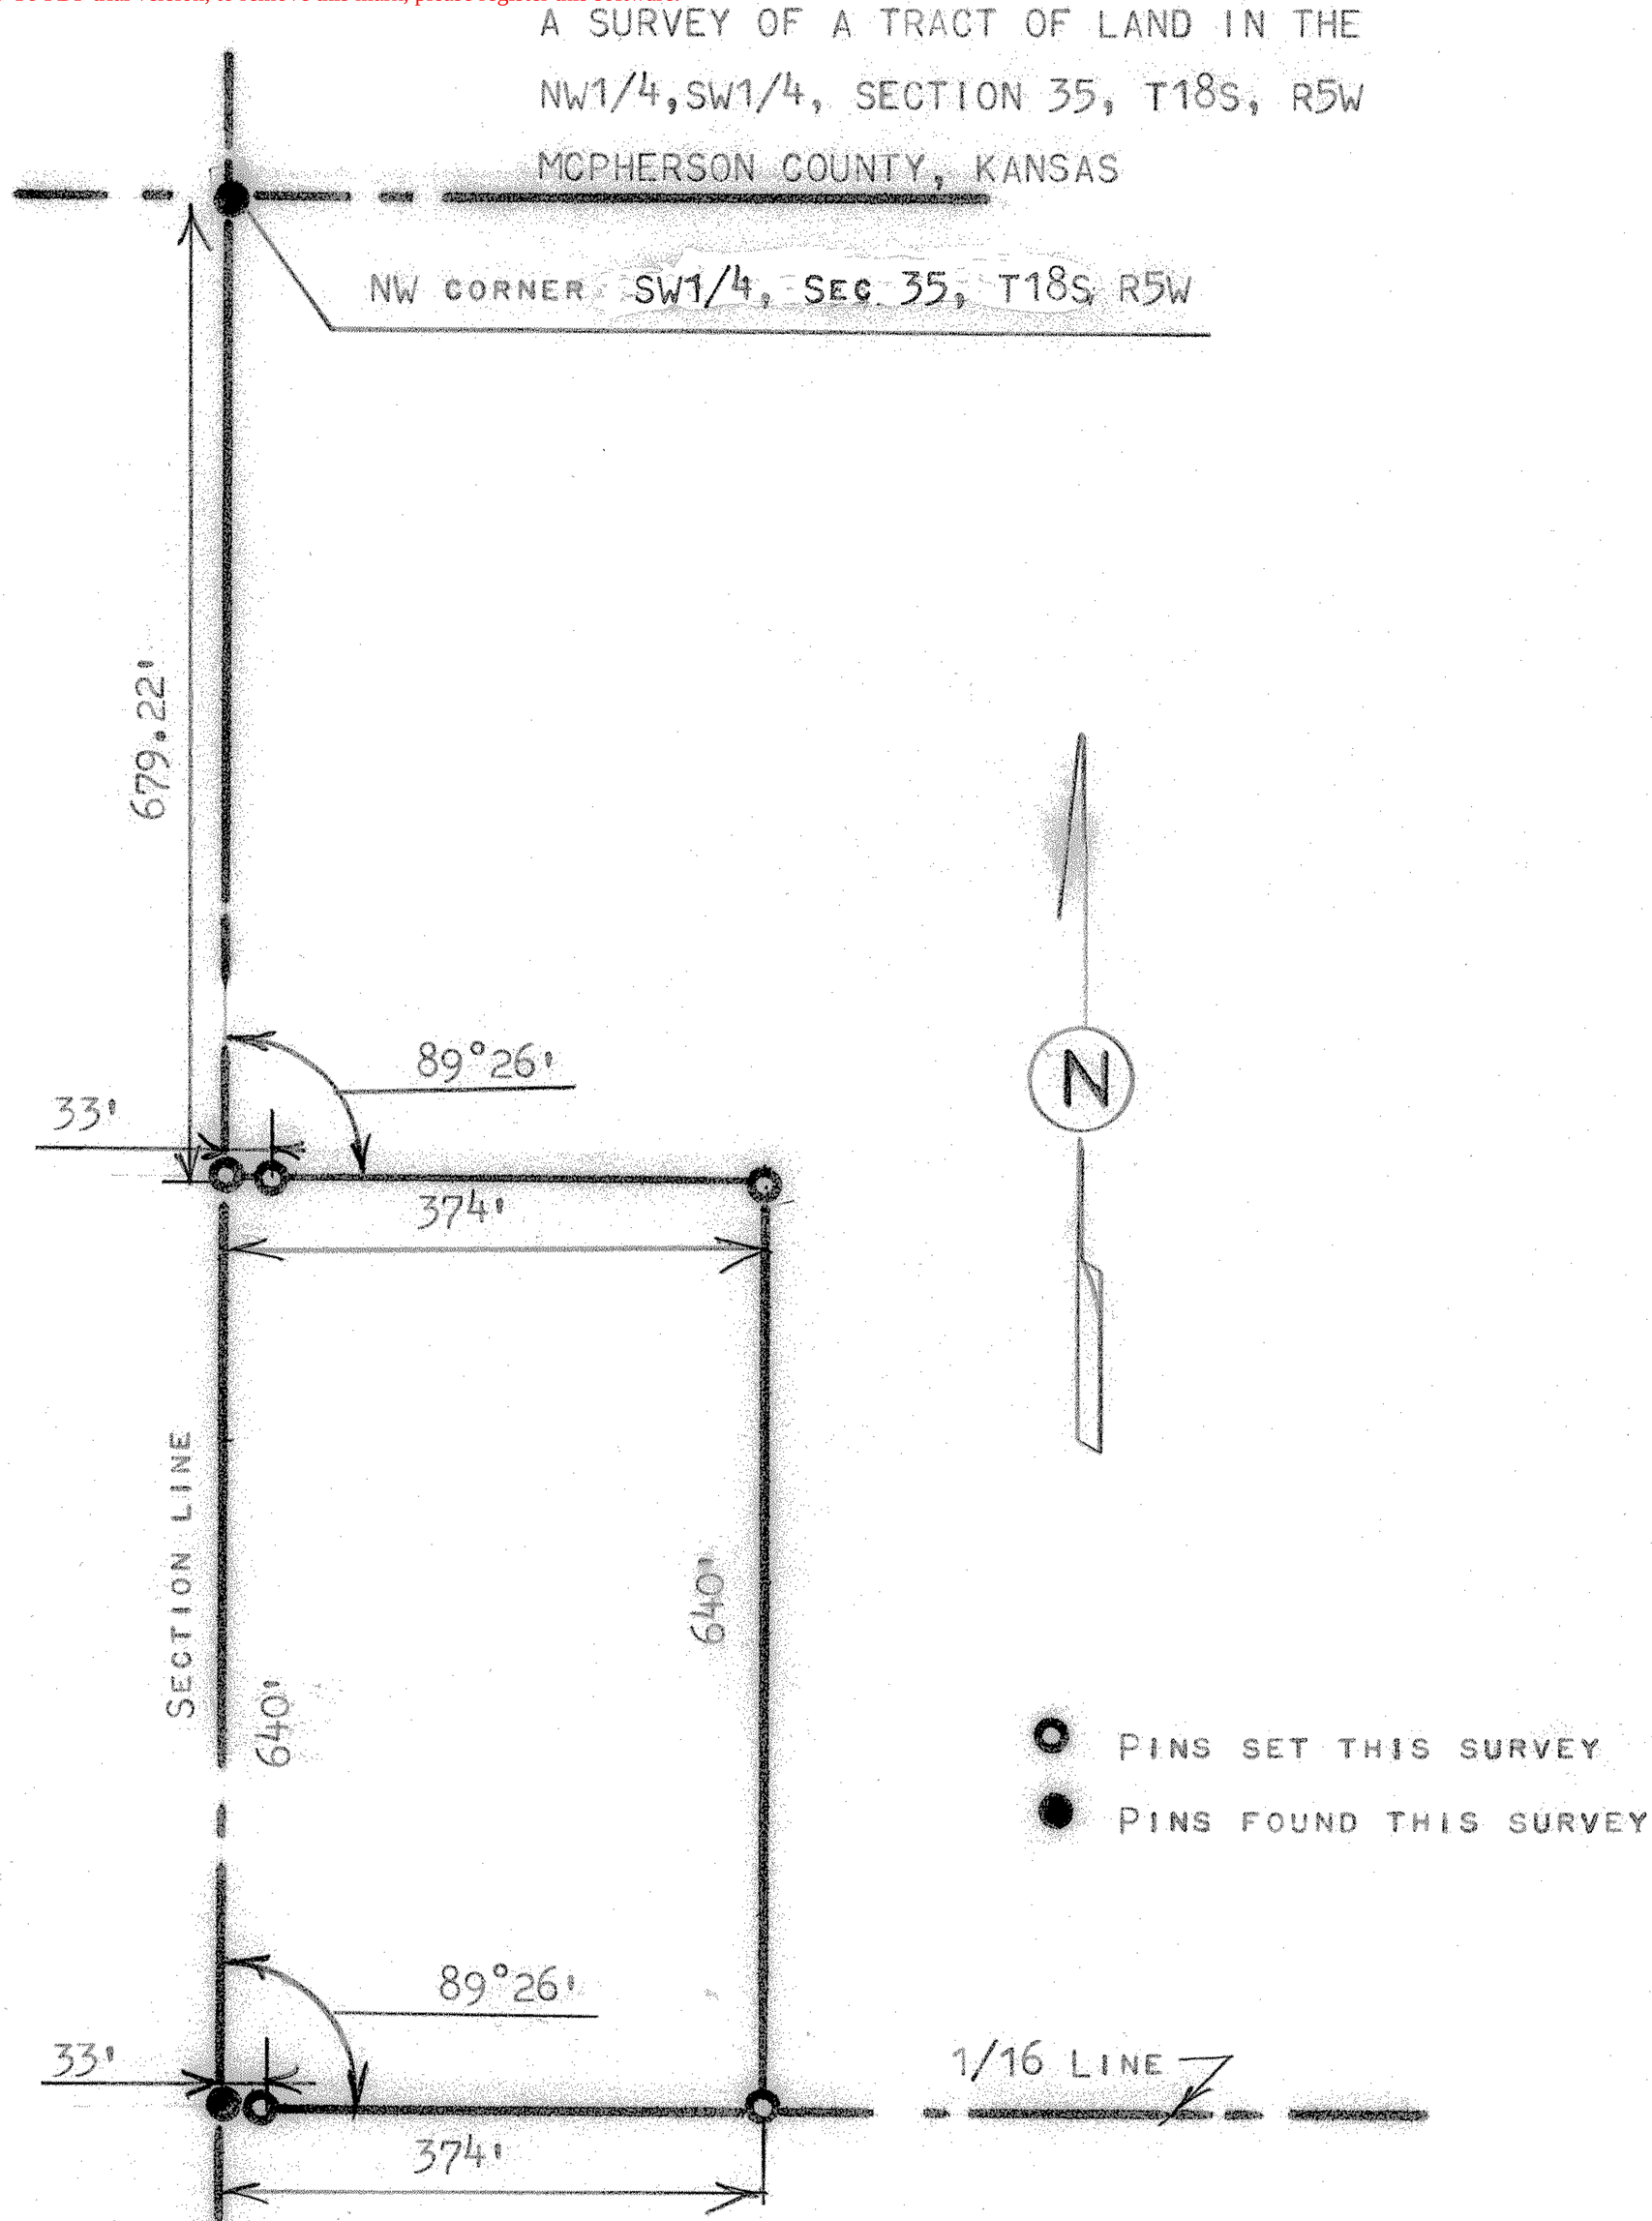

STATE OF KANSAS)
COUNTY OF MCPHERSON) SS

I, MELVIN FERGUSON, PROFESSIONAL ENGINEER OF THE STATE OF KANSAS DO HEREBY CERTIFY THAT UNDER MY SUPERVISION A SURVEY WAS MADE IN THE NW1/4, SW1/4, SECTION 35, T18S R5W OF THE 6TH P.M. AND DESCRIBED AS FOLLOWS;

BEGINNING 679.22 FEET SOUTH OF THE NW CORNER OF SAID SW1/4, SECTION 35, T18S, R5W; THENCE EAST PARALLEL WITH 1/16 LINE A DISTANCE OF 374 FEET; THENCE SOUTH PARALLEL WITH SECTION LINE A DISTANCE OF 640 FEET; AND TO THE 1/16 LINE; THENCE WEST ON 1/16 LINE 374 FEET; THENCE NORTH ON SECTION LINE 640 FEET AND TO PLACE OF BEGINNING, SAID TRACT OF LAND CONTAINS 5.5 ACRES MORE OR LESS, AND THAT THE ACCOMPANYING PLAT IS A TRUE EXHIBIT OF SAID SURVEY AS FAR AS IT IS KNOWN TO ME.

SURVEY CALLED FOR BY TED HAWKINSON

Melvin Ferguson

MELVIN FERGUSON
PROFESSIONAL ENGINEER
McPHERSON, KANSAS

MELVIN V. FERGUSON
LICENSED
6772
KANSAS
PROFESSIONAL ENGINEER