http://www.adultpdf.com
Created by TIFF To PDF trial version, to remove this mark, please register this software.

Garber Surveying Service, P.A.

423 West 1st Ave. ● Hutchinson, Kansas 67501
Phone 316 665-7032 ● FAX 316 663-7401

Proj. No. G92-178

SURVEY FOR: ROBERT BELEW

DESCRIPTION: A tract of land in the Southeast Quarter of Section 11, Township 19 South, Range 1 West of the 6th Principal Meridian, McPherson County, Kansas, more particularly described on the attached sheet.

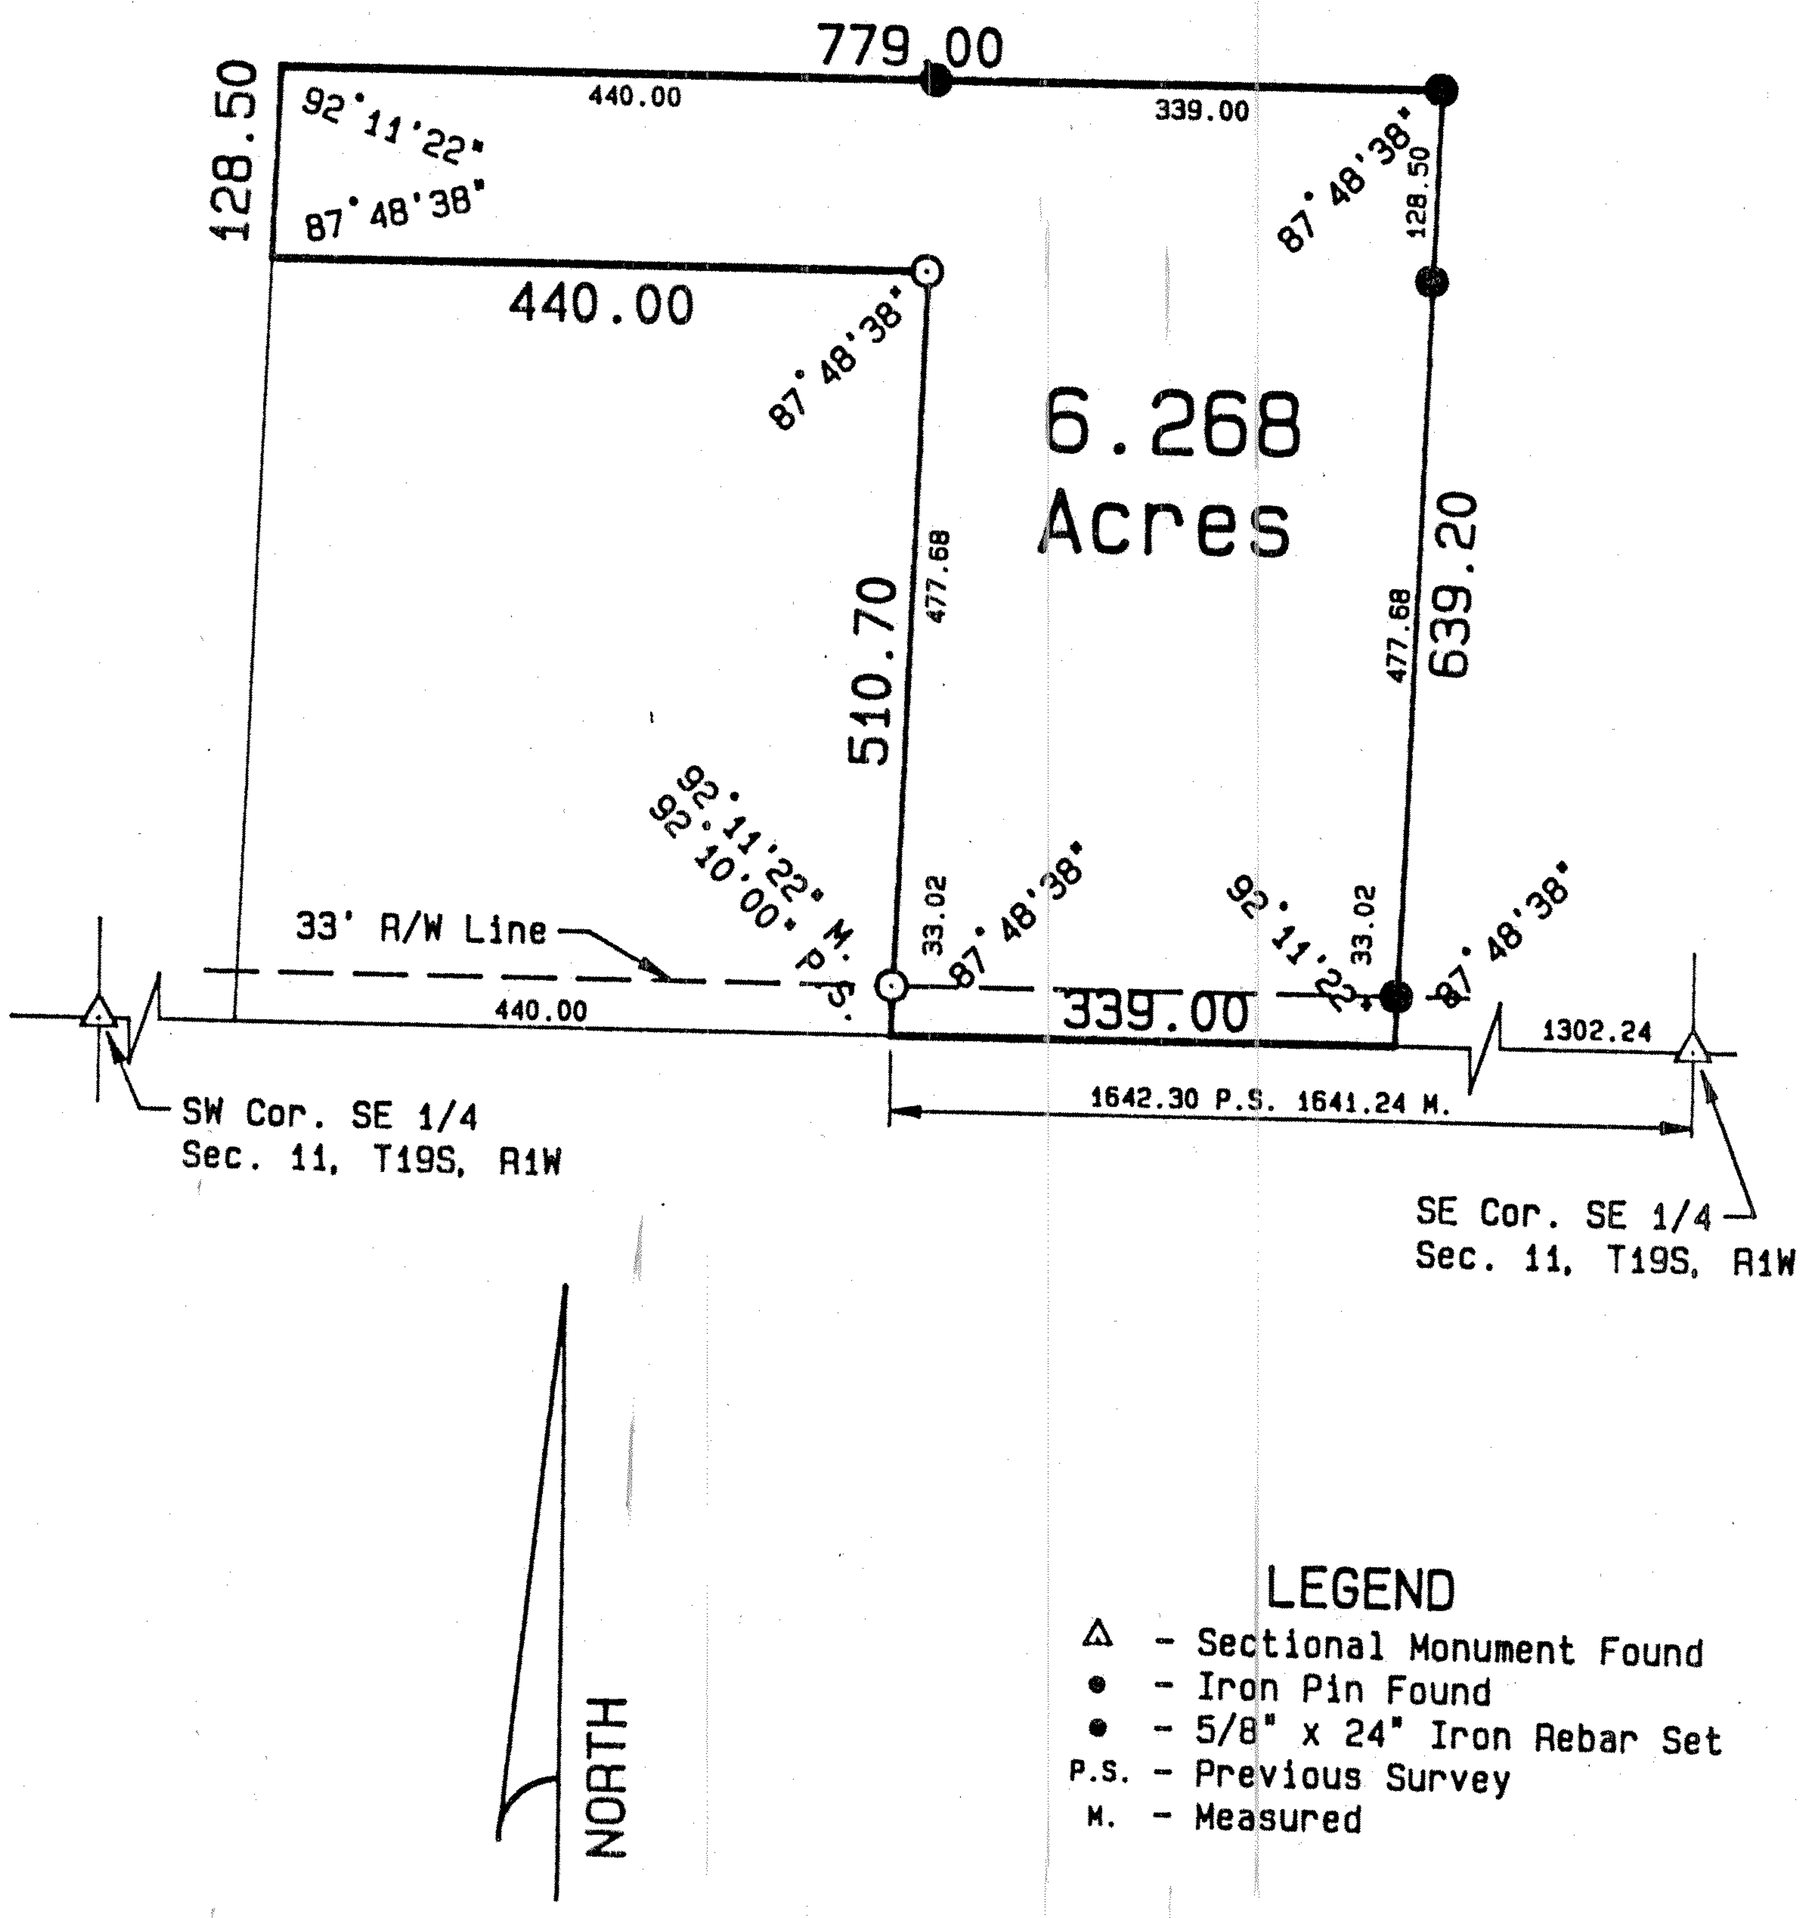

Scale: 1"=200'

SURVEYOR'S CERTIFICATE:

I hereby certify this plat to be a true, correct and complete representation of the property described above and on the attached sheet as surveyed under my supervision.

Dated: March 24, 1992

Daniel E. Garber RLS #683

DANIEL E. GARBER
REGISTERED
LS-683
KANSAS
LAND SURVEYOR

Hutch-Line Form SC 790-4