http://www.adultpdf.com
Created by TIFF To PDF trial version, to remove this mark, please register this software.

A SURVEY IN THE NW 1/4 SECTION 15, T19S, R1W

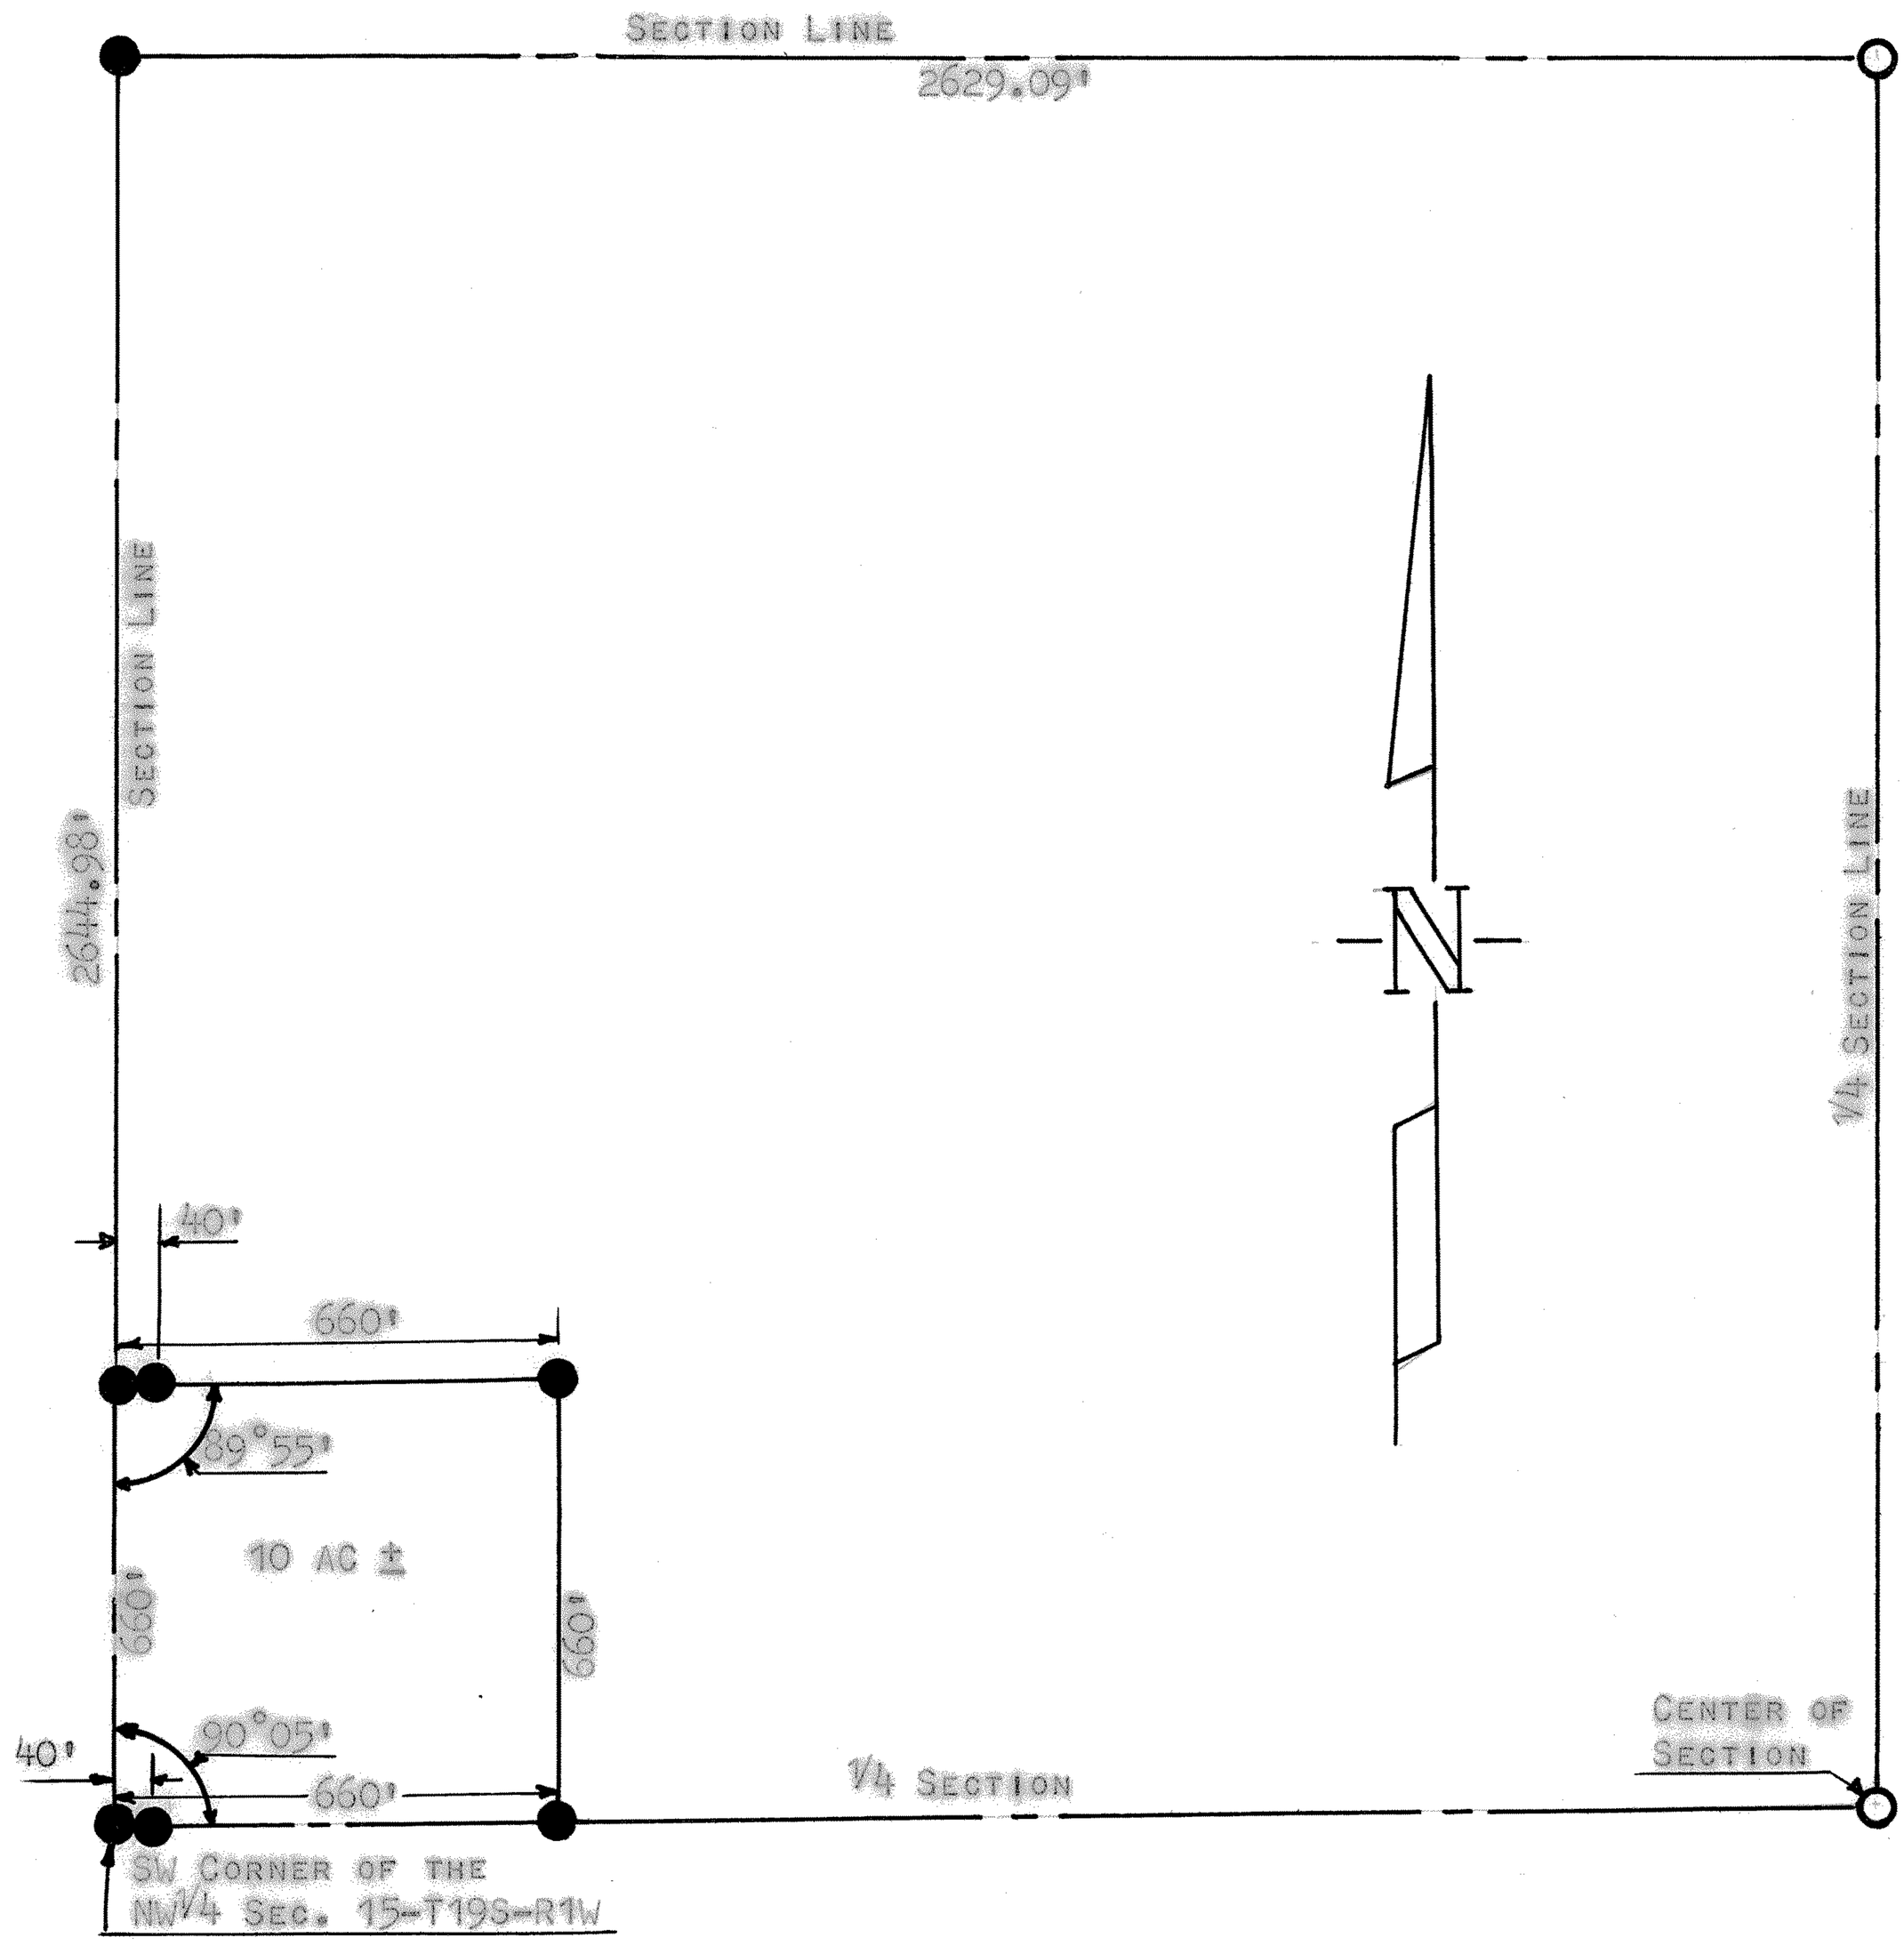

● PINS SET THIS SURVEY.

○ PINS FOUND THIS SURVEY.

STATE OF KANSAS)
COUNTY OF McPHERSON) SS

I, FRANCIS RANKIN, COUNTY ENGINEER OF McPHERSON COUNTY, KANSAS, DO HEREBY CERTIFY THAT I DID CAUSE TO BE DONE ON THE 16TH DAY OF FEBRUARY, 1962 A SURVEY DESCRIBED AS FOLLOWS:

BEGINNING AT THE SW CORNER OF THE NW 1/4 SECTION 15, T19S, R1W OF THE 6TH P.M.; THENCE 660 FEET EAST ON THE 1/4 SECTION LINE, BETWEEN THE NW 1/4 AND SW 1/4; THENCE 660 FEET NORTH PARALLEL WITH THE WEST SECTION LINE; THENCE 660 FEET WEST TO THE SECTION LINE; THENCE SOUTH 660 FEET TO PLACE OF BEGINNING. SAID TRACT OF LAND CONTAINS 10 ACRES ±.

AND THAT THE ACCOMPANYING PLAT IS A TRUE EXHIBIT OF SAID SURVEY, AS FAR AS IT IS KNOWN TO ME.

Francis Rankin
FRANCIS RANKIN
COUNTY ENGINEER
McPHERSON COUNTY

MICROFILM

19 FEBRUARY, 1962