http://www.adultpdf.com
Created by TIFF To PDF-trial version, to remove this mark, please register this software.

A SURVEY OF PART OF THE SOUTH HALF OF THE SOUTHWEST QUARTER SECTION 15, ~~T21S~~ 19, R1W, 6TH P.M.

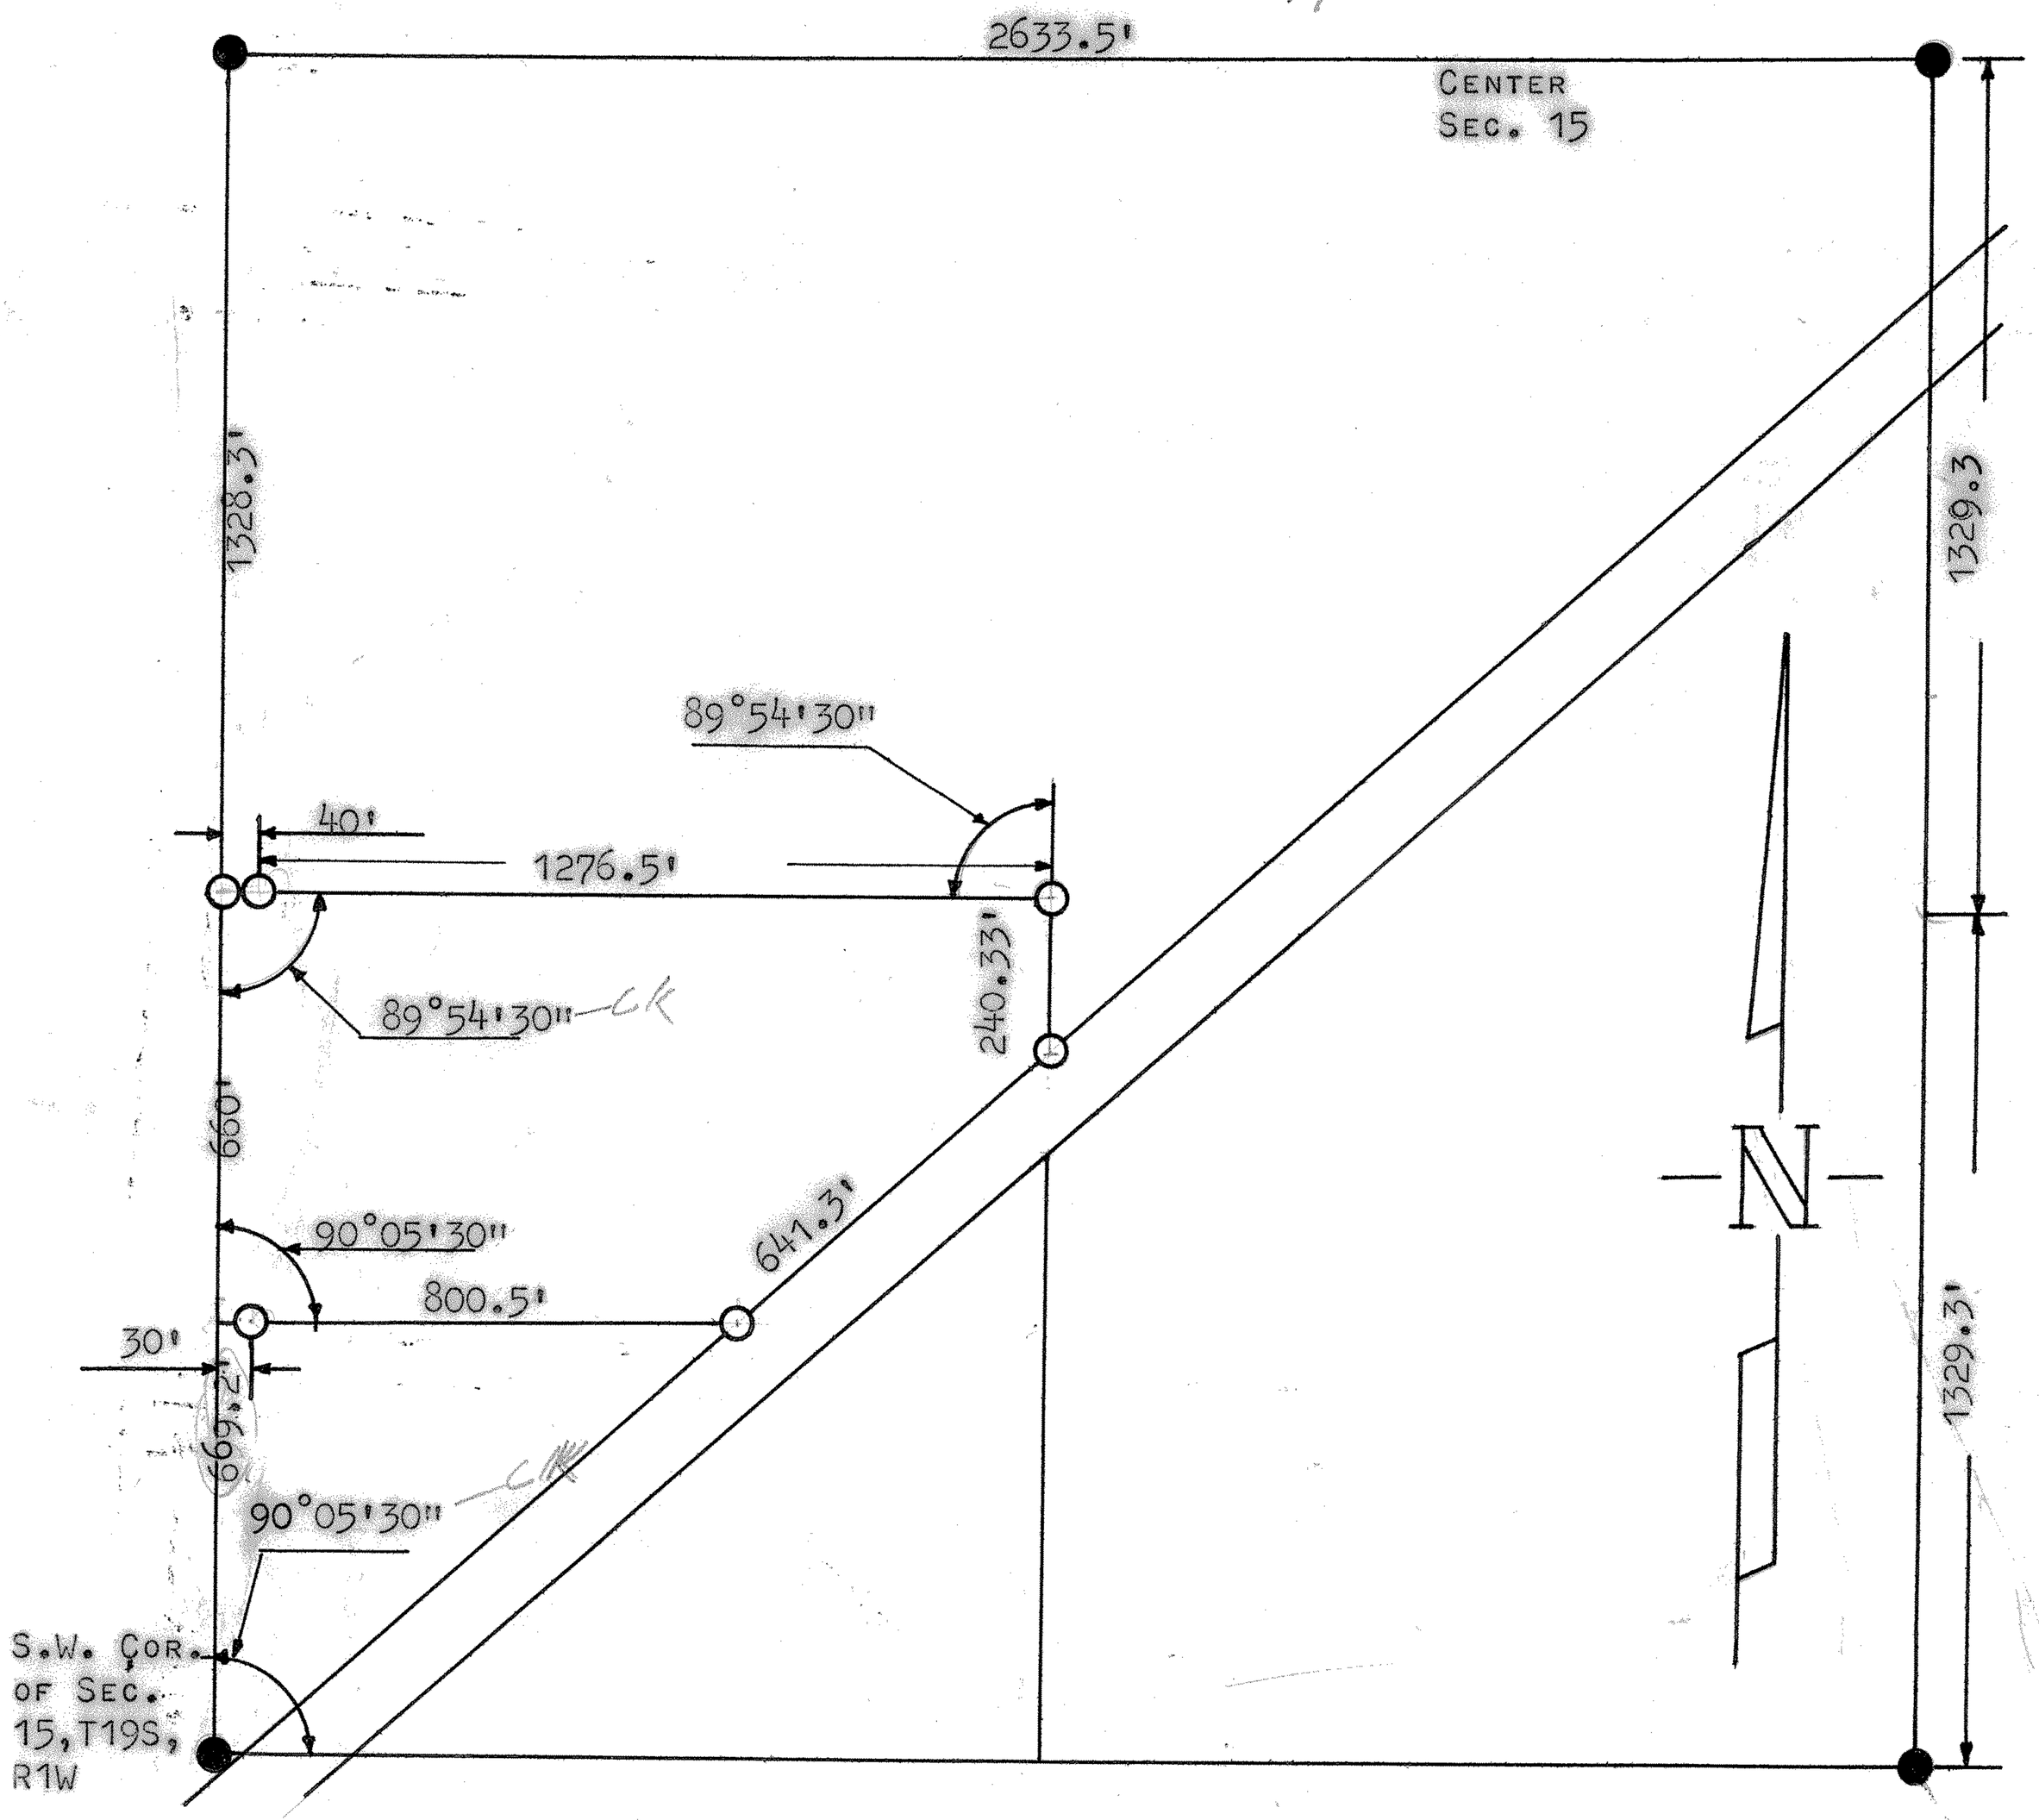

● PINS FOUND THIS SURVEY

○ PIPE SET THIS SURVEY

STATE OF KANSAS)
COUNTY OF McPHERSON)

I, FRANCIS RANKIN, COUNTY ENGINEER OF McPHERSON COUNTY, McPHERSON, KANSAS, DO HEREBY CERTIFY, THAT I DID CAUSE TO BE DONE ON THE 7TH DAY ON JUNE, 1962 A SURVEY OF THE SOUTH HALF OF THE SOUTHWEST QUARTER SECTION 15, ~~T21S~~ 19, R1W OF THE 6TH P.M. AND DESCRIBED AS FOLLOWS:

COMMENCING AT THE NORTHWEST CORNER OF THE SOUTH HALF OF THE SOUTHWEST QUARTER OF SAID SECTION 15, THENCE EAST 1316.5 FEET, THENCE SOUTH 240.33 FEET TO THE RIGHT OF WAY OF THE RAILROAD CO., THENCE IN A SOUTHWESTERLY DIRECTION ALONG SAID RIGHT OF WAY 641.3 FEET TO THE NORTH LINE OF THE S1/2 SW1/4, SW1/4 OF SAID SECTION 15, THENCE WEST ON SAID NORTH LINE 830.5 FEET TO THE WEST LINE OF SAID SECTION 15, THENCE NORTH ON SAID SECTION LINE 660 FEET TO THE PLACE OF BEGINNING.

AND THAT THE ACCOMPANYING PLAT IS A TRUE EXHIBIT OF SAID SURVEY, AS FAR AS IT IS KNOWN TO ME.

FRANCIS RANKIN
COUNTY ENGINEER
McPHERSON COUNTY

NOTE: THIS SURVEY WAS REFERENCES FROM LEGAL SURVEY No. 106

MICROFILM