http://www.adultpdf.com
Created by TIFF To PDF trial version, to remove this mark, please register this software.

PERMANENT SURVEY,

No. 106

Section No. 15, Town No. 19 South, Range No. 1 WEST

THE LOCKWOOD CO., ATCHISON, KANSAS 50239—7—50

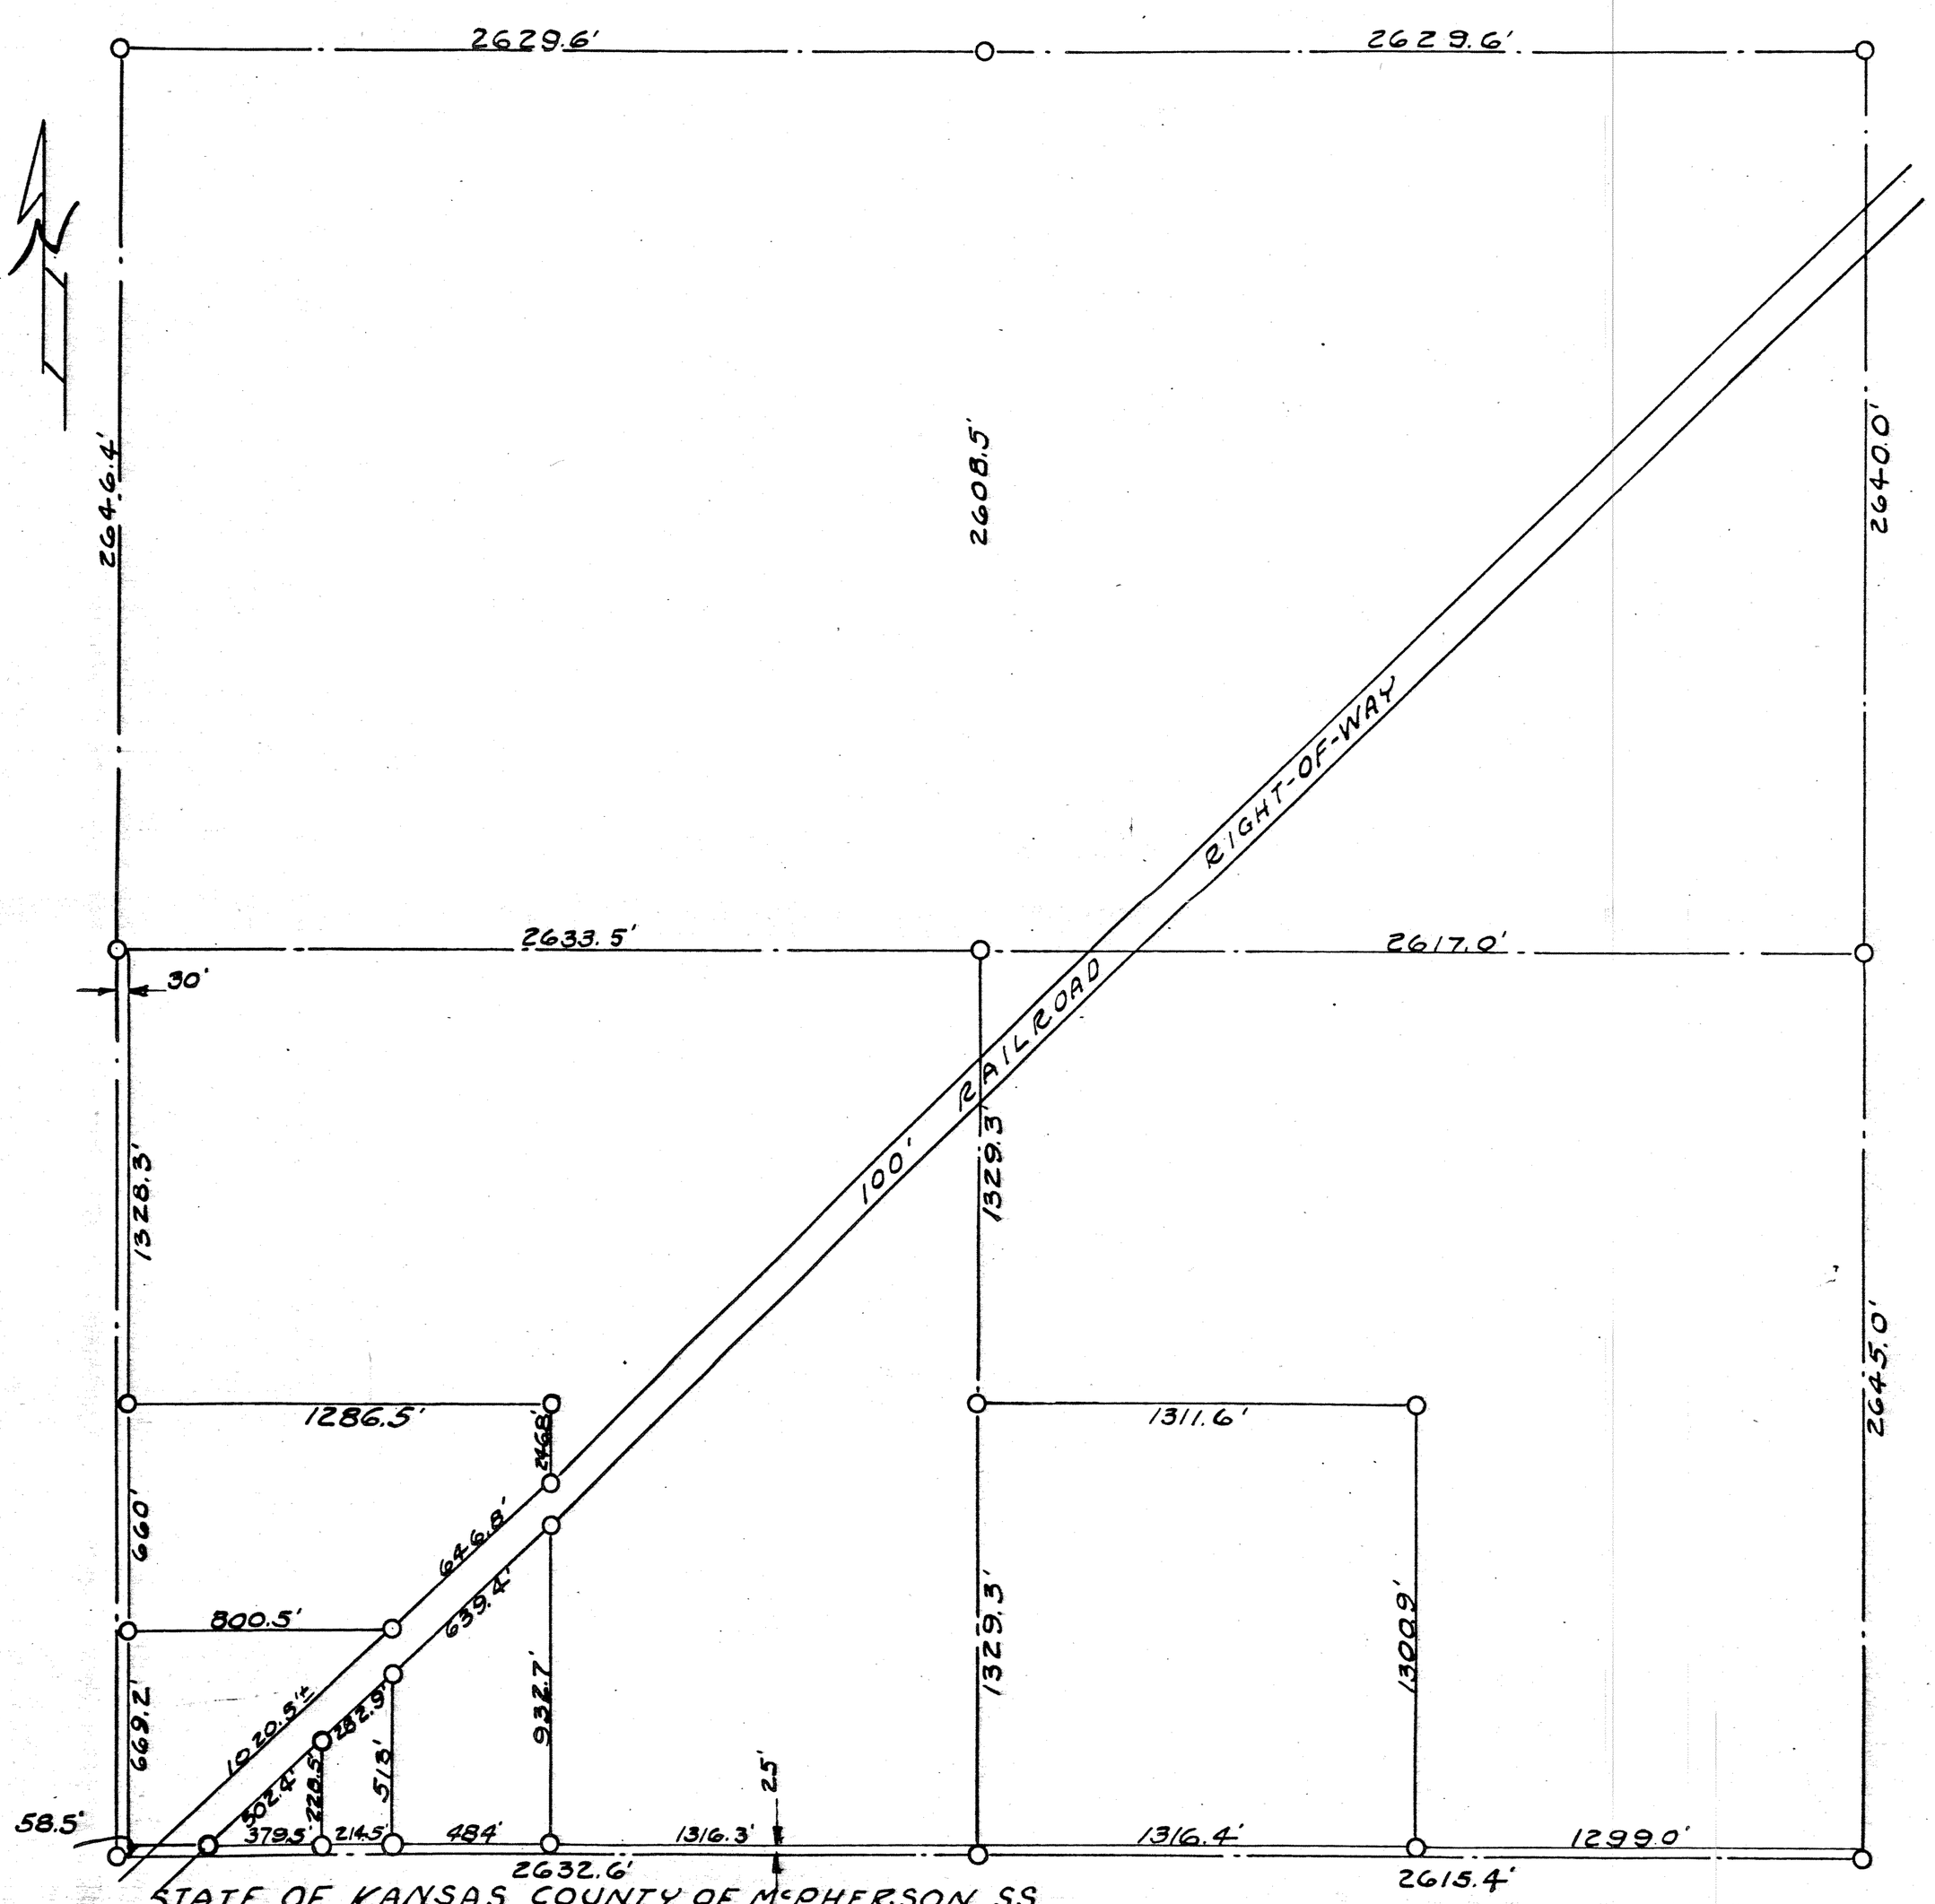

STATE OF KANSAS COUNTY OF McPHERSON, S.S.
I, G.D. JOHNSON, DEPUTY COUNTY SURVEYOR OF McPHERSON COUNTY DO HEREBY CERTIFY THAT I DID COMPLETE ON THE 27TH DAY OF APRIL 1953, A LEGAL SURVEY OF SECTION 15, TOWNSHIP 19 SOUTH, RANGE 1 WEST OF THE 6TH P.M. TO DETERMINE THE PROPERTY LINES IN SAID SECTION, AND THAT THE ACCOMPANYING PLAT IS A TRUE EXHIBIT OF SAID SURVEY.

G D Johnson

NOTE—SCALE 1" = 500' Feet to the inch is used in this diagram