http://www.adultpdf.com
Created by TIFF To PDF trial version, to remove this mark, please register this software.

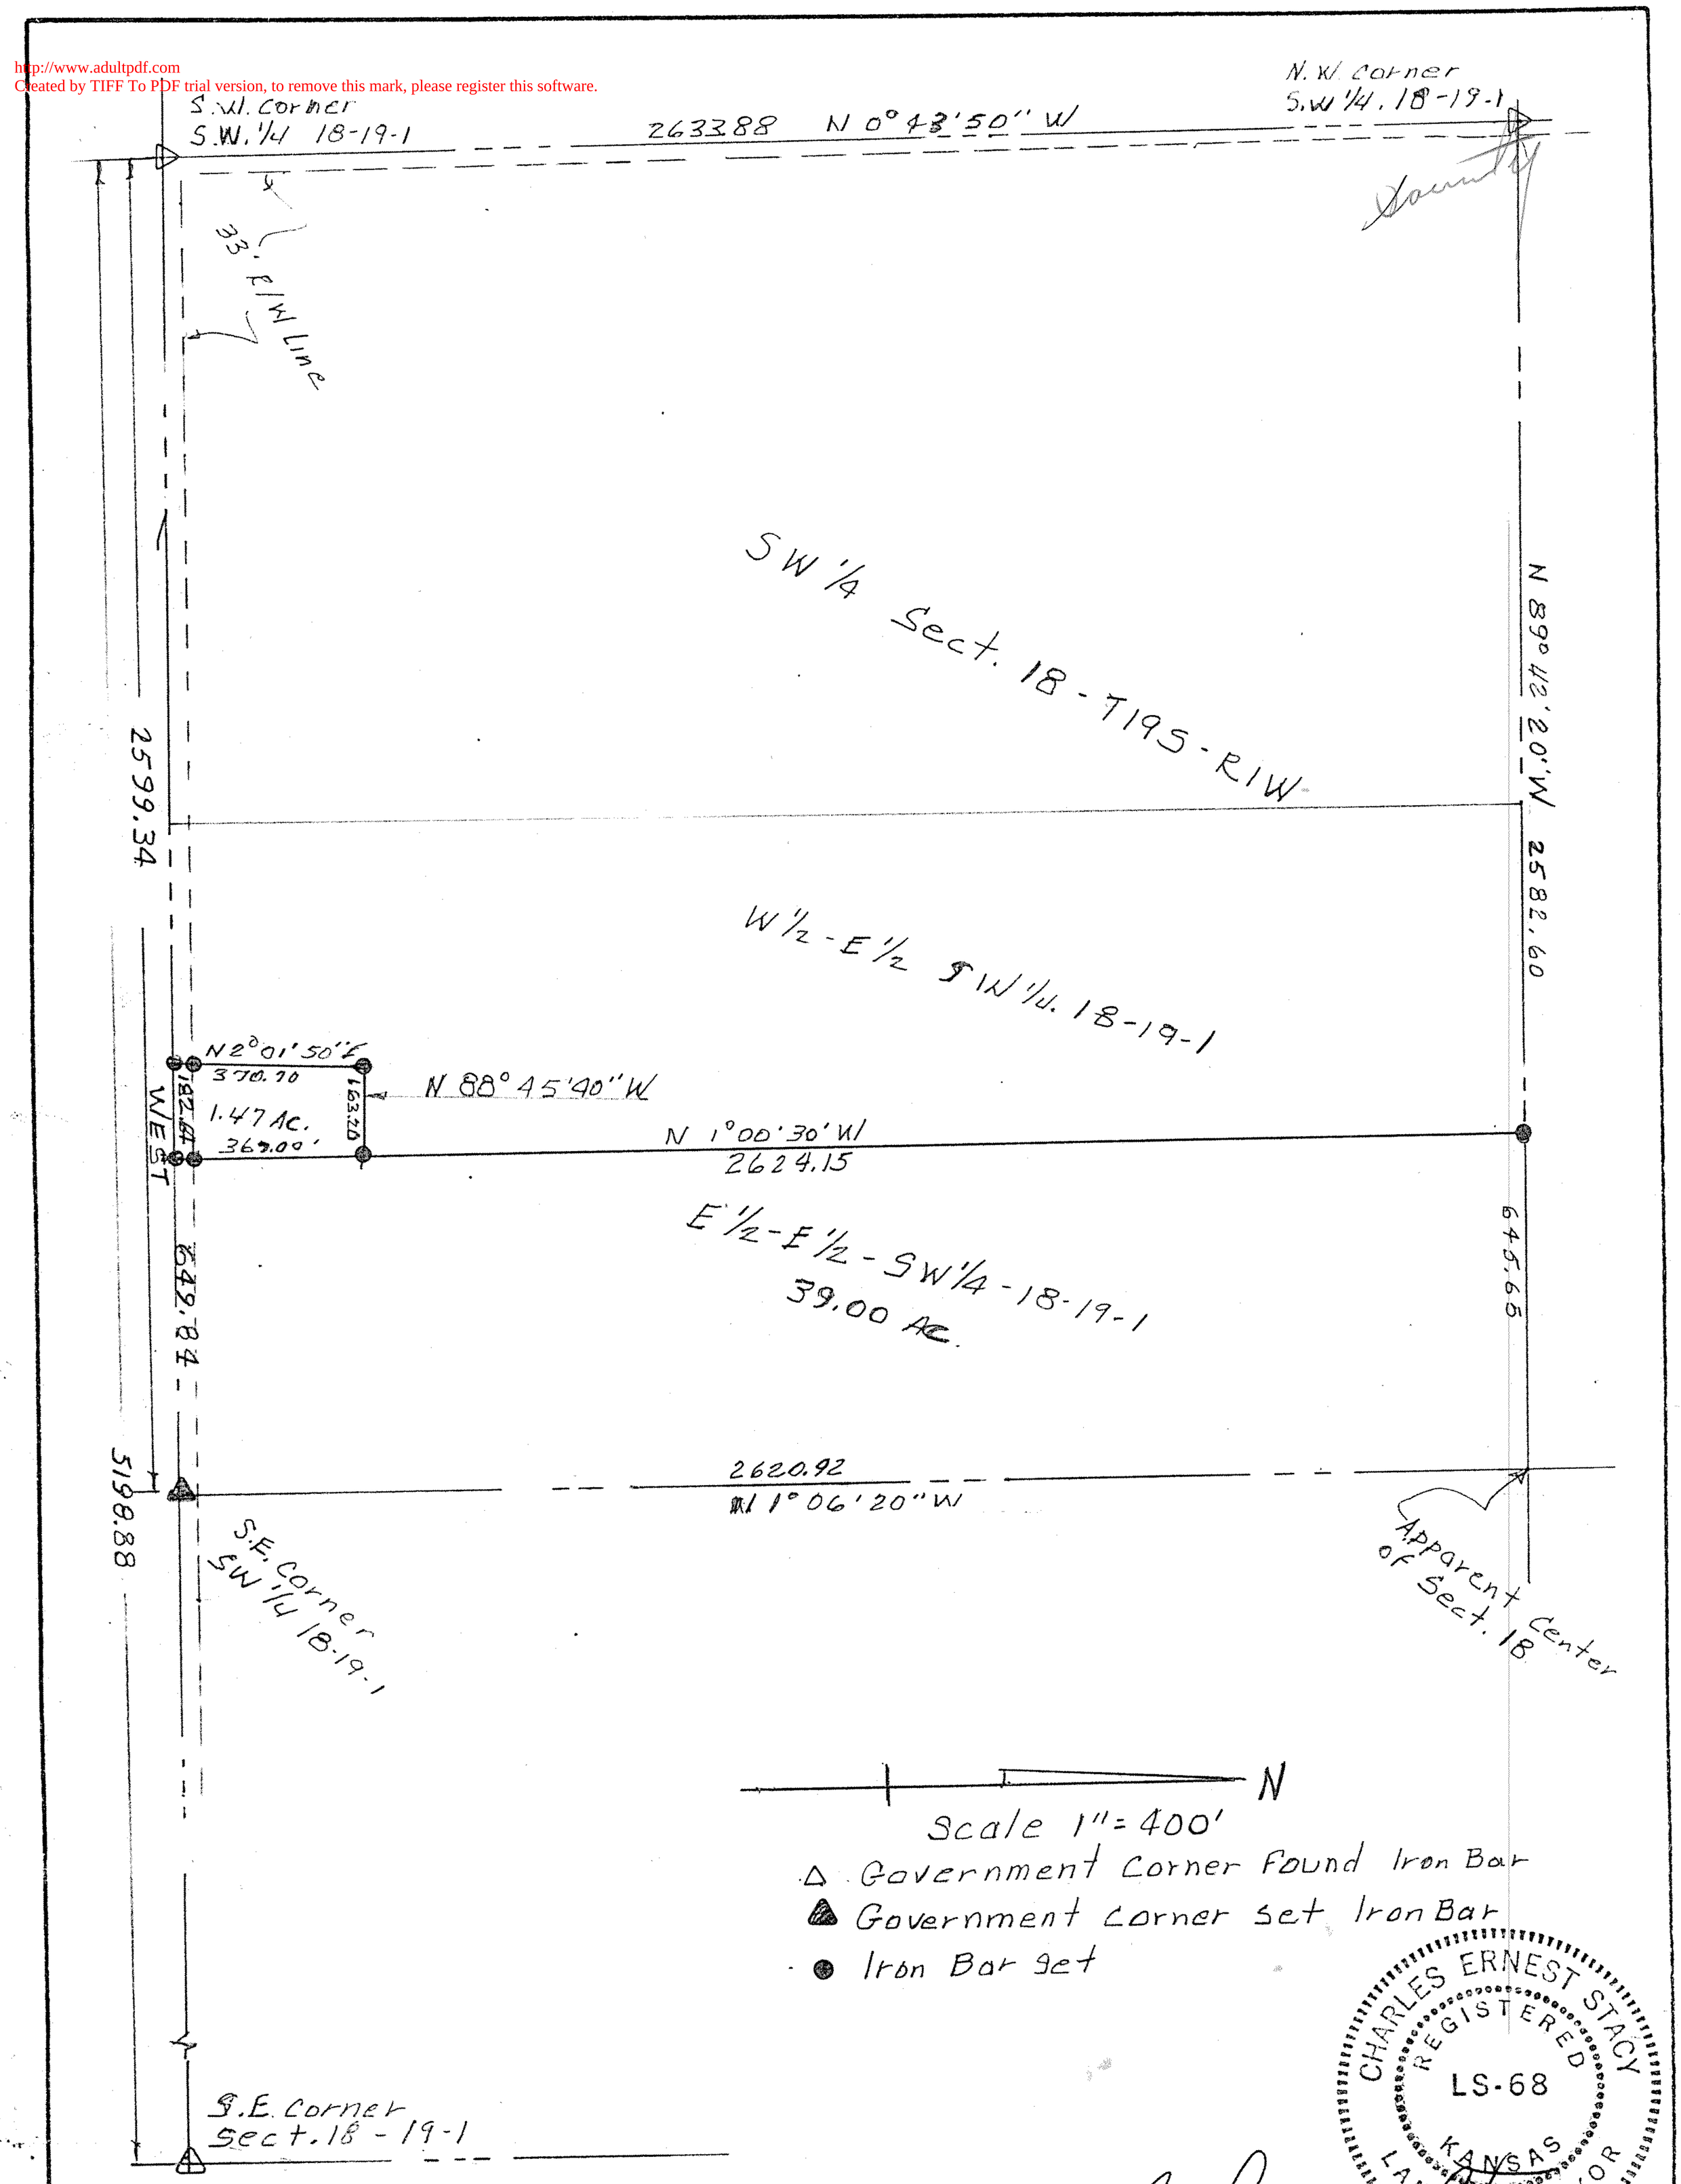

I hereby certify that the above is a true and correct plat of a survey made of the property described herein.

Charles E. Stacy
Registered Kansas Land Surveyor

Survey for: Kermit Unruh

A survey of the East ½ of the East ½ of the Southwest ¼, Section 18, Township 19 South, Range 1 West of the 6th P.M. and a survey of a tract in the Southeast corner of the West ½ of the East ½ of the Southwest ¼, Section 18, Township 19 South, Range 1 West of the 6th P.M. Commencing at the Southeast corner of said Southwest ¼, thence WEST along the South line of said Southwest ¼ a distance of 649.84 feet for the point of beginning, thence North 1°00'30" West a distance of 367.00 feet, thence North 88° 45' 40" West a distance of 163.20 feet, thence South 2°01'50" West a distance of 370.70 feet to the South line of said Southwest ¼, thence EAST along the South line of said Southwest ¼ a distance of 182.64 feet to the point of beginning, containing 1.47 acres, subject to the South 33 feet for road right of way

State: KANSAS	County: McPherson	Proj.# 440	Date: 9-16-88