http://www.adultpdf.com
Created by TIFF To PDF trial version, to remove this mark, please register this software.

A SURVEY OF A TRACT OF LAND IN THE SE 1/4, SECTION 19, T19S-R1W, MCPHERSON COUNTY, KANSAS

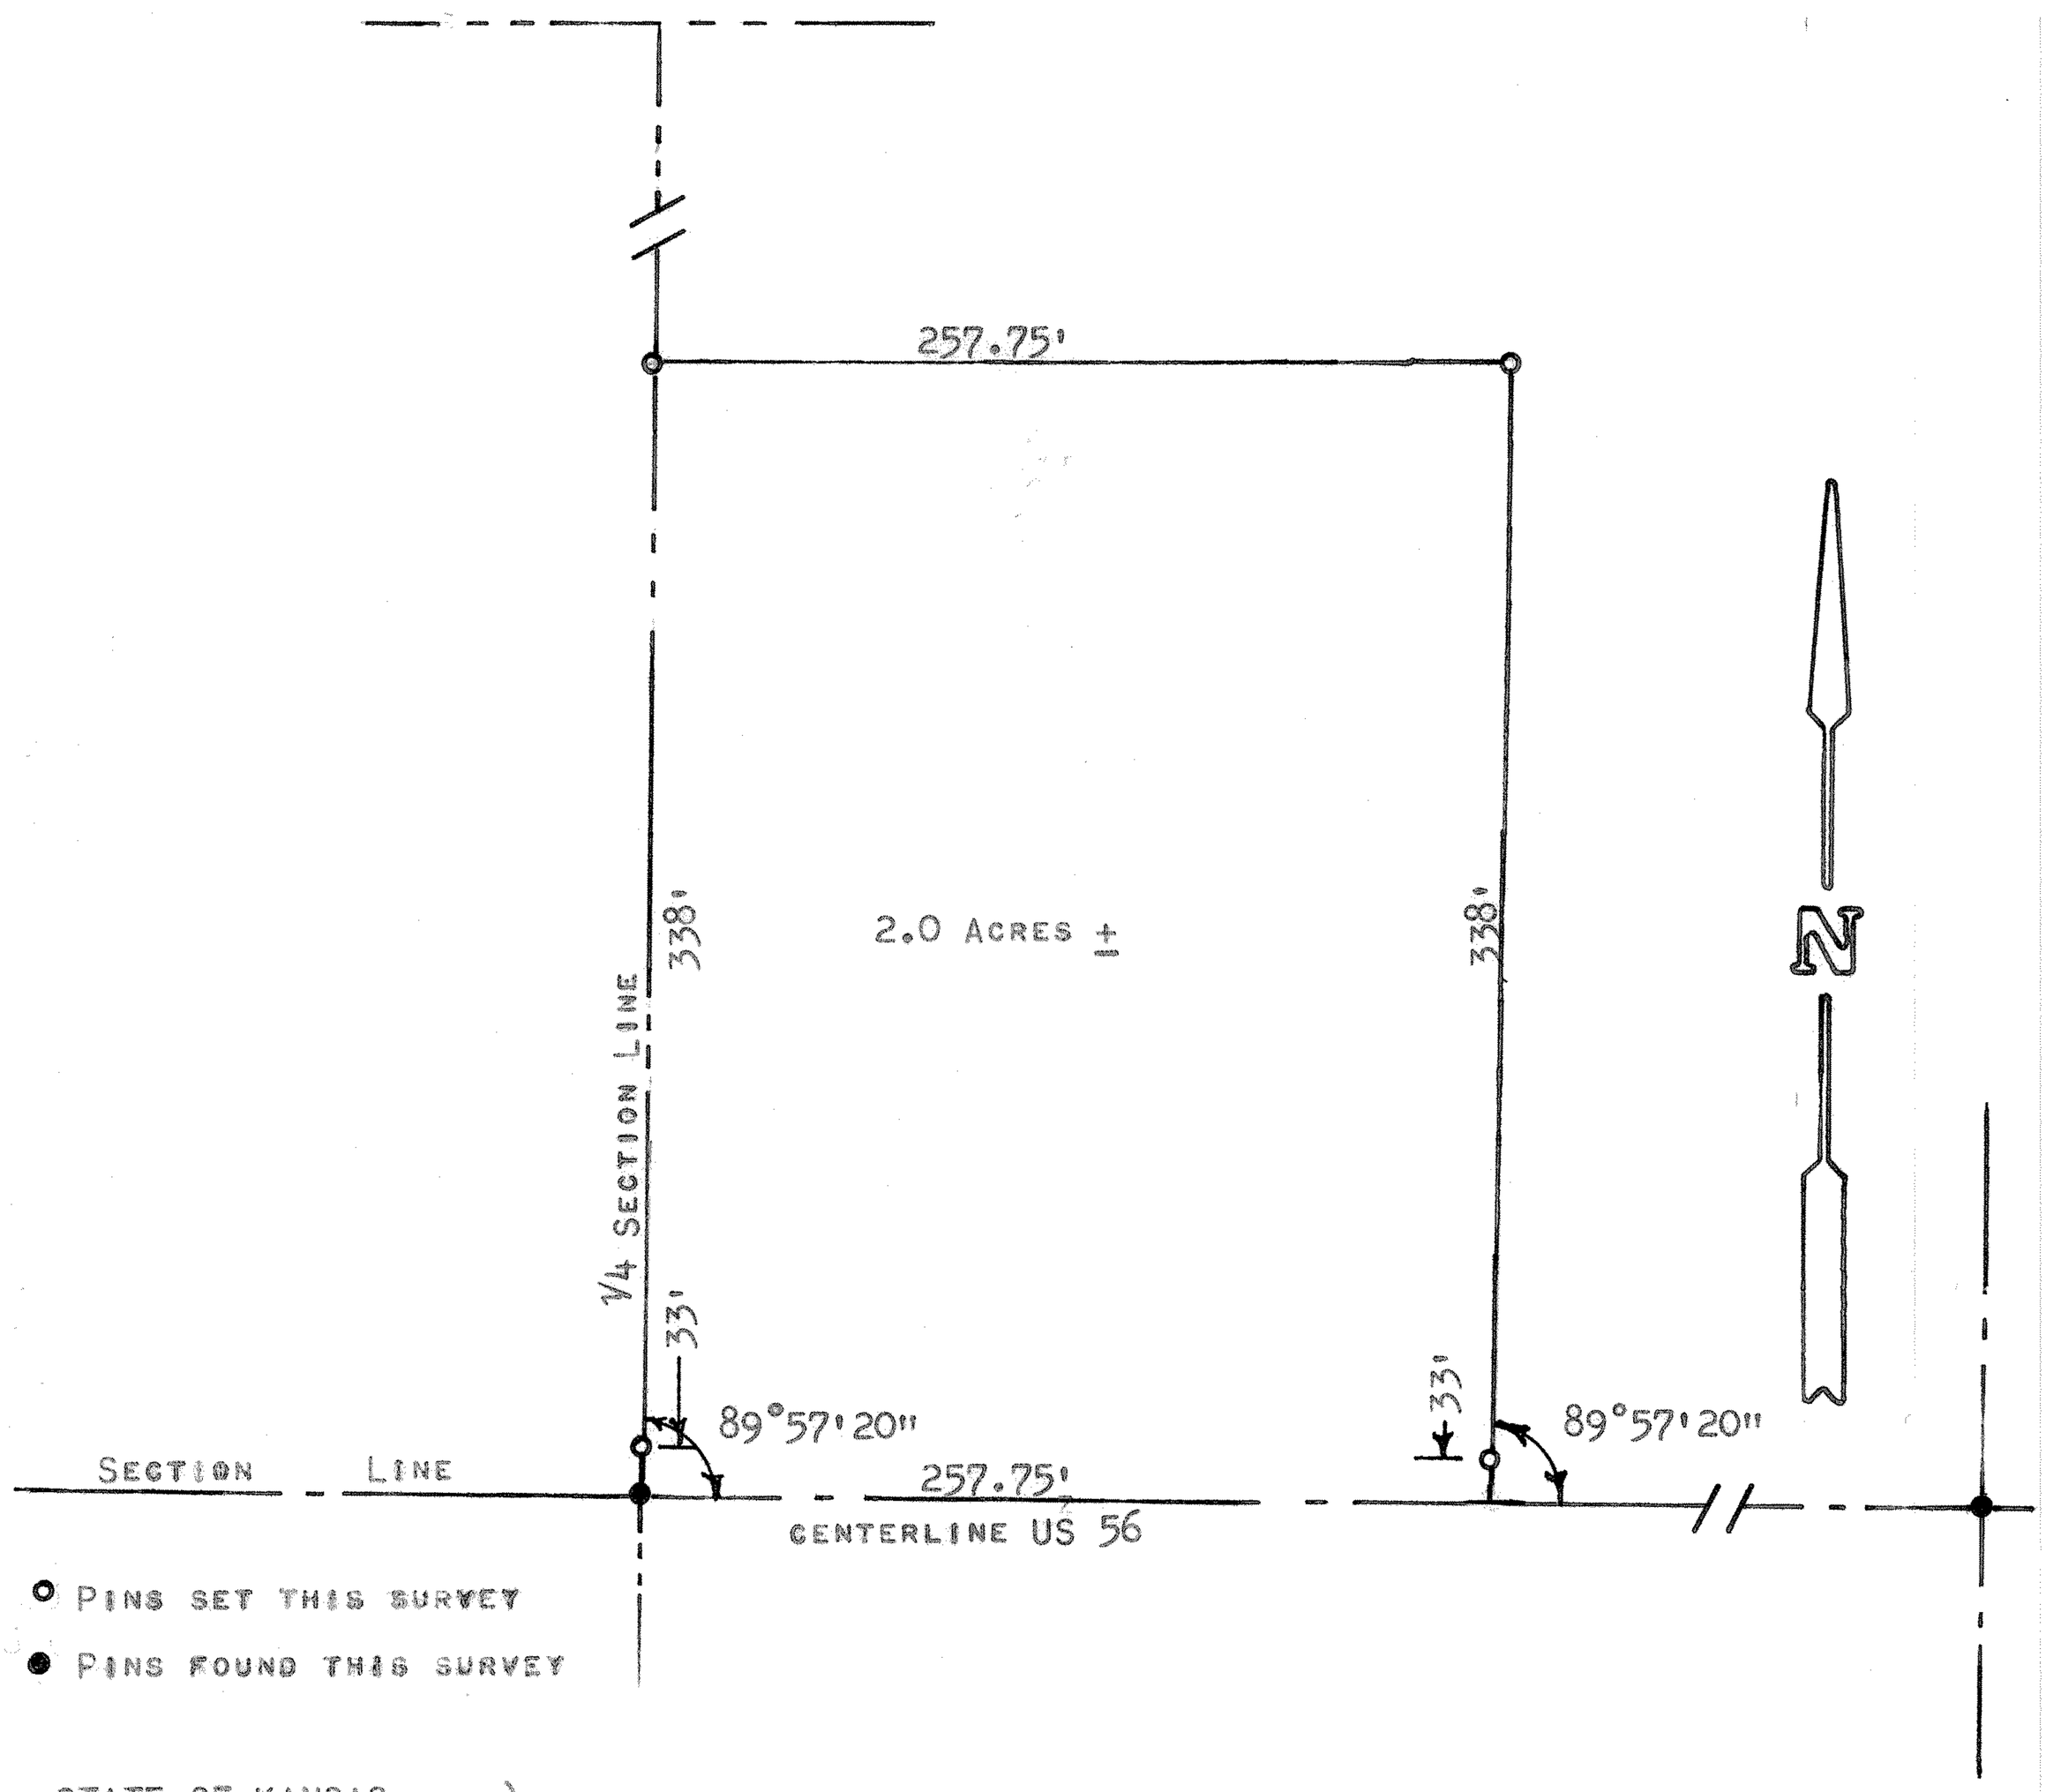

STATE OF KANSAS)
COUNTY OF MCPHERSON) SS

I, MELVIN FERGUSON, COUNTY ENGINEER OF MCPHERSON COUNTY, KANSAS, DO HEREBY CERTIFY THAT UNDER MY SUPERVISION A SURVEY WAS MADE OF A TRACT OF LAND IN THE SE 1/4 OF SECTION 19, T19S-R1W, OF THE 6TH P.M., AND DESCRIBED AS FOLLOWS:

BEGINNING AT THE SW CORNER OF SAID SE 1/4, SECTION 19, T19S-R1W; THENCE NORTH ALONG 1/4 SECTION LINE 338 FEET; THENCE EAST PARALLEL WITH THE SECTION LINE 257.75 FEET; THENCE SOUTH 338 FEET; THENCE WEST, ALONG SECTION LINE 257.75 FEET TO POINT OF BEGINNING.

SAID TRACT CONTAINS 2.0 ACRES, MORE OR LESS.

I ALSO CERTIFY THAT THE ABOVE PLAT IS A TRUE EXHIBIT OF SAID SURVEY AS FAR AS IT IS KNOWN TO ME.

SURVEY CALLED FOR BY STUART WEDEL.

SIGNED THIS 4th DAY OF JUNE, 1974.

Melvin Ferguson
MELVIN FERGUSON
COUNTY ENGINEER
MCPHERSON COUNTY, KANSAS

MELVIN N. FERGUSON LICENSED 6772 KANSAS PROFESSIONAL ENGINEER

MICROFILM