http://www.adultpdf.com
Created by TIFF To PDF trial version, to remove this mark, please register this software.

Garber Surveying Service, P.A.
217 East 1st, Suite 16 • Phone 316 665-7032
Hutchinson, Kansas 67501

Proj. No. G89-596

SURVEY FOR: THE CITY OF CANTON
DESCRIPTION: A parcel of land in the Southwest Quarter of the Southeast Quarter of Section 21, Township 19 South, Range 1 West of the 6th Principal Meridian more particularly described on the attached sheet.

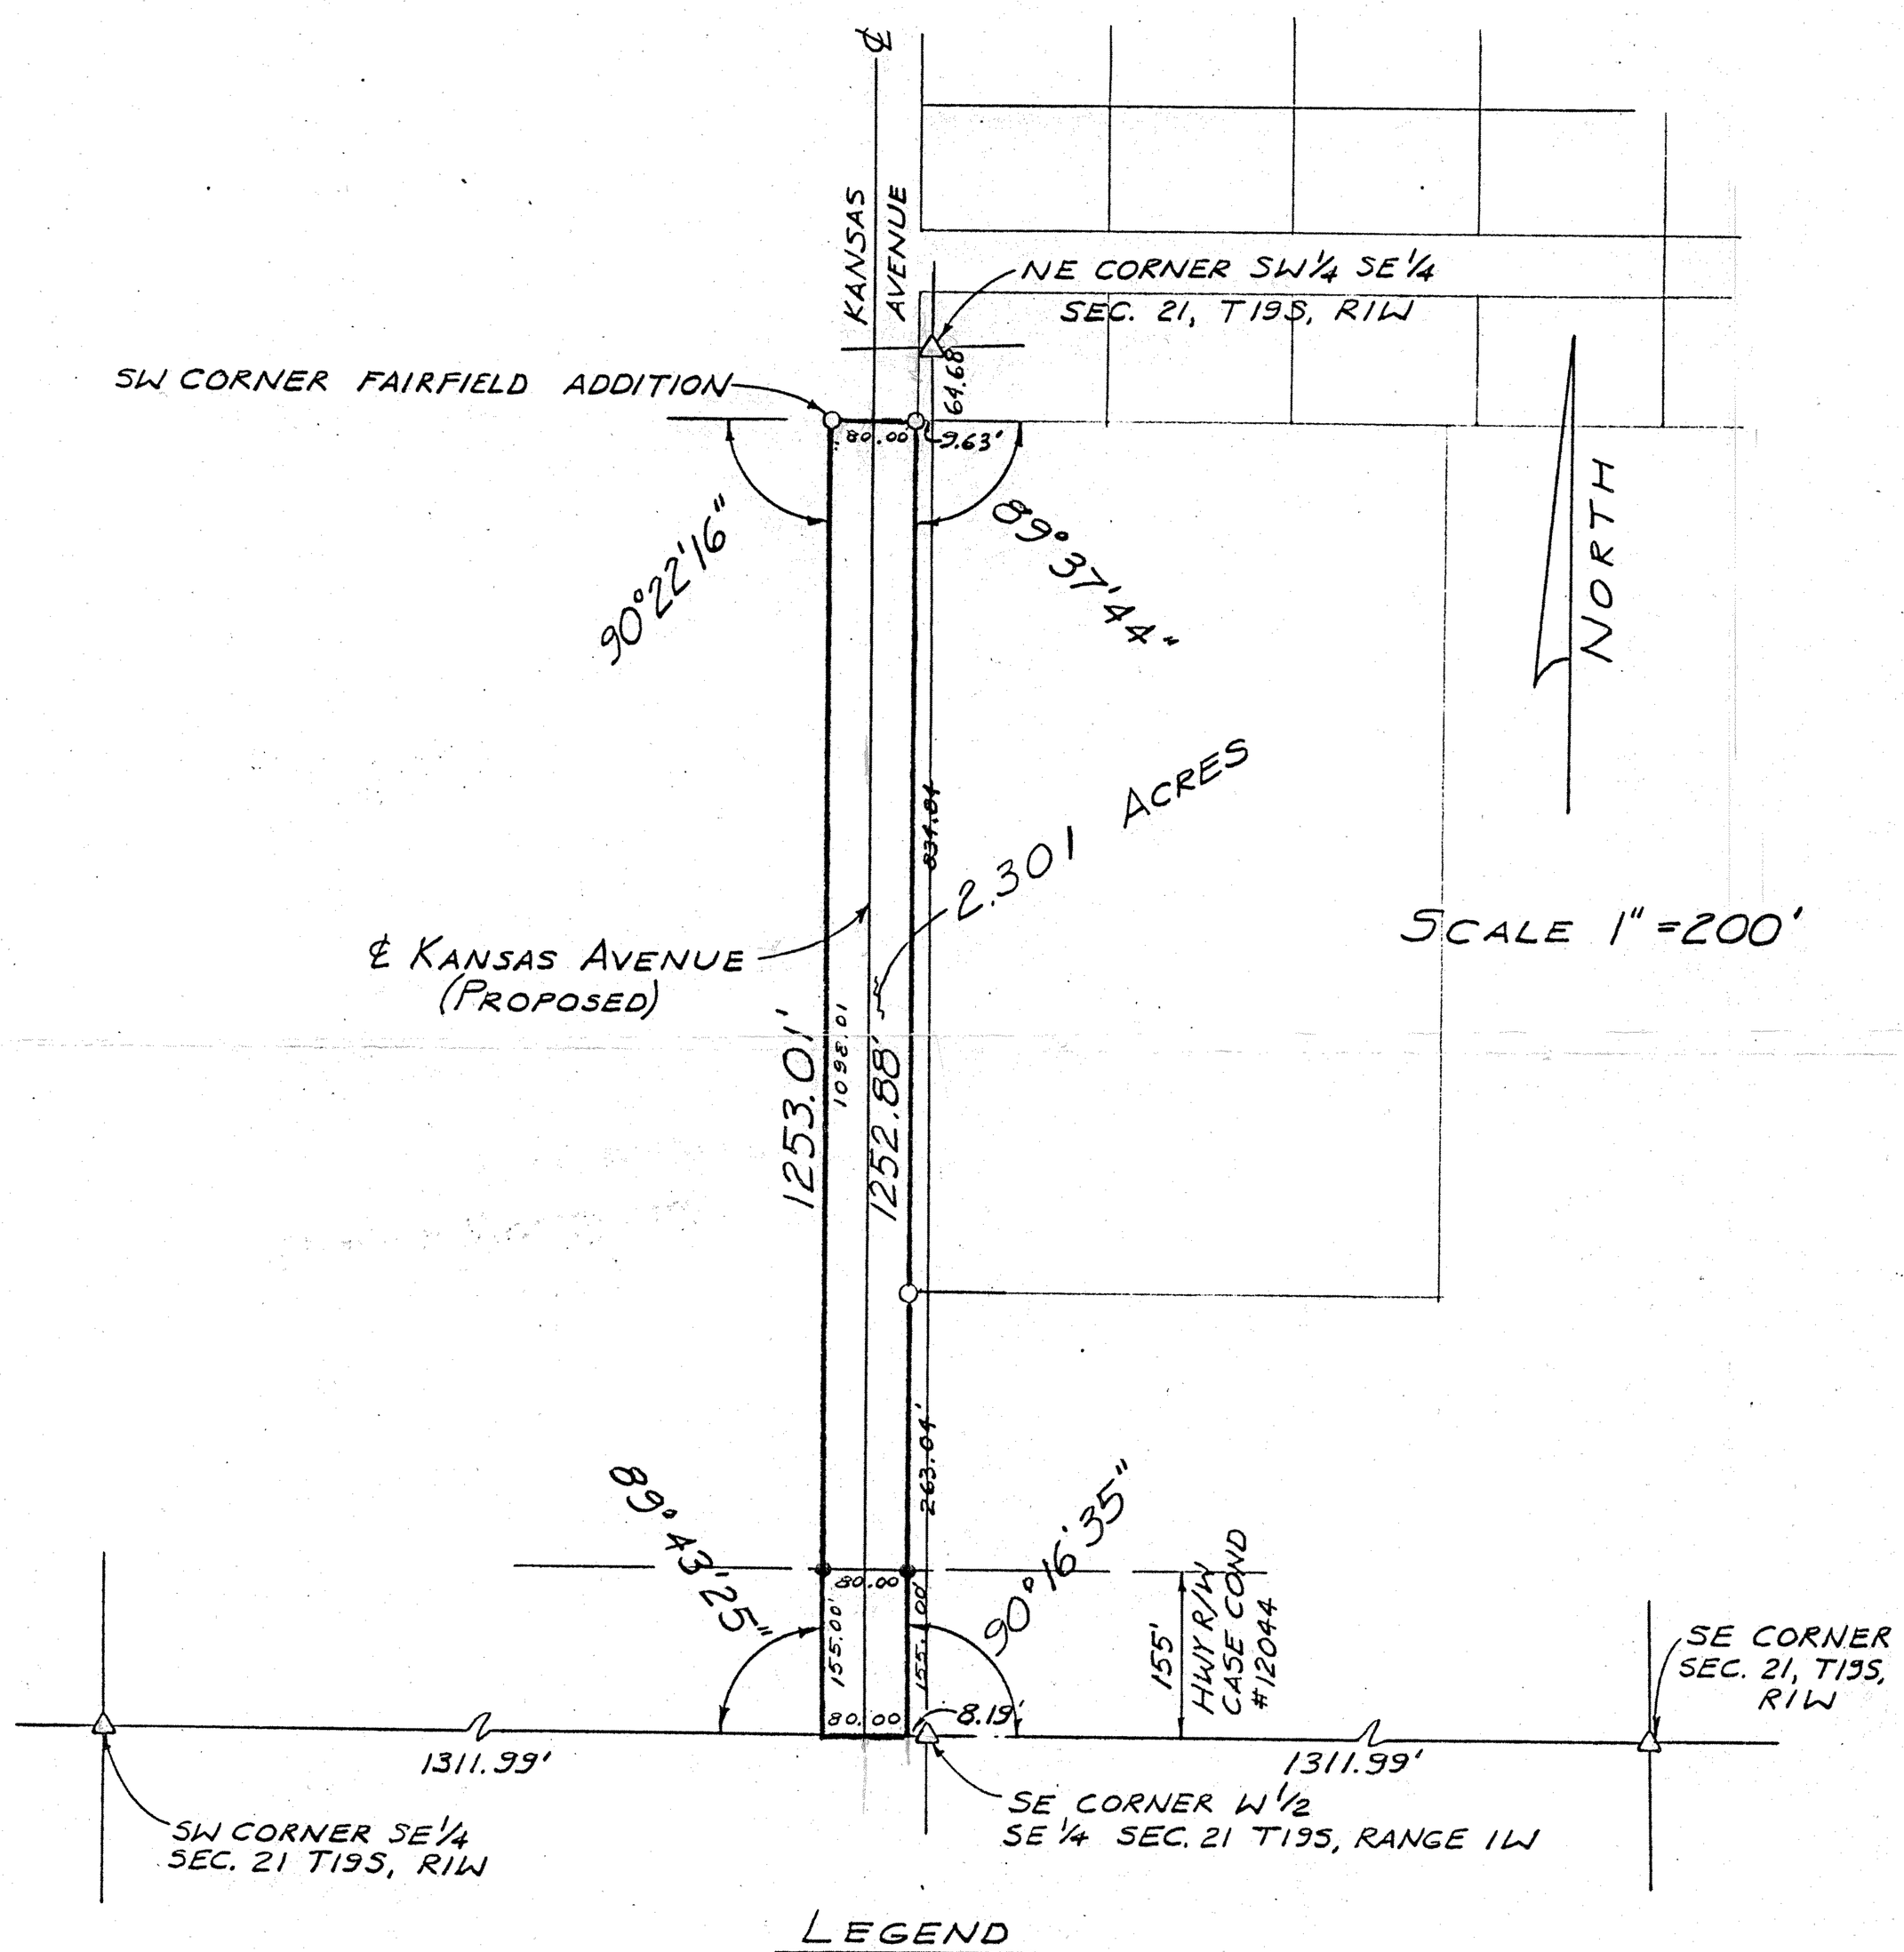

LEGEND

△ SECTIONAL MONUMENT FOUND
○ IRON PIN FOUND
● 5/8" x 24" IRON REBAR SET

I hereby certify this plat to be a true, correct and complete representation of the property described above and on the attached sheet as surveyed under my supervision, this 29th of November, 1989.

Daniel E. Garber RLS #683

DANIEL E. GARBER
REGISTERED
LS-683
KANSAS
LAND SURVEYOR