http://www.adultpdf.com
Created by TIFF To PDF trial version, to remove this mark, please register this software.

A SURVEY OF A TRACT OF LAND IN THE SW 1/4 OF SECTION 22, T19S, R1W, MC PHERSON COUNTY, KANSAS

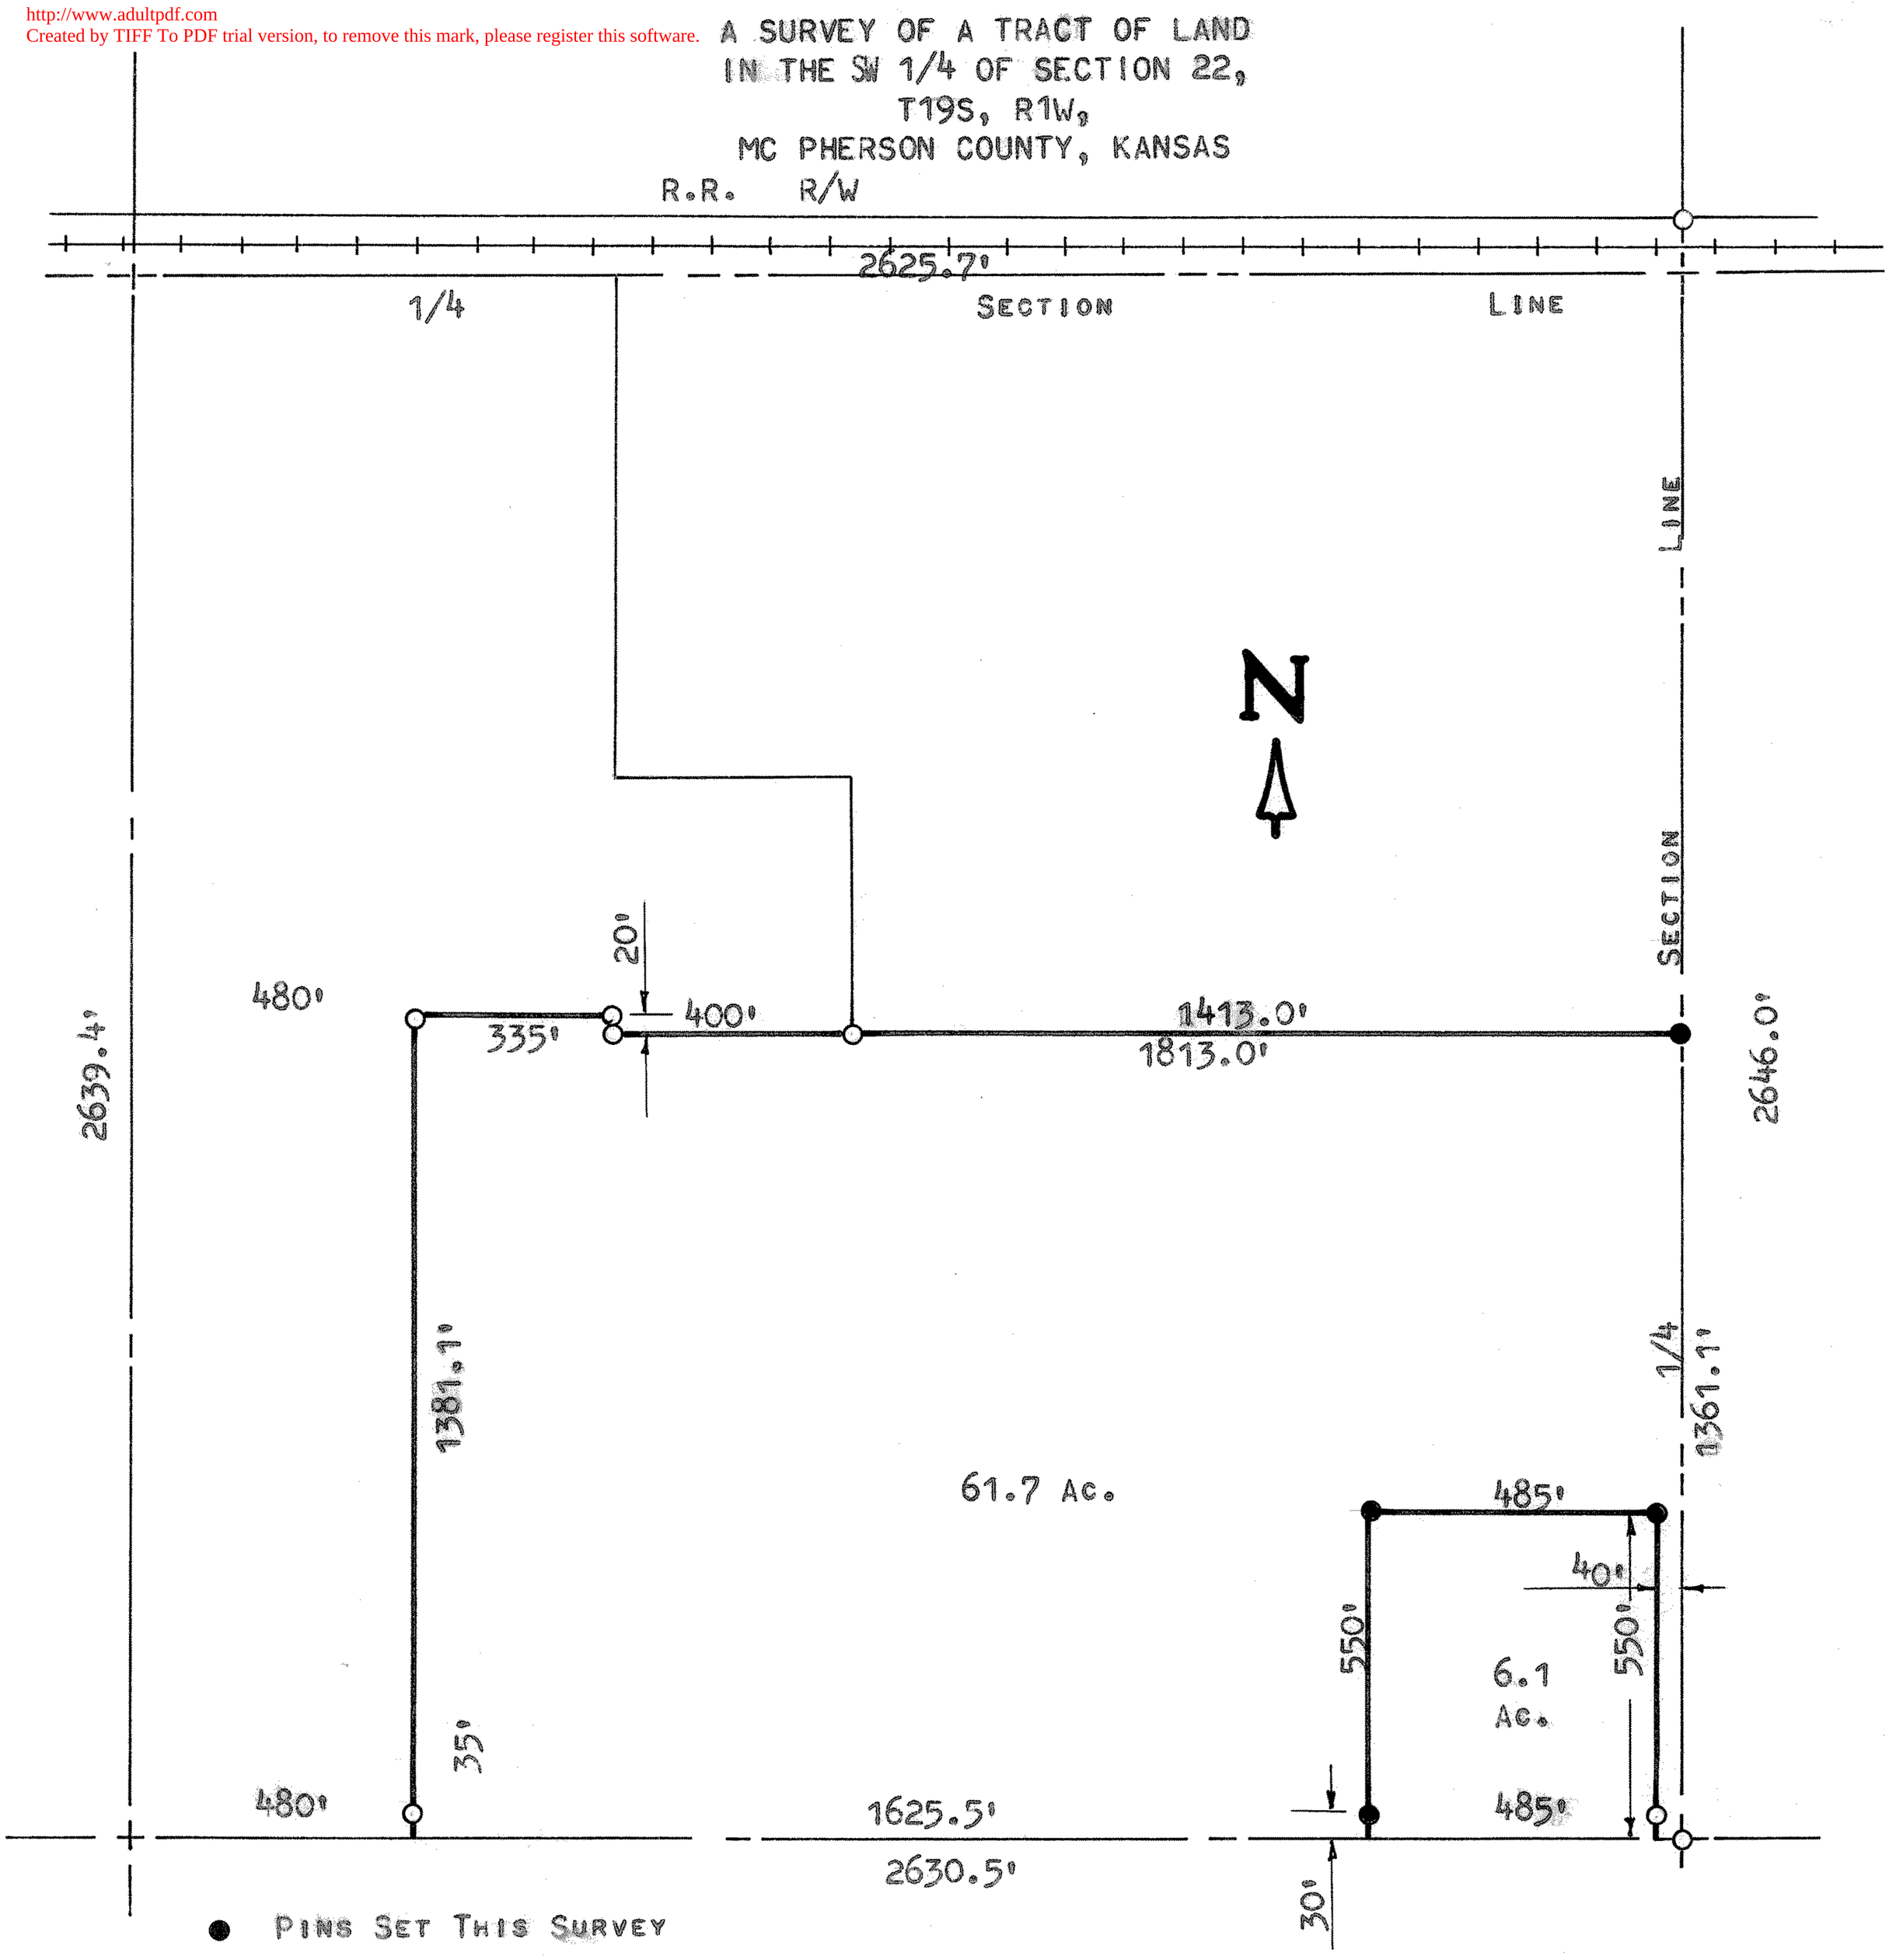

STATE OF KANSAS)
COUNTY OF McPHERSON) SS

I, MELVIN FERGUSON, COUNTY ENGINEER OF McPHERSON COUNTY, KANSAS DO HEREBY CERTIFY THAT UNDER MY SUPERVISION A SURVEY WAS MADE IN THE SW 1/4 OF SECTION 22, T19S, R1W OF THE 6TH P.M. AND DESCRIBED AS FOLLOWS:

BEGINNING AT THE SE CORNER OF THE SW 1/4 OF SECTION 22, T19S, R1W; THENCE NORTH, ON THE 1/4 SECTION LINE, 1361.1 FEET; THENCE WEST, PARALLEL WITH THE SOUTH SECTION LINE, 1813.0 FEET; THENCE NORTH 20 FEET; THENCE WEST 335.0 FEET; THENCE SOUTH, PARALLEL WITH THE WEST SECTION LINE 1381.1 FEET; THENCE EAST, ON THE SECTION LINE, 1625.5 FEET; THENCE NORTH, PARALLEL WITH THE 1/4 SECTION LINE, 550 FEET; THENCE EAST 485 FEET TO A POINT 40 FEET WEST OF THE 1/4 SECTION LINE; THENCE SOUTH 550 FEET; THENCE EAST, ON SECTION LINE, 40 FEET TO THE PLACE OF BEGINNING. SAID TRACT CONTAINS 61.7 ACRES MORE OR LESS AND THE ABOVE PLAT IS A TRUE EXHIBIT OF SAID SURVEY AS FAR AS IT IT KNOWN TO ME.

SURVEY CALLED FOR BY BERNIE RUNDSTROM
SIGNED THIS 26th DAY OF SEPTEMBER, 1974

Melvin Ferguson

MELVIN FERGUSON, P. E.
COUNTY ENGINEER
McPHERSON COUNTY, KANSAS

MELVIN V. FERGUSON LICENSED 6772 KANSAS PROFESSIONAL ENGINEER

MICROFILM