http://www.adultpdf.com
Created by TIFF To PDF trial version, to remove this mark, please register this software.

A TRACT IN THE SW 1/4 OF SECTION 22, T19S, R1W MC PHERSON COUNTY, KANSAS

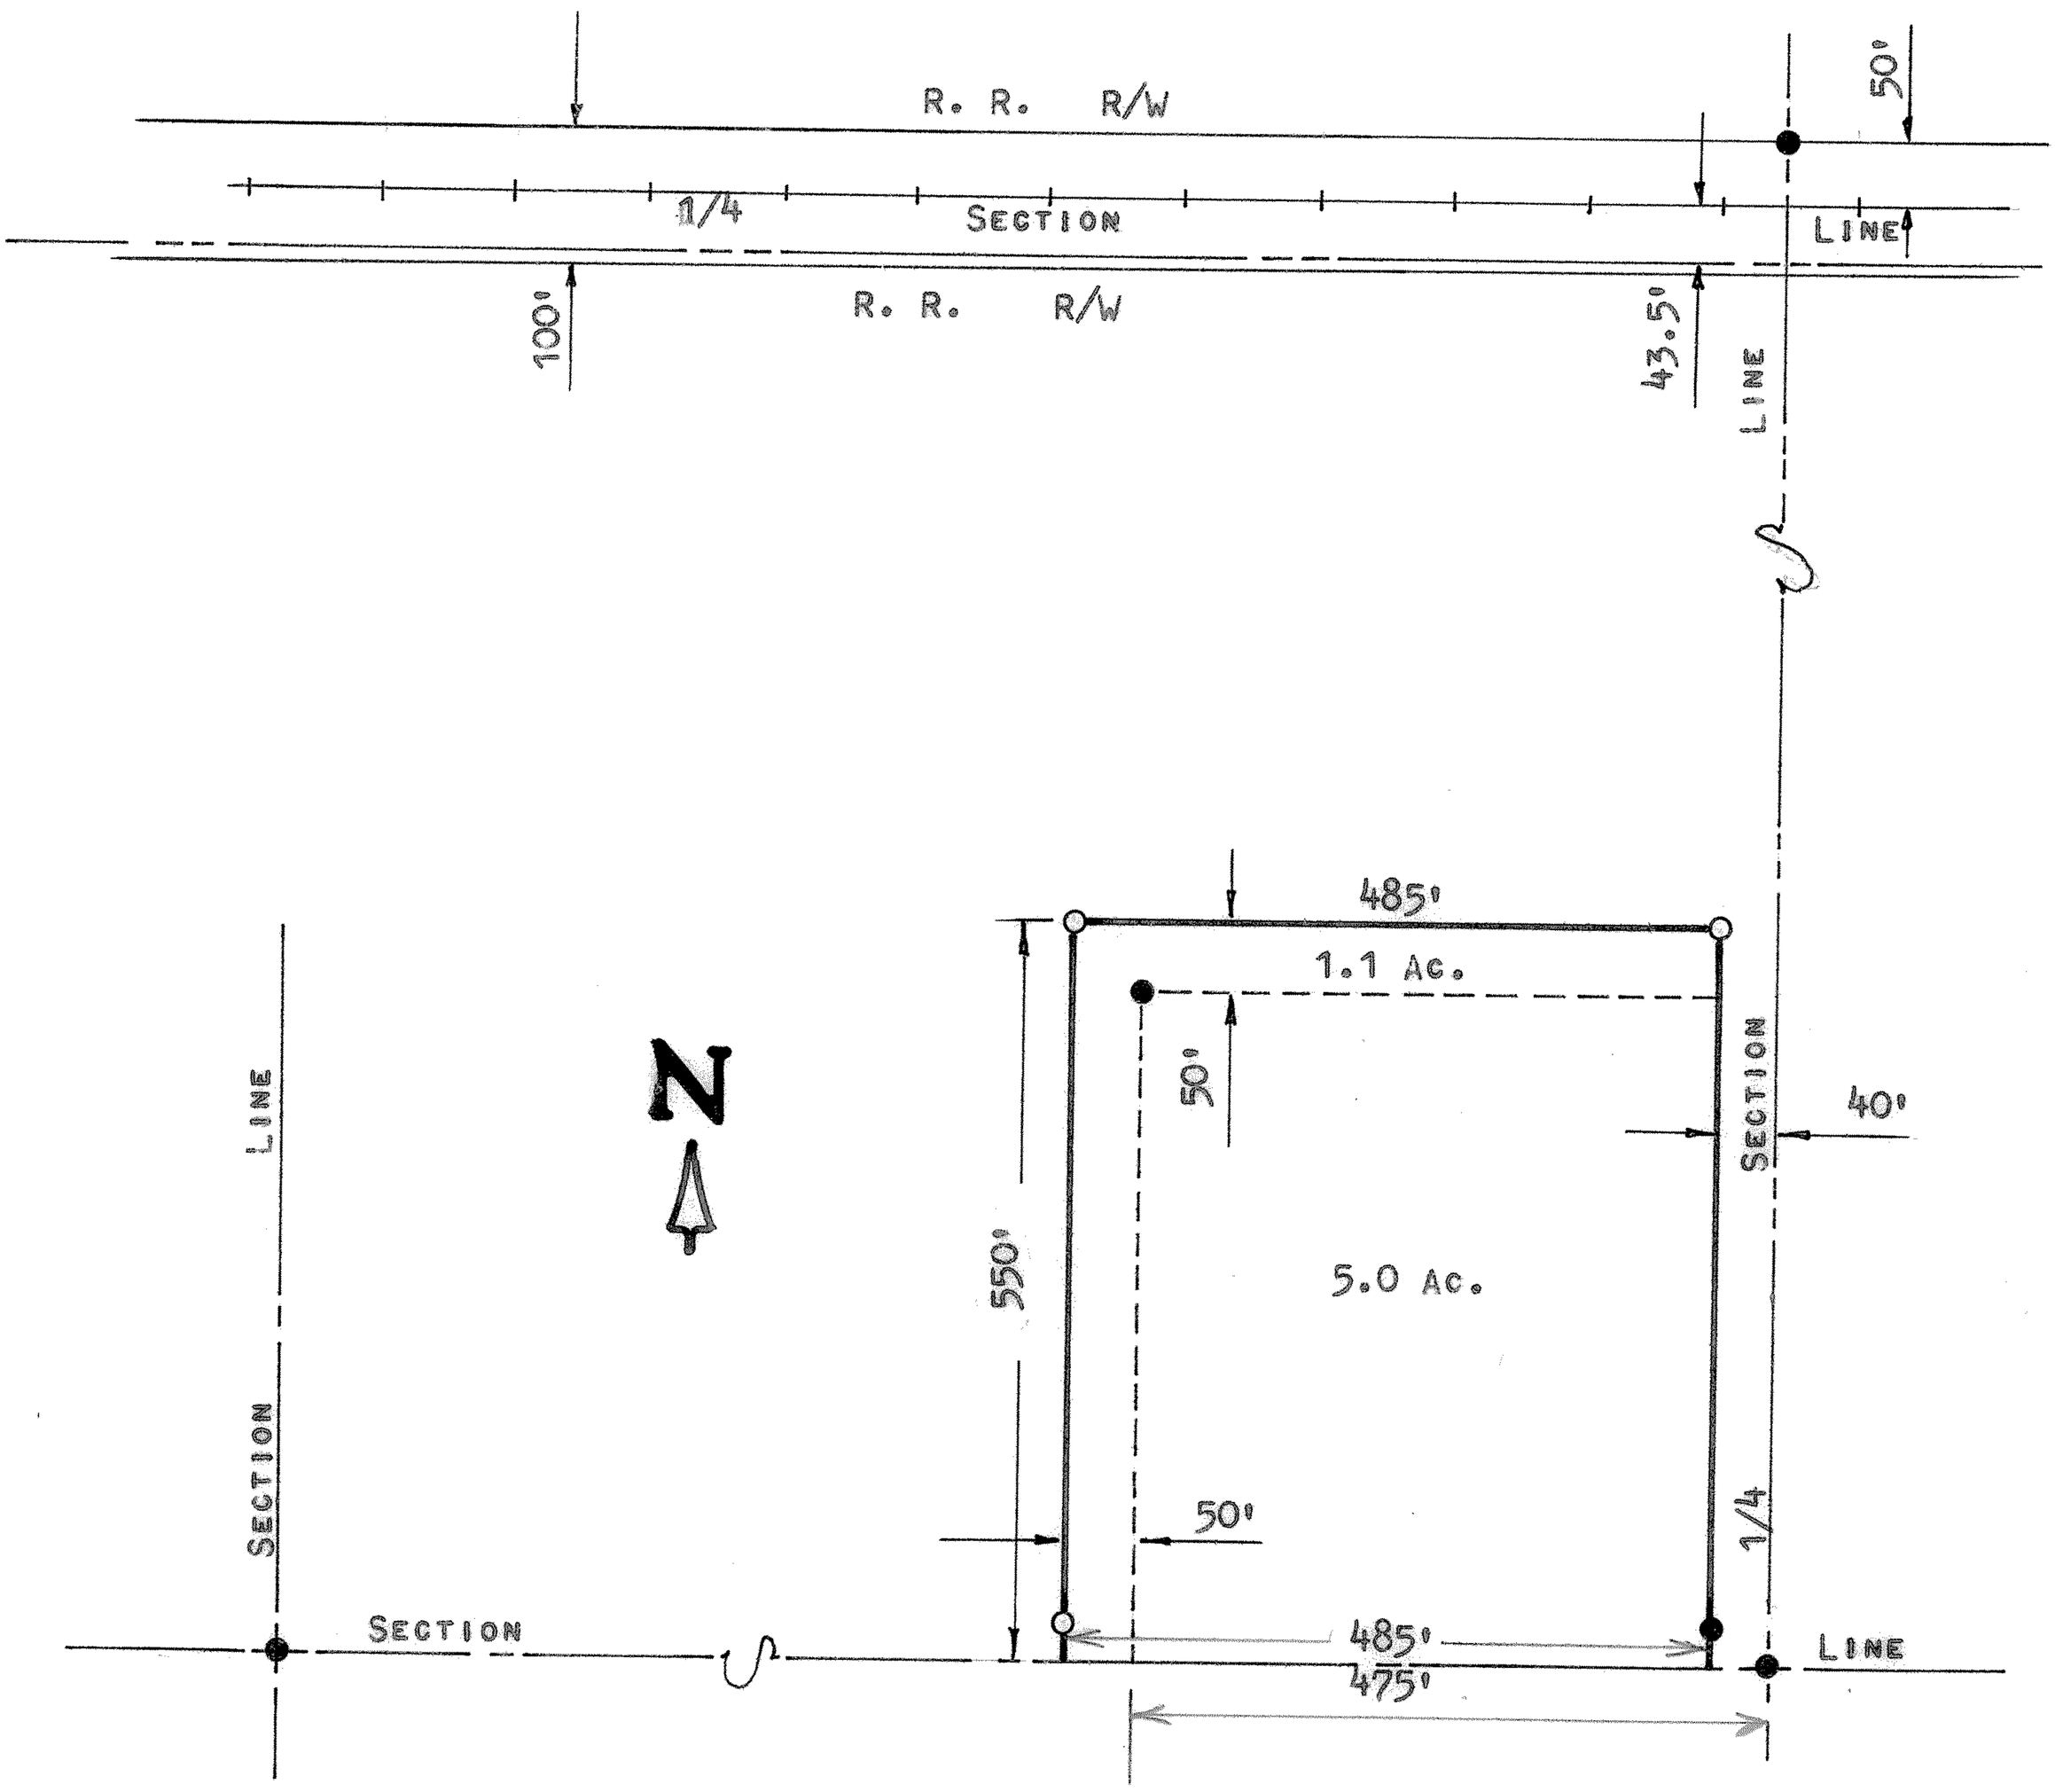

STATE OF KANSAS)
COUNTY OF McPHERSON) SS

I, MELVIN FERGUSON, COUNTY ENGINEER OF McPHERSON COUNTY, KANSAS, DO HEREBY CERTIFY THAT UNDER MY SUPERVISION A SURVEY WAS MADE IN THE SW 1/4 OF SECTION 22, T19S, R1W OF THE 6TH P.M. AND DESCRIBED AS FOLLOWS:

BEGINNING ON THE SECTION LINE 475 FEET WEST OF THE SOUTHEAST CORNER OF THE SW 1/4 OF SECTION 22, T19S, R1W; THENCE NORTH, PARALLEL WITH THE 1/4 SECTION LINE, 500 FEET; THENCE EAST, PARALLEL WITH THE SECTION LINE, 435 FEET; THENCE NORTH 50 FEET; THENCE WEST, PARALLEL WITH THE SECTION LINE, 485 FEET; THENCE SOUTH PARALLEL WITH THE 1/4 SECTION LINE, 550 FEET; THENCE EAST 50 FEET TO THE PLACE OF BEGINNING.

SAID TRACT CONTAINS 1.1 ACRES MORE OR LESS AND THE ABOVE PLAT IS A TRUE EXHIBIT OF SAID SURVEY AS FAR AS IT IS KNOWN TO ME.

SURVEY CALL FOR BY BERNIE RUNDSTROM

SIGNED THIS 26th DAY OF SEPTEMBER, 1974

Melvin Ferguson

MELVIN FERGUSON, P.E.
COUNTY ENGINEER
McPHERSON COUNTY, KANSAS

MELVIN V. FERGUSON LICENSED 6772 KANSAS PROFESSIONAL ENGINEER

MICROFILM