http://www.adultpdf.com
Created by TIFF To PDF trial version, to remove this mark, please register this software.

A SURVEY OF A TRACT OF LAND IN THE SW 1/4, SECTION 22, T19S-R1W, MCPHERSON COUNTY, KANSAS

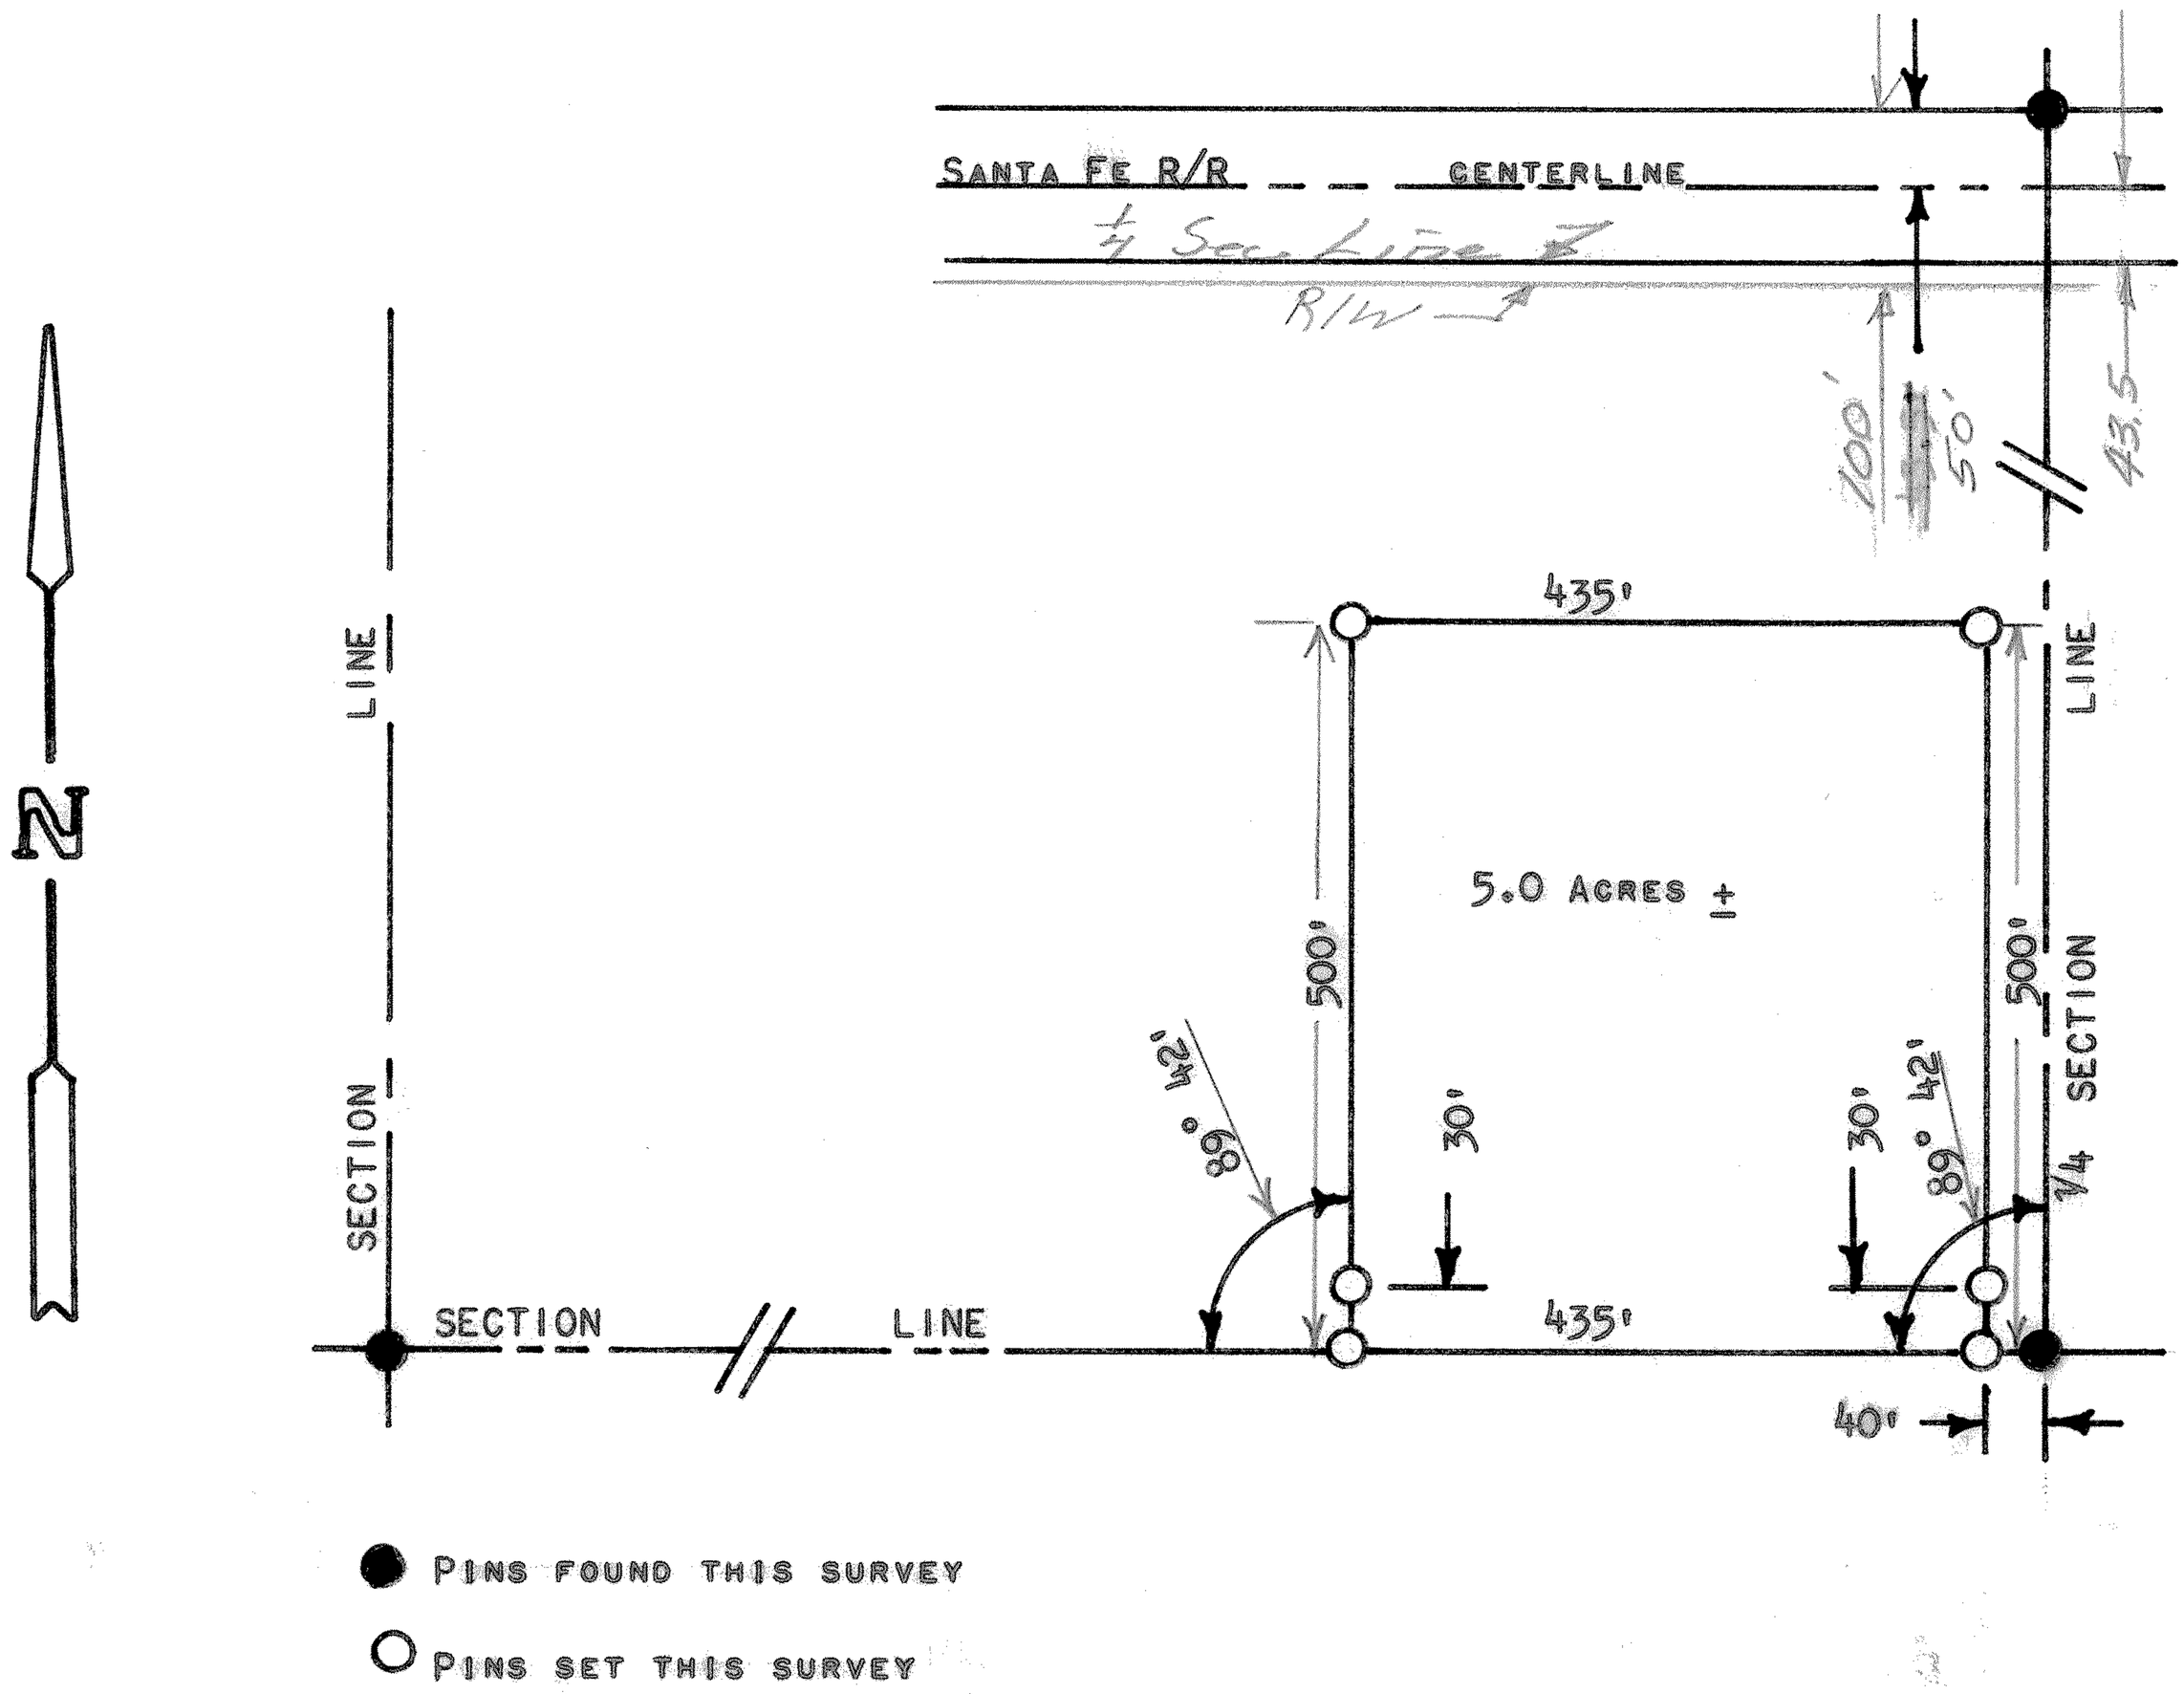

STATE OF KANSAS)
COUNTY OF MCPHERSON) SS

I, MELVIN FERGUSON, COUNTY ENGINEER OF MCPHERSON COUNTY, KANSAS, DO HEREBY CERTIFY THAT UNDER MY SUPERVISION A SURVEY WAS MADE OF A TRACT OF LAND IN THE SW 1/4 OF SECTION 22, T19S, R1W, OF THE 6TH P.M., AND DESCRIBED AS FOLLOWS:

COMMENCING AT THE SE CORNER OF SAID SW 1/4, SECTION 22, T19S-R1W; THENCE WEST ON SECTION LINE 40 FEET TO A POINT OF BEGINNING; THENCE NORTH, PARALLEL WITH 1/4 SECTION LINE, 500 FEET; THENCE WEST, PARALLEL WITH SECTION LINE, 435 FEET; THENCE SOUTH, PARALLEL WITH 1/4 SECTION LINE, 500 FEET; THENCE EAST, ON SECTION LINE, 435 FEET, TO POINT OF BEGINNING. SAID TRACT CONTAINS 5.0 ACRES, MORE OR LESS.

I ALSO CERTIFY THAT THE ABOVE PLAT IS A TRUE EXHIBIT OF SAID SURVEY AS FAR AS IT IS KNOWN TO ME.

SURVEY CALLED FOR BY CANTON REAL ESTATE.

SIGNED THIS 2nd DAY OF JULY, 1974.

Melvin Ferguson
MELVIN FERGUSON
COUNTY ENGINEER
MCPHERSON COUNTY, KANSAS

MELVIN FERGUSON 6772 KANSAS PROFESSIONAL ENGINEER

MICROFILM