http://www.adultpdf.com
Created by TIFF To PDF trial version, to remove this mark, please register this software.

# A SURVEY OF A TRACT OF LAND IN THE SW¼ SECTION 22, T19S, R1W

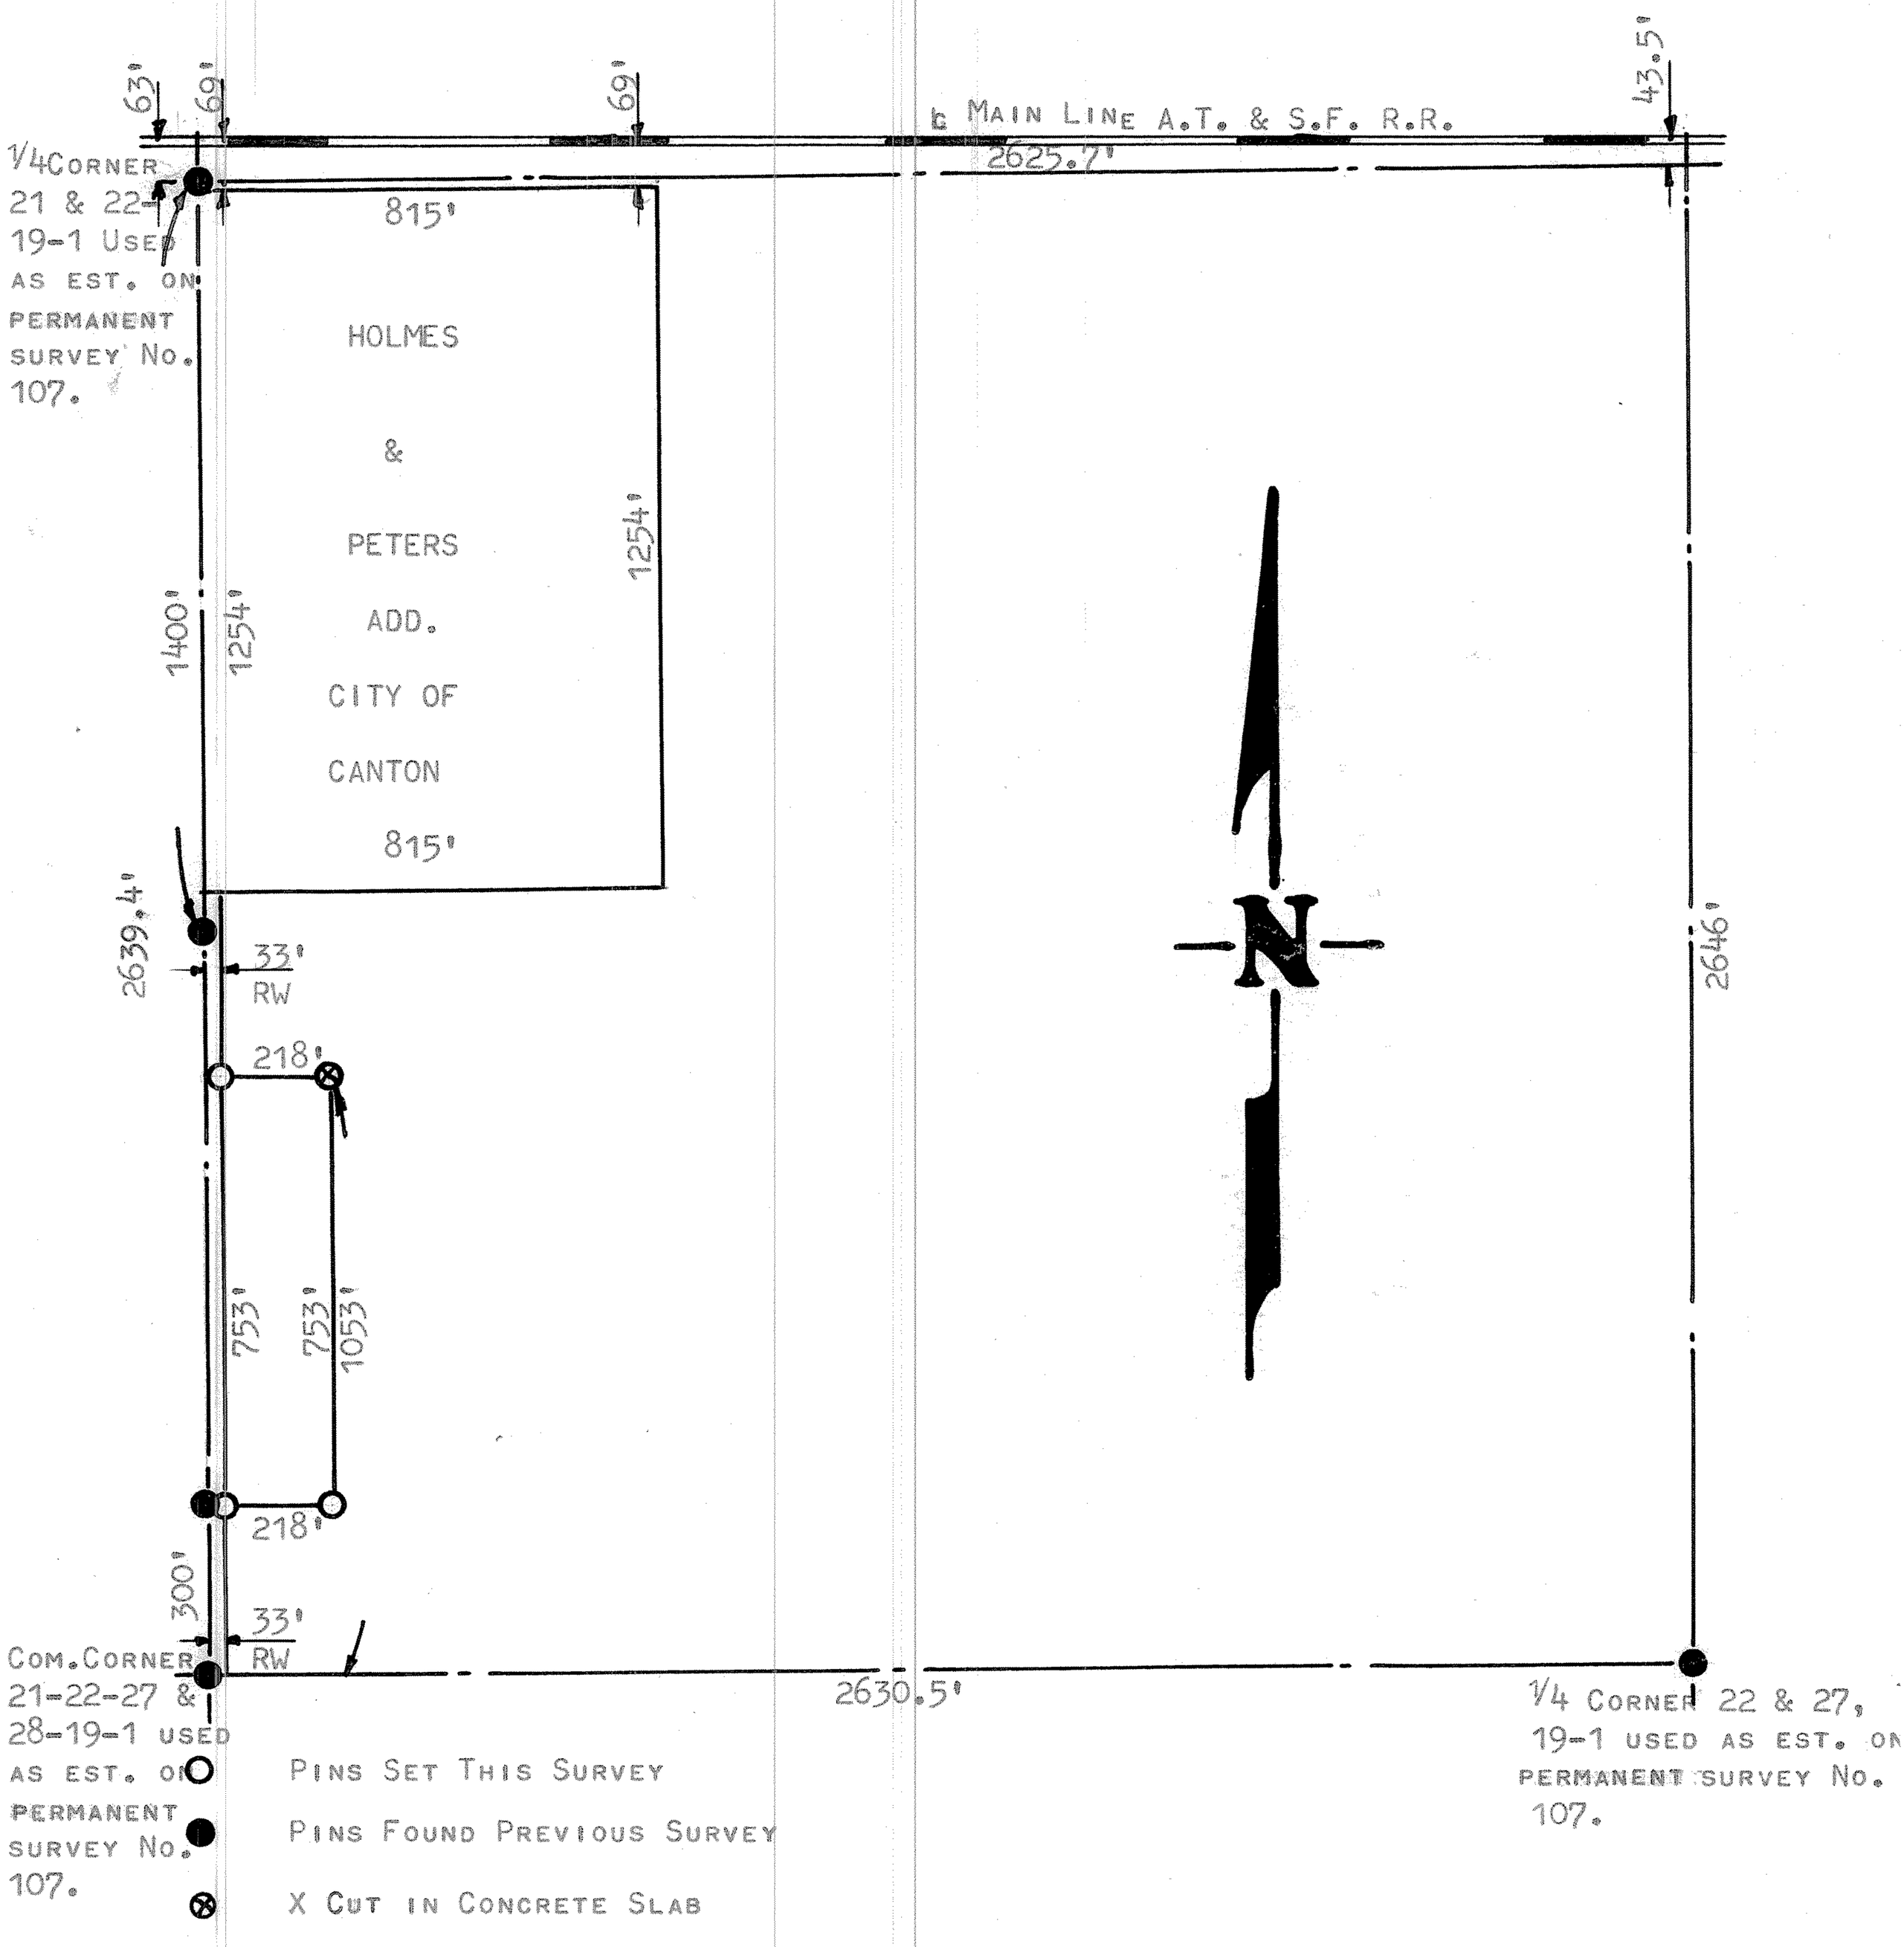


STATE OF KANSAS )
COUNTY OF McPHERSON ) SS

I, FRANCIS D. WAGNER, COUNTY ENGINEER OF McPHERSON COUNTY, KANSAS DO HEREBY CERTIFY THAT I DID CAUSE TO BE DONE ON THE 25TH OF JANUARY, 1960, A SURVEY OF A TRACT OF LAND IN THE SW¼ SECTION 22-T19S-R1W OF THE 6TH P.M. AND DESCRIBED AS FOLLOWS:

BEGINNING AT A POINT ON THE SECTION LINE 300' FEET NORTH OF THE COMMON CORNER OF SECTIONS 21, 22, 27 & 28-T19S-R1W, THENCE EAST 218' FEET PARALLEL TO THE SOUTH LINE OF SAID SW¼, THENCE NORTH 753' FEET, THENCE WEST 218' FEET TO THE WEST LINE OF SW¼, THENCE SOUTH ALONG THE SECTION LINE 753' FEET TO THE PLACE OF BEGINNING. SAID TRACT OF LAND CONTAINS 3.77 ACRES, MORE OR LESS, WHICH INCLUDES 0.57 ACRES USED FOR HIGHWAY PURPOSES.

AND THAT THE ACCOMPANYING PLAT IS A TRUE EXHIBIT OF SAID SURVEY.

FRANCIS D. WAGNER LICENSED 1273 KANSAS PROFESSIONAL ENGINEER

MICROFILM

FRANCIS D. WAGNER, COUNTY ENGINEER
McPHERSON COUNTY

JANUARY 26, 1960