SW Cor Sec 22, 19-1

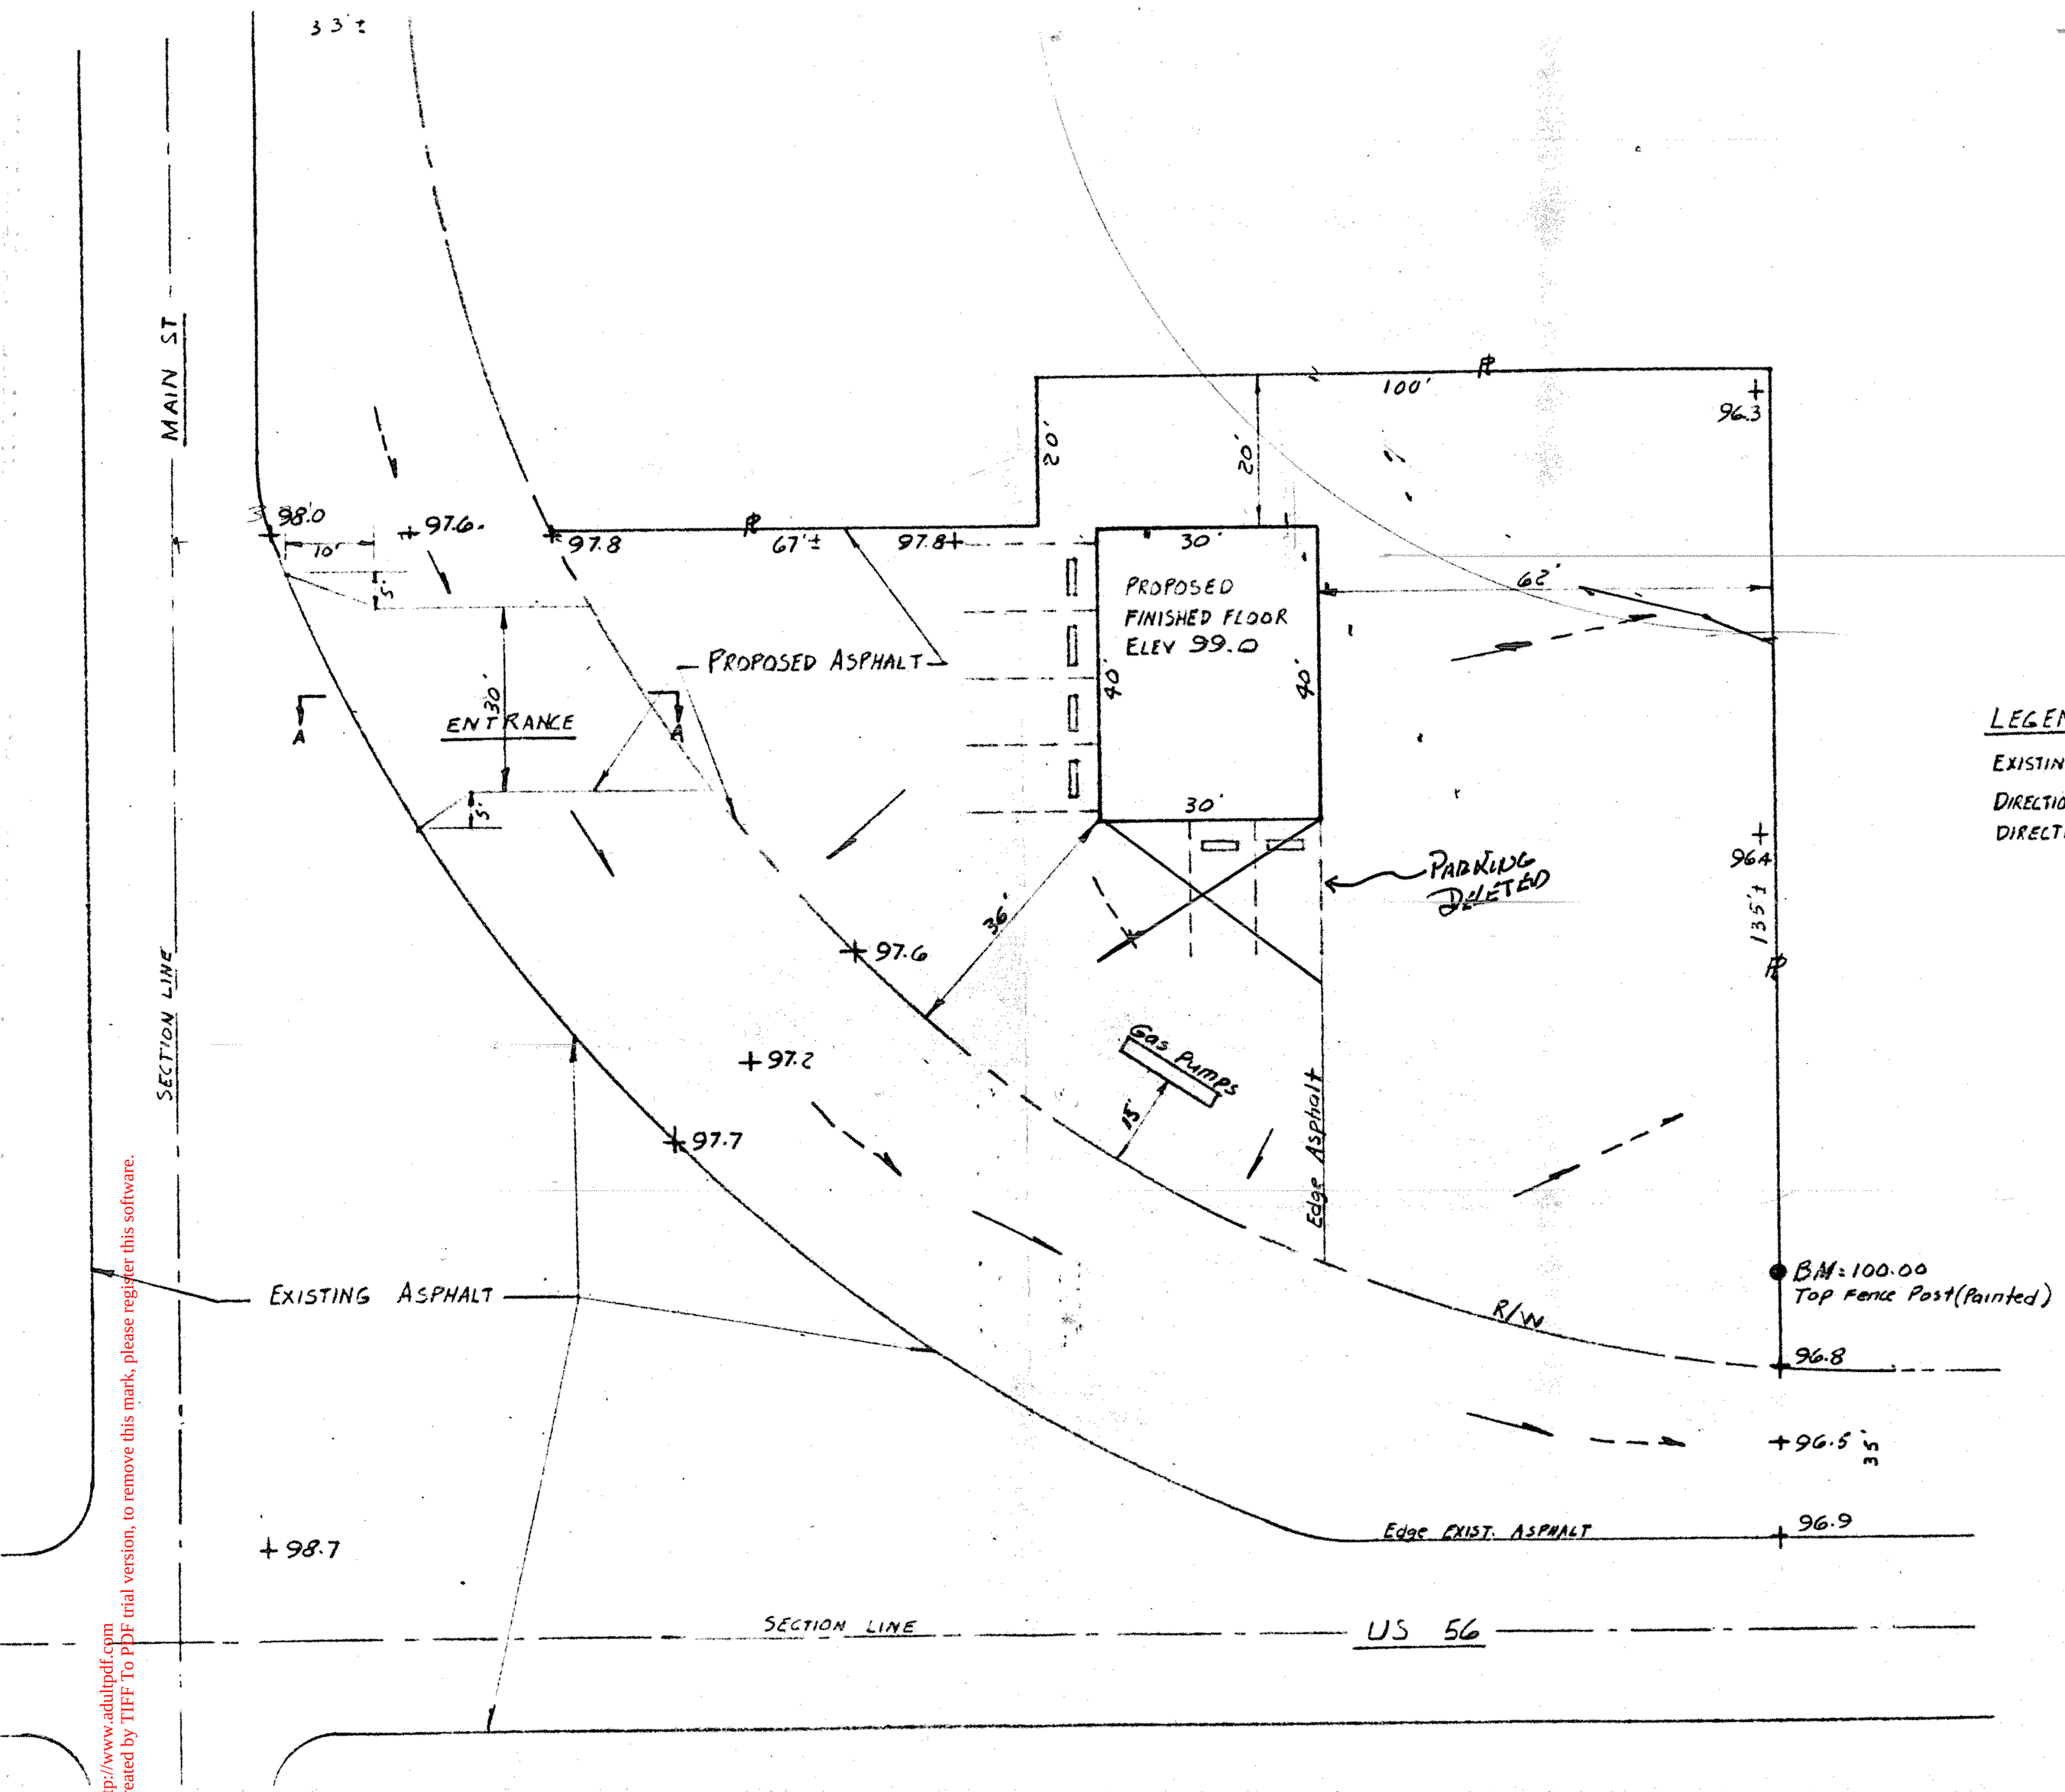

N

SCALE: 1" = 20'

MOSER & ASSOCIATES

2/27/84

LEGEND:

EXISTING ELEVATIONS +97.2

DIRECTION EXIST. DRAINING

DIRECTION PROPOSED DRAINAGE

Drawing in Zoning Files

http://www.adultpdf.com
Created by TIFF To PDF trial version, to remove this mark, please register this software.