http://www.adultpdf.com
Created by TIFF To PDF trial version, to remove this mark, please register this software.

Survey of a tract of land
NW1/4 Section 23,T19S,R1W

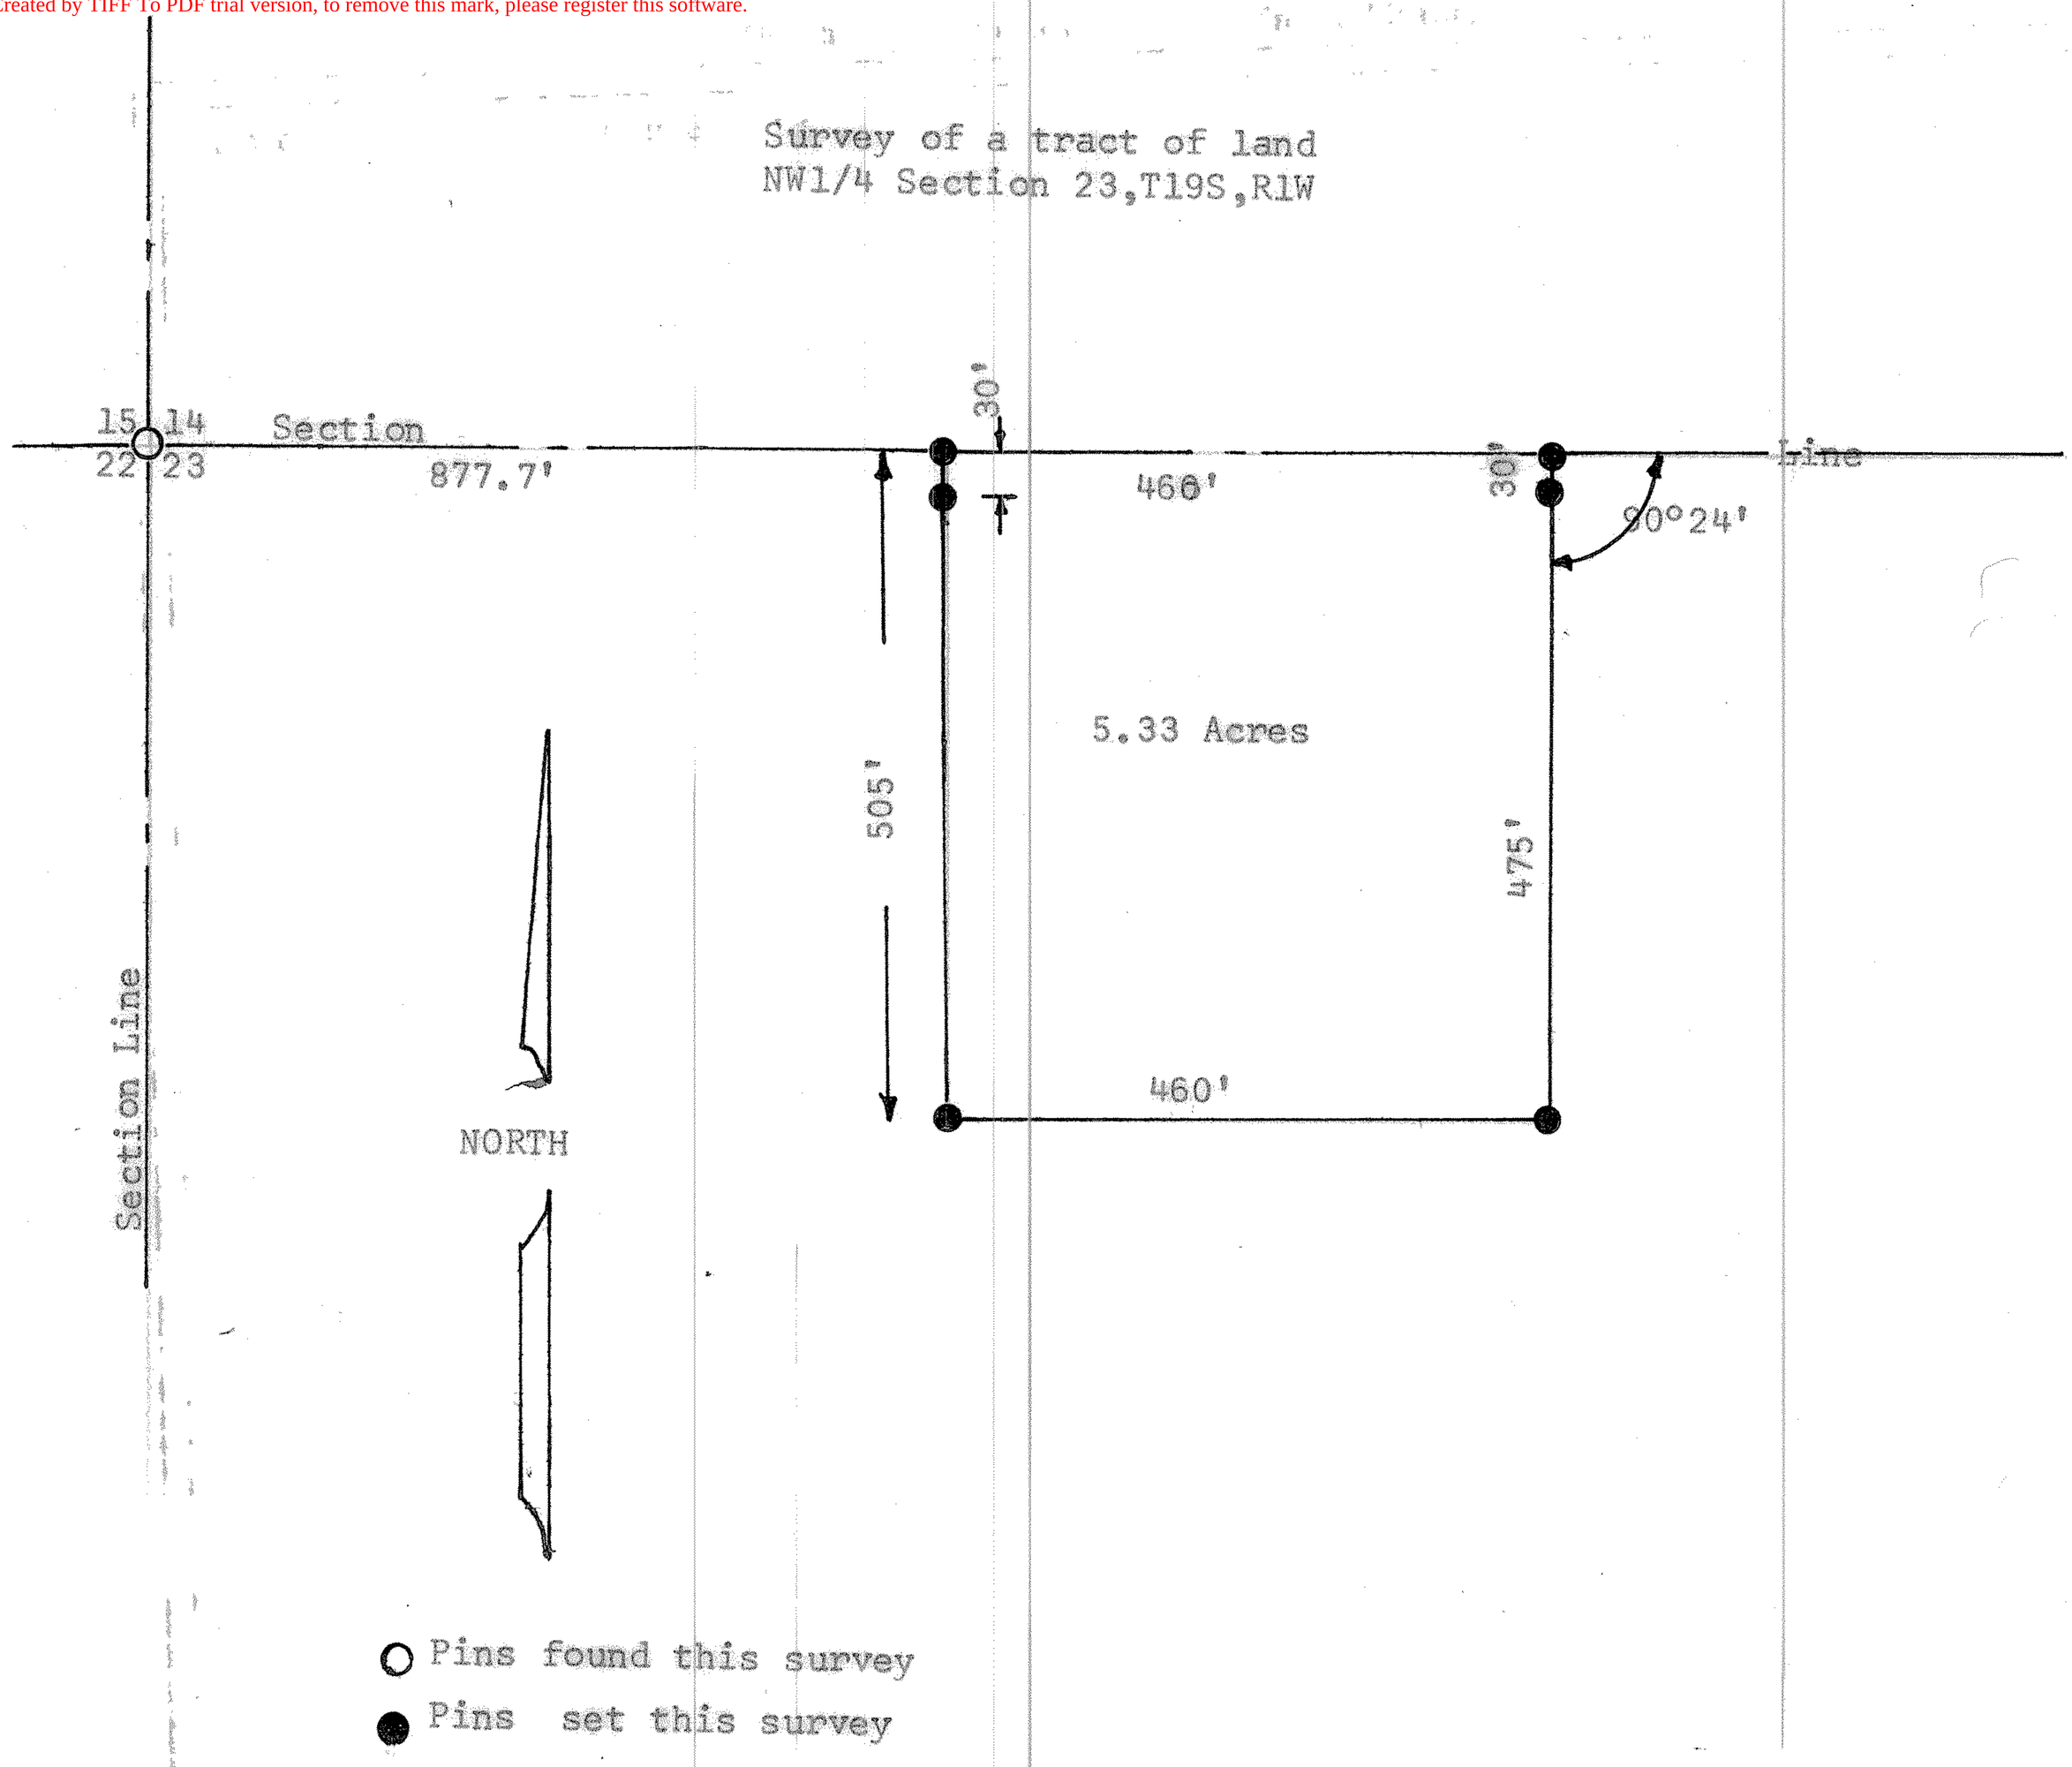

State of Kansas)
County of McPherson) SS

I Francis Rankin, Professional Engineer of the State of Kansas Do hereby certify that under my supervision a survey was made in the NW1/4 Section 23,T19S,R1W of the 6th. PM. and described as follows.

Commencing at the NW corner of said section, thence East 877.7' feet to the place of beginning. Thence South 505' feet, thence East 460' feet, thence North 505' feet, thence West 460' feet to the place of beginning. The land herein described contains 5.33 acres.

And the above plat is a true exhibit of said survey as far as it is known to me.

Surveycalled for by George Hess

Signed this 31 day August, 1966

Francis Rankin
Professional Engineer
McPherson, Kansas

F. R. RANKIN
LICENSED
799
KANSAS
PROFESSIONAL ENGINEER

MICROFILM