http://www.adultpdf.com
Created by TIFF To PDF trial version, to remove this mark, please register this software.

A SURVEY OF A TRACT OF LAND IN THE NW 1/4, SECTION 24, T19S, R1W, MCPHERSON COUNTY, KANSAS

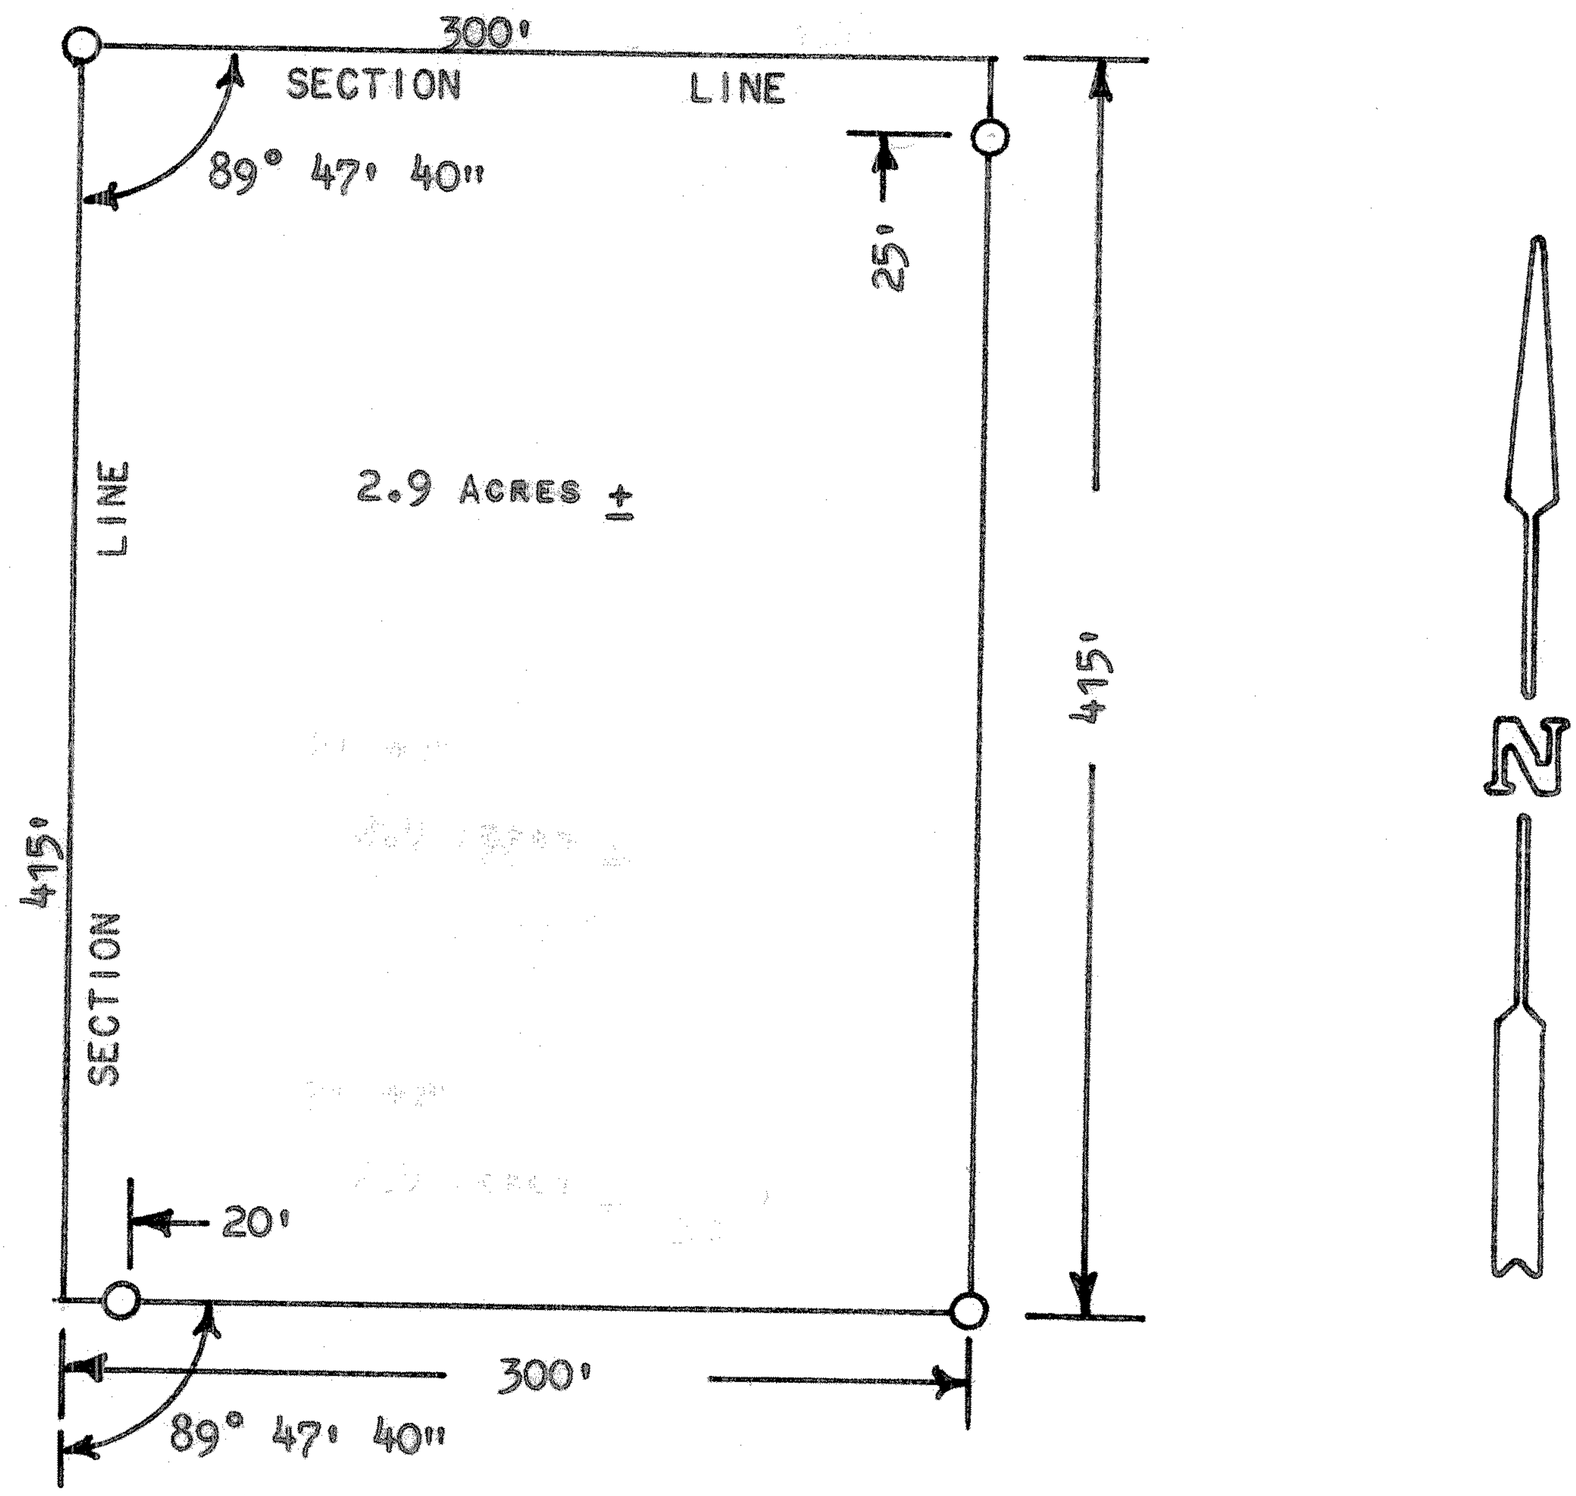

O PINS SET THIS SURVEY

STATE OF KANSAS)
COUNTY OF MCPHERSON) SS

I, MELVIN FERGUSON, COUNTY ENGINEER OF MCPHERSON COUNTY, KANSAS, DO HEREBY CERTIFY THAT UNDER MY SUPERVISION A SURVEY WAS MADE OF A TRACT OF LAND IN THE NW 1/4 OF SECTION 24, T19S, R1W, OF THE 6TH P.M., AND DESCRIBED AS FOLLOWS:

BEGINNING AT THE NW CORNER OF SAID SECTION 24, T19S-R1W; THENCE EAST ON SECTION LINE 300 FEET; THENCE SOUTH, PARALLEL WITH SECTION LINE, 415 FEET; THENCE WEST, PARALLEL WITH SECTION LINE, 300 FEET; THENCE NORTH, ON SECTION LINE, 415 FEET, TO POINT OF BEGINNING. SAID TRACT CONTAINS 2.9 ACRES, MORE OR LESS.

I ALSO CERTIFY THAT THE ABOVE PLAT IS A TRUE EXHIBIT OF SAID SURVEY AS FAR AS IT IS KNOWN TO ME.

SURVEY CALLED FOR BY DARRYL LEFFLER.

SIGNED THIS 29th DAY OF JULY, 1974.

Melvin Ferguson
MELVIN FERGUSON
COUNTY ENGINEER
MCPHERSON COUNTY, KANSAS

MELVIN FERGUSON
LICENSED
6772
KANSAS
PROFESSIONAL ENGINEER

MICROFILMED