http://www.adultpdf.com
Created by TIFF To PDF trial version, to remove this mark, please register this software.

A SURVEY OF A TRACT OF LAND IN THE
NE1/4, SECTION 28, T19S, R1W
MCPHERSON COUNTY, KANSAS

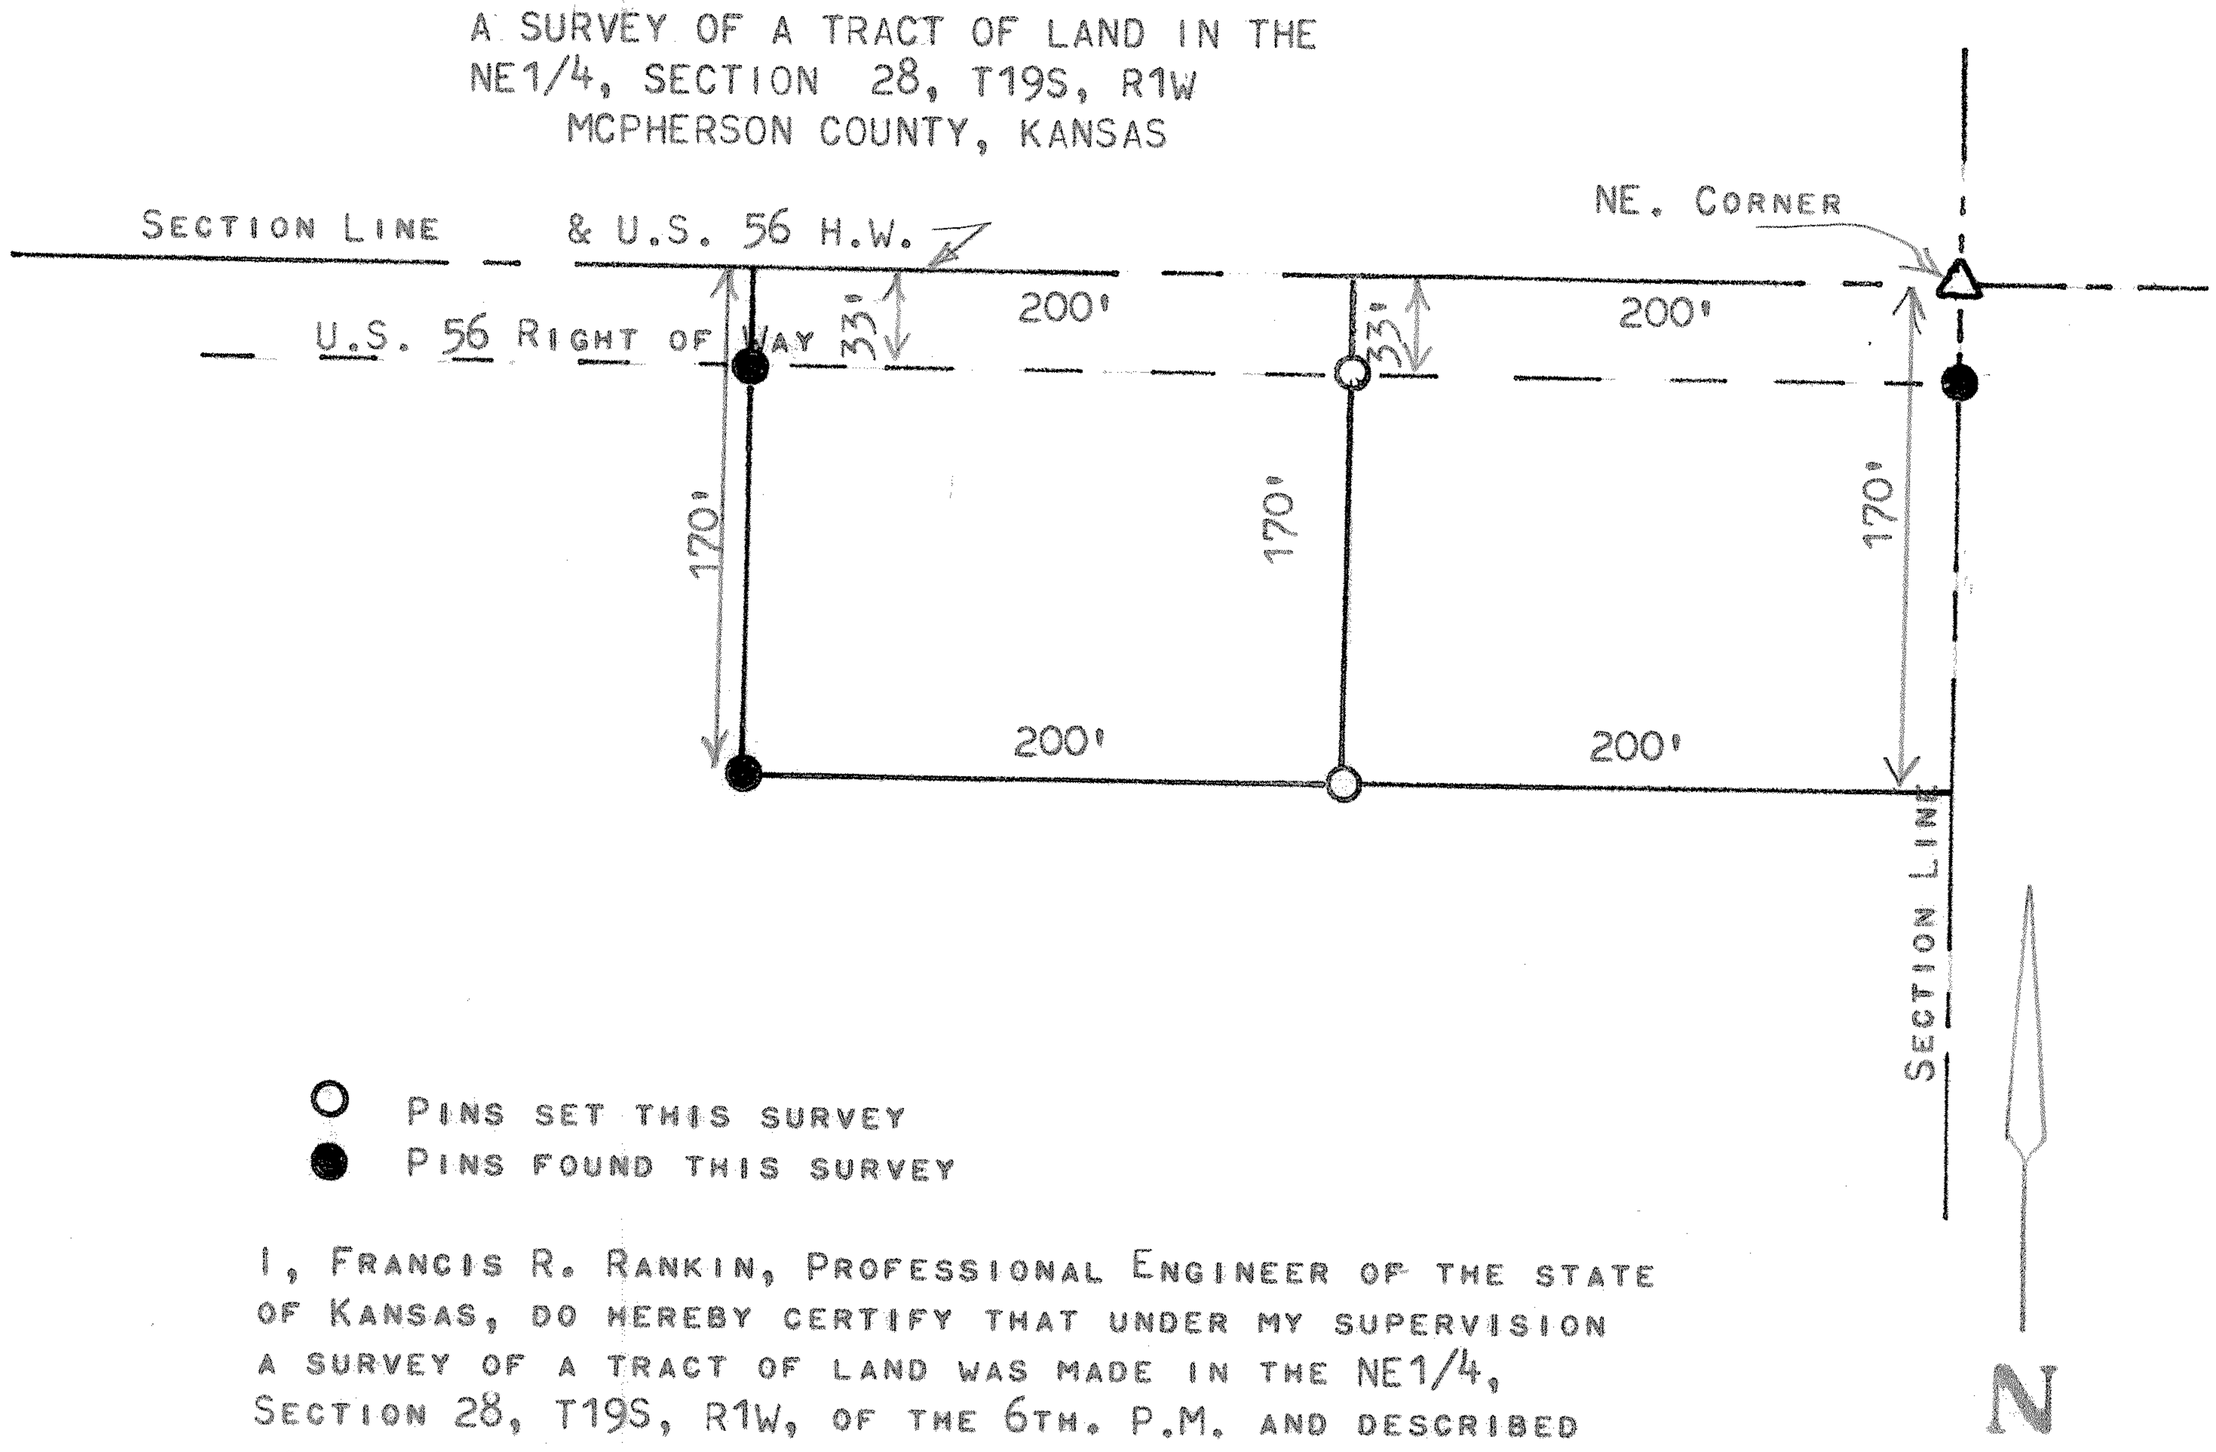

I, FRANCIS R. RANKIN, PROFESSIONAL ENGINEER OF THE STATE OF KANSAS, DO HEREBY CERTIFY THAT UNDER MY SUPERVISION A SURVEY OF A TRACT OF LAND WAS MADE IN THE NE1/4, SECTION 28, T19S, R1W, OF THE 6TH. P.M. AND DESCRIBED AS FOLLOWS;
BEGINNING AT A POINT 200.0 FEET WEST OF THE NORTHEAST CORNER OF SAID NE1/4, SECTION 28, T19S, R1W, THENCE SOUTH 170.0 FEET; THENCE WEST 200.0 FEET; THENCE NORTH 170.0 FEET TO SECTION LINE; THENCE EAST 200.0 FEET TO THE PLACE OF BEGINNING, SAID TRACT OF LAND CONTAINS 0.78 ACRES MORE OR LESS, AND THAT THE ACCOMPANYING PLAT IS A TRUE EXHIBIT OF SAID SURVEY AS FAR AS IT IS KNOWN TO ME.

SURVEY CALLED FOR BY ROY SAGER (REAL.EST.)

SIGNED THIS 22 DAY OF AUGUST, 1972

FRANCIS RANKIN
PROFESSIONAL ENGINER
MCPHERSON, KANSAS

F. R. RANKIN
LICENSED
799
KANSAS
PROFESSIONAL ENGINEER

MICROFILM