http://www.adultpdf.com
Created by TIFF To PDF trial version, to remove this mark, please register this software.

FRANCIS D. WAGNER LICENSED 1273 KANSAS PROFESSIONAL ENGINEER

A SURVEY IN THE N. HALF NE
QUARTER SECTION 28
T19S - R1W

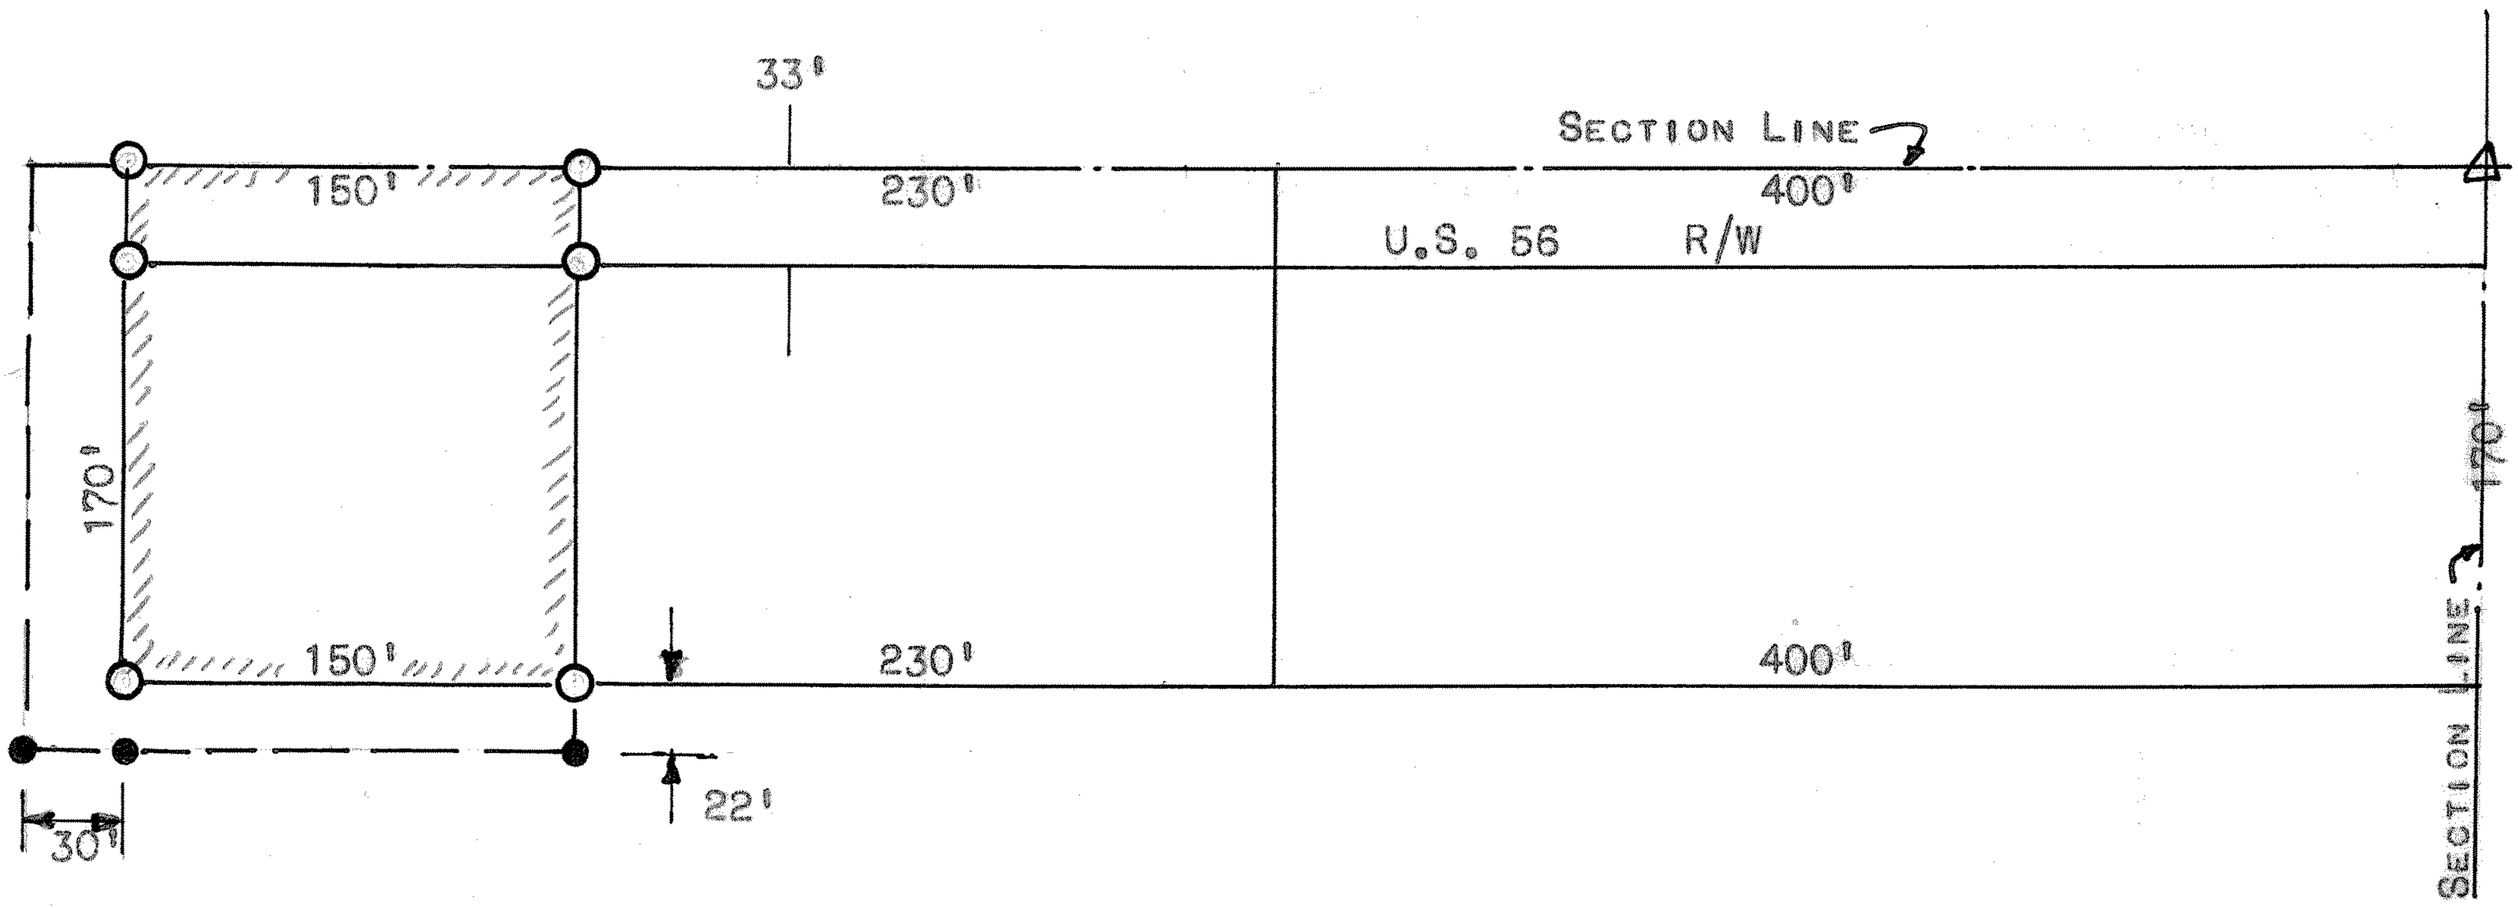

○ 3/4" ϕ PIPE PLACED ON SURVEY
● 1/2" ϕ RE-BAR PLACED ON SURVEY

STATE OF KANSAS)
COUNTY OF MCPHERSON) SS

I, FRANCIS D. WAGNER, COUNTY ENGINEER OF MCPHERSON COUNTY, KANSAS, DO HEREBY CERTIFY THAT I DID CAUSE TO BE DONE ON THE 1ST DAY OF JUNE, 1957 A SURVEY, IN THE NORTH HALF OF THE N.E. QUARTER OF SECTION 28 , T19S, R1W OF THE 6TH P.M. DESCRIBED AS FOLLOWS:

BEGINNING AT A POINT 630' FEET WEST OF THE N.E. CORNER OF SAID SECTION 28, THENCE SOUTH 170' FEET, THENCE WEST 150' FEET, THENCE NORTH 170' FEET, THENCE EAST 150' FEET TO PLACE OF BEGINNING.

AND THAT THE ACCOMPANYING PLAT IS A TRUE EXHIBIT OF SAID SURVEY.

Francis D. Wagner

FRANCIS D. WAGNER
COUNTY ENGINEER
MCPHERSON, COUNTY

JUNE 6, 1957

FRANCIS D. WAGNER LICENSED 1273 PROFESSIONAL ENGINEER

MICROFILM