http://www.adultpdf.com
Created by TIFF To PDF trial version, to remove this mark, please register this software.

A SURVEY OF A TRACT OF LAND IN THE S1/2, SW1/4, SECTION 28, T19S, R1W MCPHERSON COUNTY, KANSAS

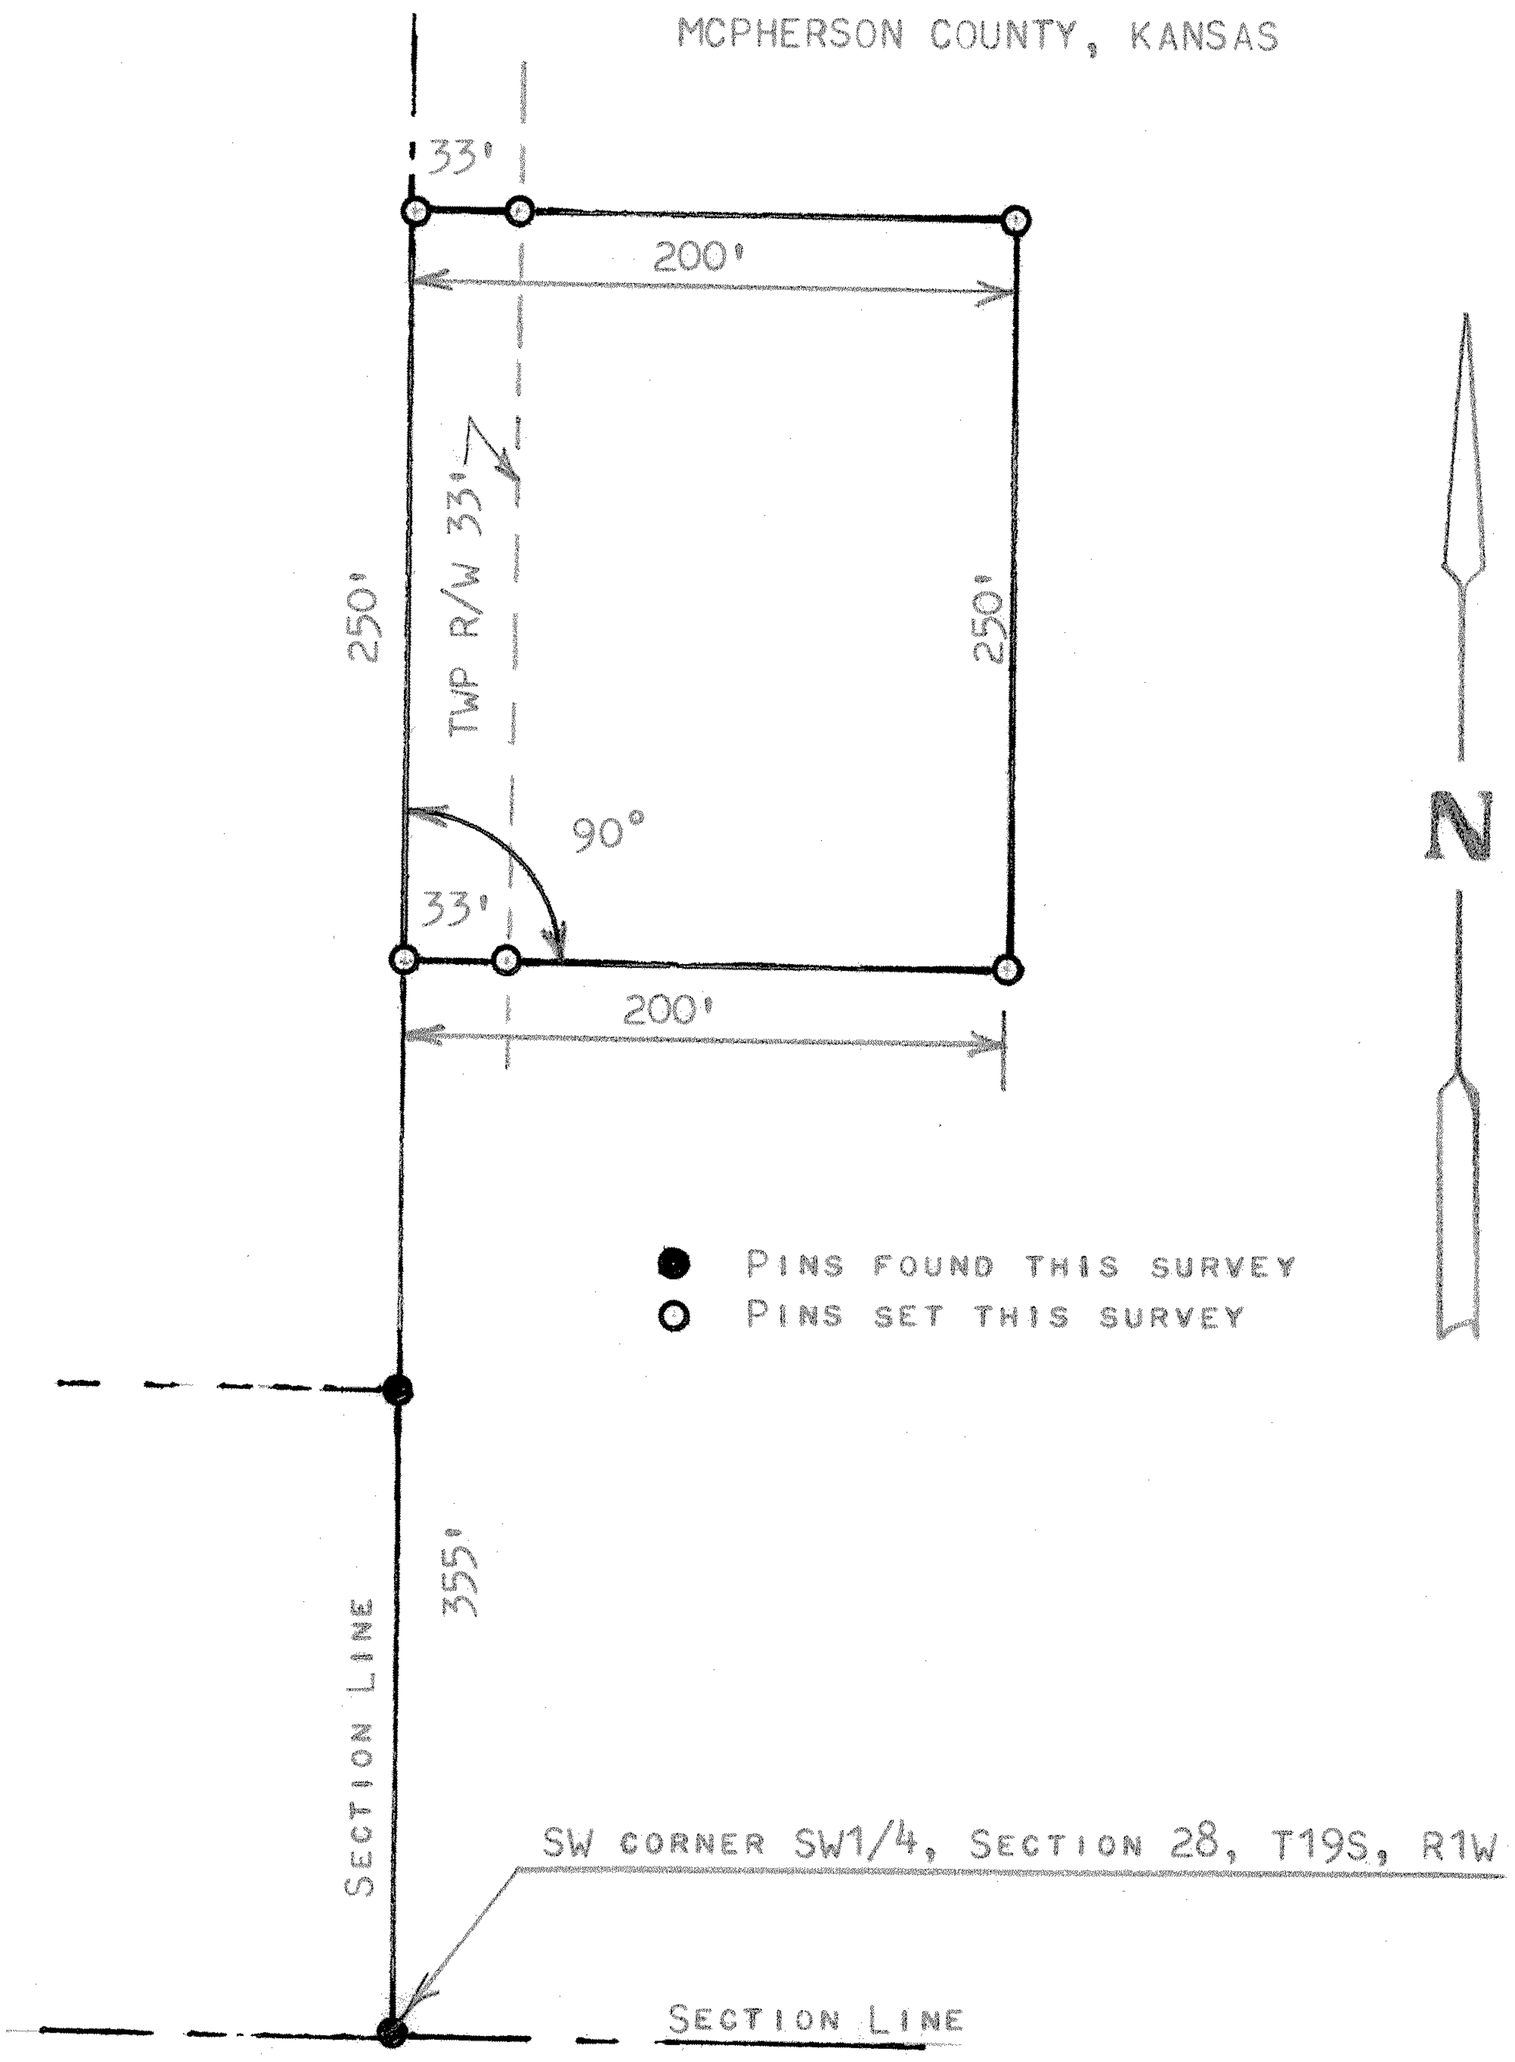

STATE OF KANSAS)
COUNTY OF MCPHERSON) SS

I, MELVIN FERGUSON, PROFESSIONAL ENGINEER OF THE STATE OF KANSAS DO HEREBY CERTIFY THAT UNDER MY SUPERVISION A SURVEY WAS MADE OF A TRACT OF LAND IN THE SW1/4, SECTION 28, T19S, R1W OF THE 6TH P.M. AND DESCRIBED AS FOLLOWS:

BEGINNING 355 FEET NORTH OF THE SW CORNER OF SAID SECTION 28, T19S, R1W; THENCE RIGHT ANGLE EAST 200 FEET; THENCE NORTH PARALLEL WITH SECTION LINE 250 FEET; THENCE WEST TO SECTION LINE 200 FEET; THENCE SOUTH 250 FEET TO PLACE OF BEGINNING, SAID TRACT OF LAND CONTAINS 1.15 ACRES MORE OR LESS, AND THAT THE ABOVE PALT IS A TRUE EXHIBIT OF SAID SURVEY AS FAR AS IT IS KNOWN TO ME.

SURVEY CALLED FOR BY RANDY HAMILTON

SIGNED THIS 1st DAY OF AUGUST, 1977

Melvin Ferguson
MELVIN FERGUSON
PROFESSIONAL ENGINEER
MCPHERSON, KANSAS

MELVIN V. FERGUSON
LICENSED
6772
KANSAS
PROFESSIONAL ENGINEER

MICROFILM