http://www.adultpdf.com
Created by TIFF To PDF trial version, to remove this mark, please register this software.

CERTIFICATE OF SURVEY

State of Kansas)
) ss
County of McPherson)

This is to certify that I, James H. Brosemer, a registered land surveyor in said County and State, supervised the survey of the following:

LEGAL DESCRIPTION

Part of the N 1/2 of the N.E. 1/4 of Section 28, Township 19 South, Range 1 West of the 6th P.M., described as follows: Beginning at the intersection of the South line of the right of way of U.S. 56 Highway and the West line of the said N.E. 1/4, said point is 75.00 feet South of the Northwest corner of said N.E. 1/4; thence with assumed bearings, South 89 degrees 48 minutes 15 seconds East along said U.S. 56 Highway right of way, 1813.96 feet; thence South 00 degrees 11 minutes 45 seconds West, 117.00 feet; thence South 89 degrees 48 minutes 15 seconds East, 150.00 feet, thence South 00 degrees 11 minutes 45 seconds West, 316.67 feet; thence South 89 degrees 48 minutes 15 seconds East, 661.67 feet to the East line of the said N.E. 1/4 at a point 508.67 feet South of the Northeast corner of said N.E. 1/4; thence South 00 degrees 00 minutes 00 seconds West along the East line of said NE¼, 329.01 feet; thence North 89 degrees 50 minutes 43 seconds West, 1052.65 feet; thence South 00 degrees 05 minutes 00 seconds West 340.07 feet; thence North 89 degrees 50 minutes 43 seconds West, 1573.60 feet to the West line of said NE¼; thence North 00 degrees 07 minures 52 seconds East along the West line of said NE¼, 1104.56 feet to the point of beginning, containing 51.3 acres.

For: Betty Wasserman
P.O. Box 1244
Elreno. OK

Brosemer Land Surveys
312 W. 10th
Florence, KS 66851
620-8784451

JAMES H. BROSEMER
REGISTERED
LS-82
KANSAS
LAND SURVEYOR
3-27-04

Reviewed by the Unified Government Surveyor this 13th day of April, 2004. This survey has been reviewed for filing, pursuant to K.S.A. 58-2005 and K.S.A. 58-2011 for content only and is in compliance with the provisions. No other warranties are extended or implied.

WILLIAM B. HELLER
LICENSED
LS-1202
4-13-2004
KANSAS
LAND SURVEYOR
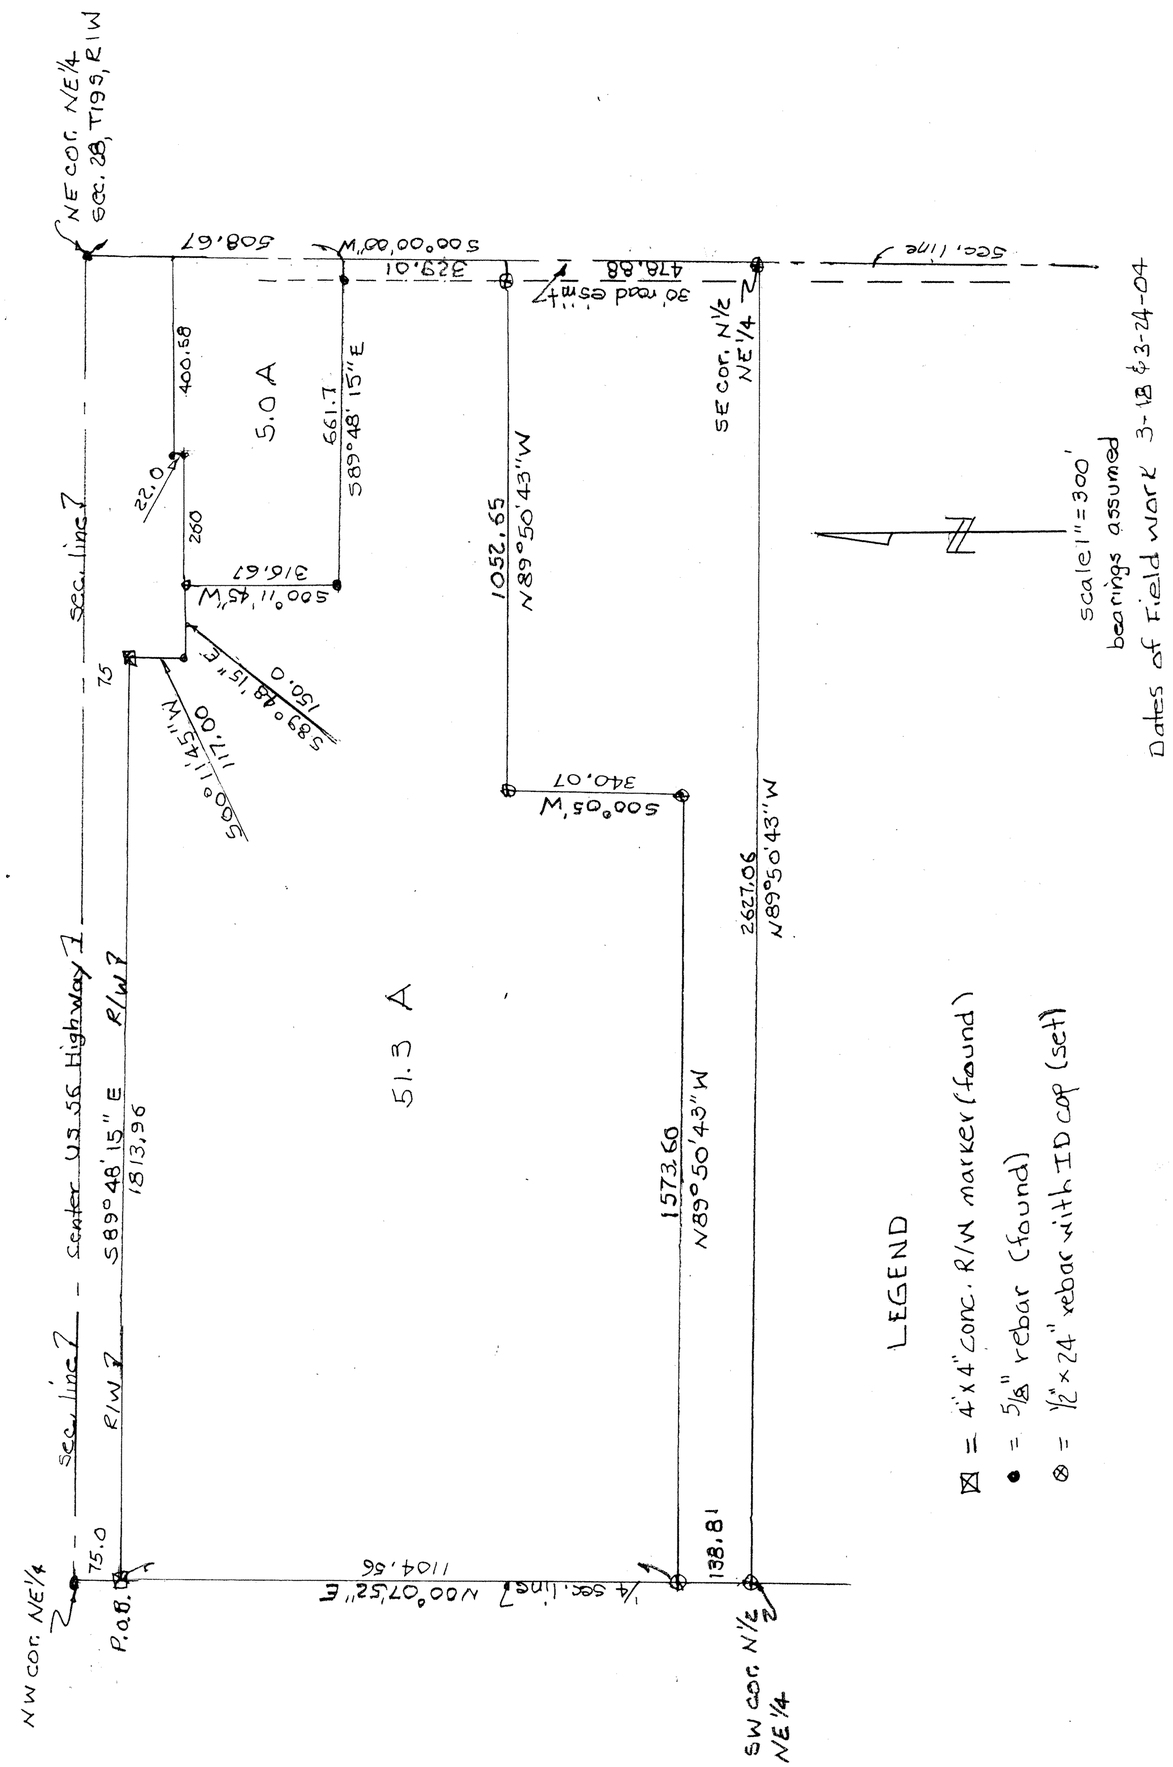
PLAT OF SURVEY