http://www.adultpdf.com
Created by TIFF To PDF trial version, to remove this mark, please register this software.

A SURVEY OF A TRACT OF LAND
SE 1/4 SECTION 29 T19S R1W, McPHERSON

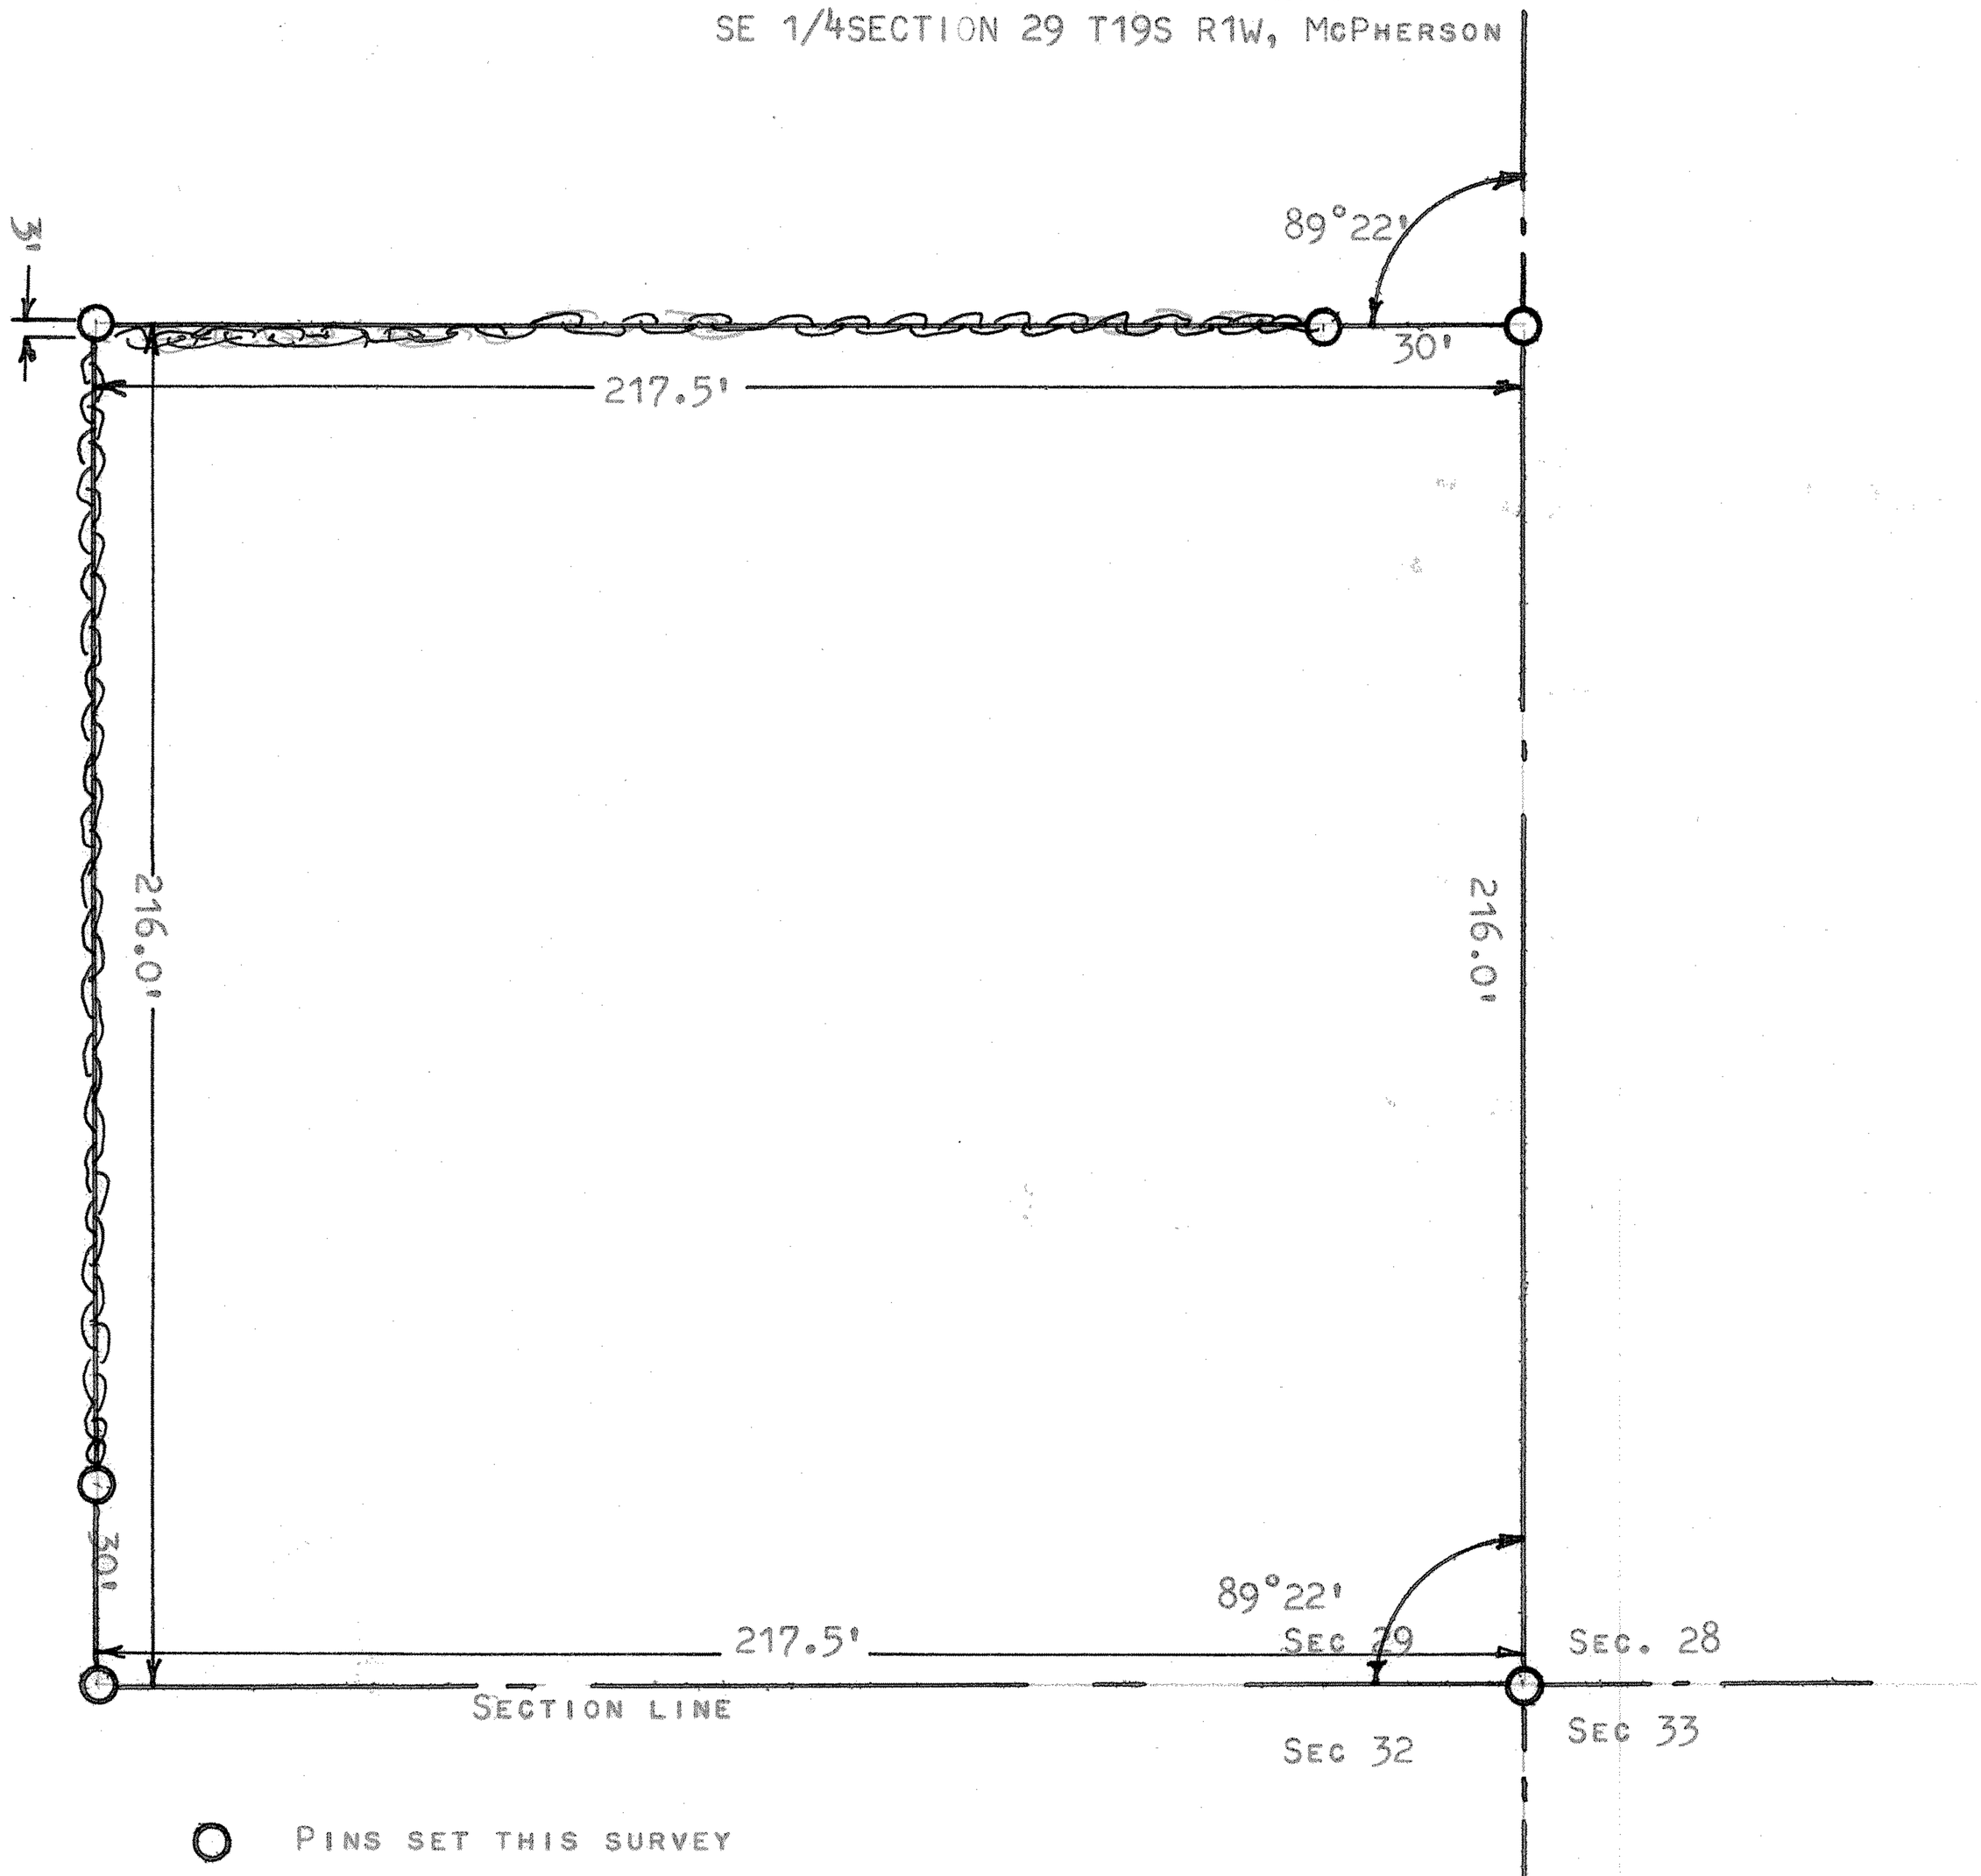

STATE OF KANSAS)
COUNTY OF MCPHERSON) SS

I, FRANCIS R. RANKIN, PROFESSIONAL ENGINEER OF THE STATE OF KANSAS, DO HERBY CERTIFY THAT UNDER MY SUPERVISION A SURVEY OF A TRACT OF LAND IN THE SE 1/4 SECTION 29, T19S-R1W OF THE 6TH P.M. WAS MADE AND DESCRIBED AS FOLLOWS:

COMMENCING AT THE SOUTHEAST CORNER OF THE SOUTHEAST QUARTER OF SAID SECTION 29, THENCE NORTH ON SECTION LINE 216.0 FEET; THENCE WEST 217.5 FEET; THENCE SOUTH 216.0 FEET; THENCE EAST ON SECTION LINE 217.5 FEET; SAID TRACT CONTAINS 1.08 ACRES MORE OR LESS, AND THAT THE ACCOMPANYING PLAT IS A TRUE EXHIBIT OF SAID SURVEY AS FAR AS IT IS KNOWN TO ME.

SURVEY CALLED FOR BY MR. FISHER (CANTON)

SIGNED THIS 22 DAY OF JUNE, 1965

FRANCIS R. RANKIN
PROFESSIONAL ENGINEER
McPHERSON, KANSAS

F. R. RANKIN LICENSED 799 KANSAS PROFESSIONAL ENGINEER

MICROFILM