http://www.adultpdf.com
Created by TIFF To PDF trial version, to remove this mark, please register this software.

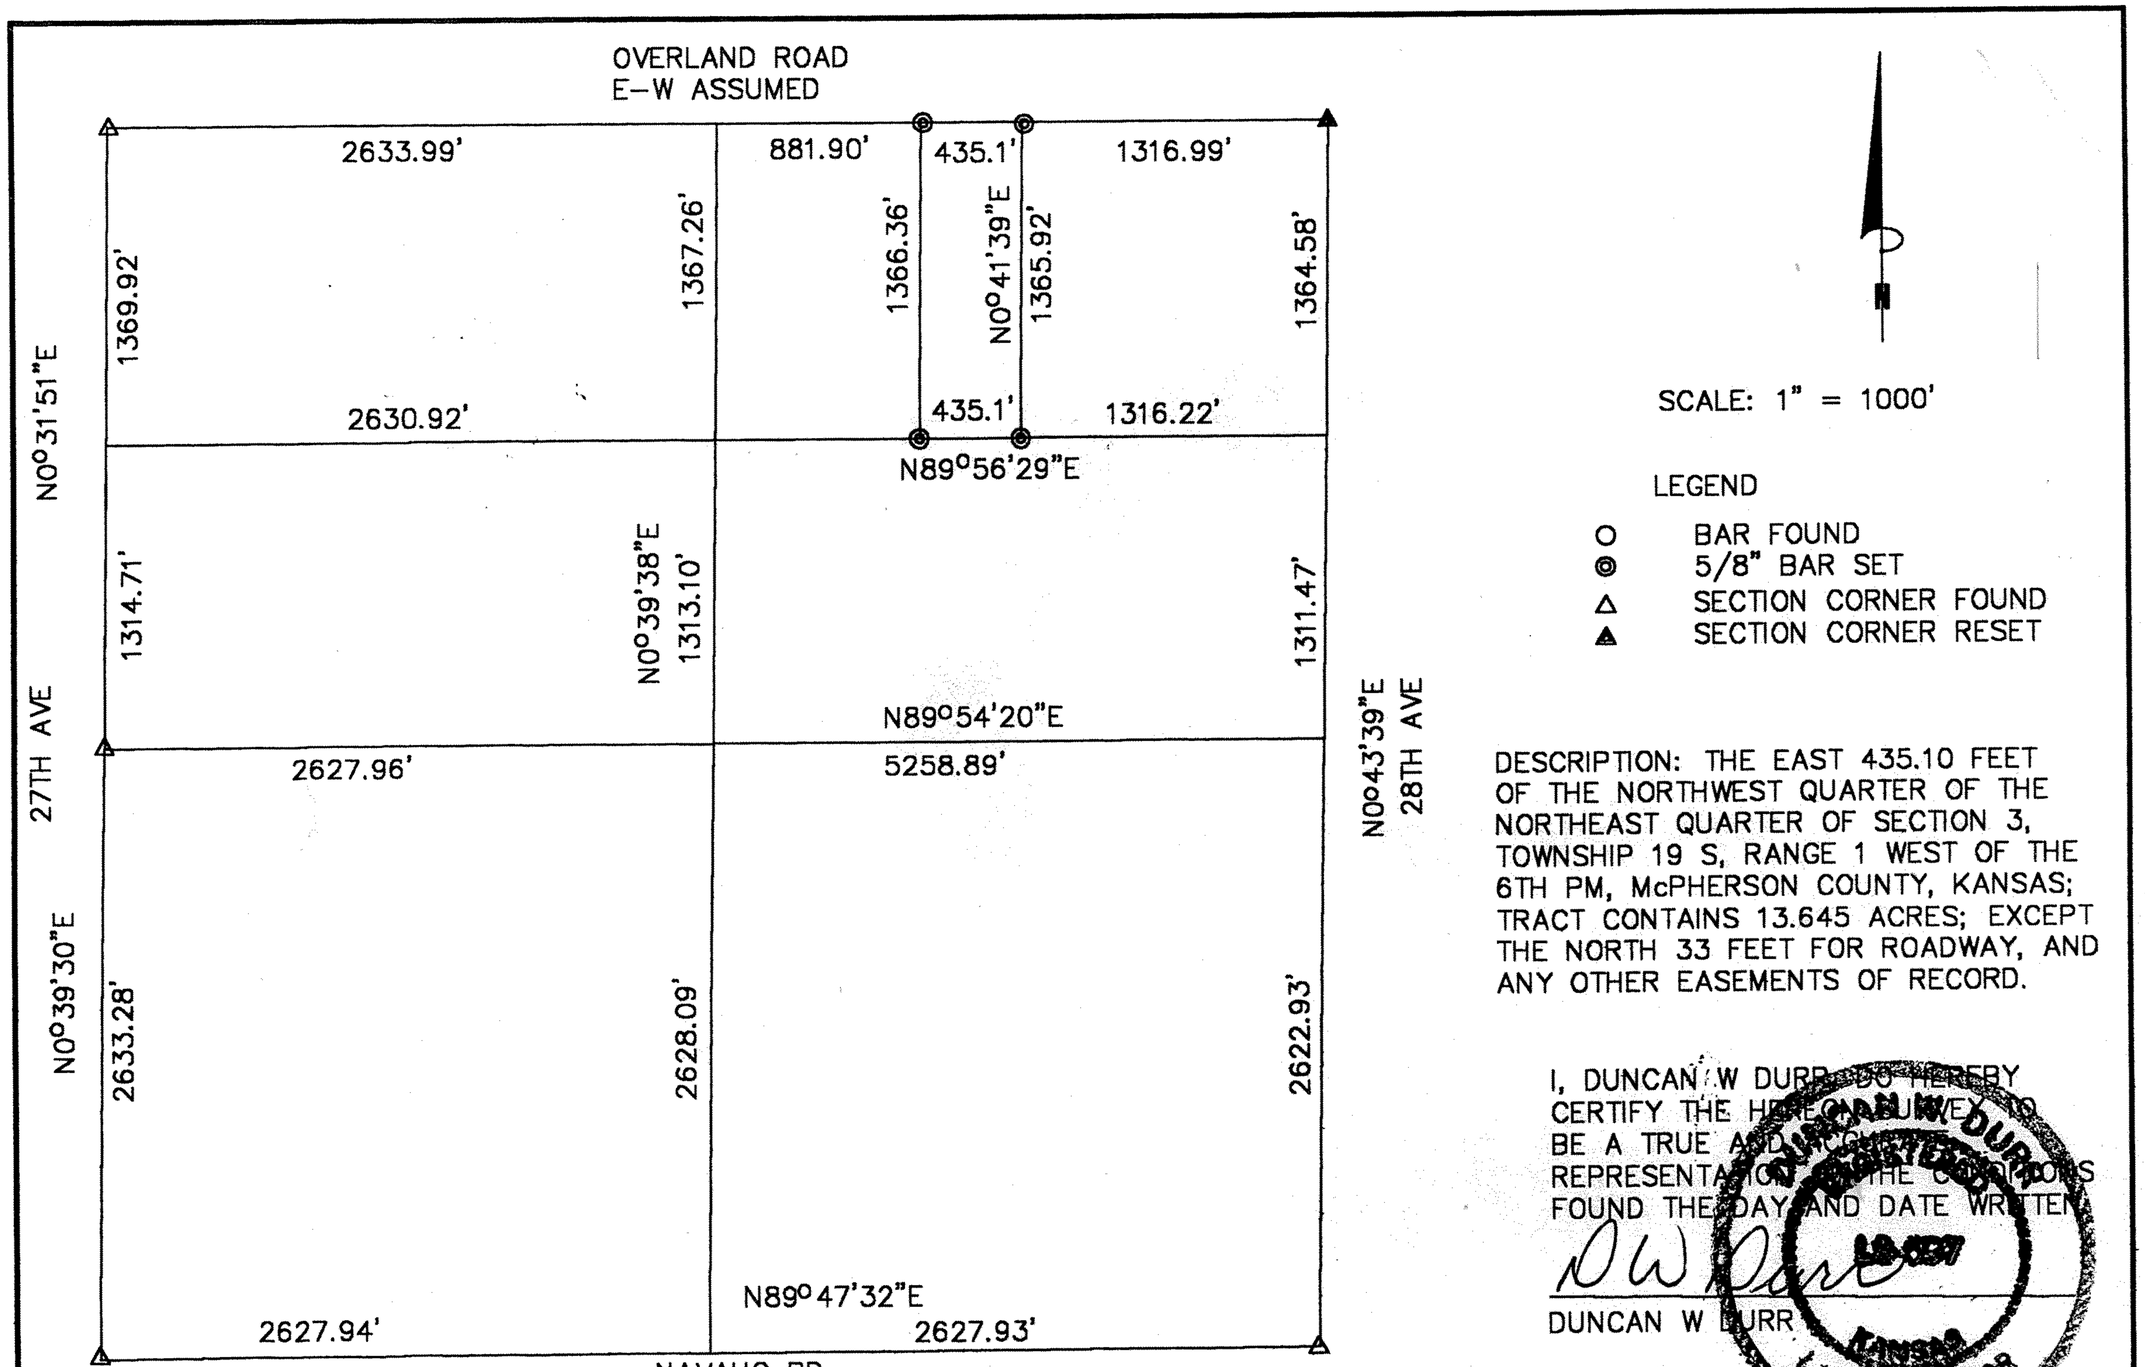

SCALE: 1" = 1000'

LEGEND

- ○ BAR FOUND
- ◎ 5/8" BAR SET
- △ SECTION CORNER FOUND
- ▲ SECTION CORNER RESET

DESCRIPTION: THE EAST 435.10 FEET OF THE NORTHWEST QUARTER OF THE NORTHEAST QUARTER OF SECTION 3, TOWNSHIP 19 S, RANGE 1 WEST OF THE 6TH PM, McPHERSON COUNTY, KANSAS; TRACT CONTAINS 13.645 ACRES; EXCEPT THE NORTH 33 FEET FOR ROADWAY, AND ANY OTHER EASEMENTS OF RECORD.

I, DUNCAN W DURR, DO HEREBY CERTIFY THE HEREON SURVEY TO BE A TRUE AND ACCURATE REPRESENTATION OF THE CONDITIONS FOUND THE DAY AND DATE WRITTEN.

DW Durr

DUNCAN W DURR

DUNCAN W. DURR LS-0597 KANSAS LAND SURVEYOR

DRAWN BY: DURR DATE: 11-12-99 DWG. NO.: 99138 APPROVED BY: DURR	REVISIONS	PROJECT 99138 E 435.10' OF THE NW 1/4 OF THE NE 1/4 OF 3-19-1W McPHERSON CO, KS FOR KEN BOUCHER	SHT. NAME DURR ENGINEERING 525 HOWARD HUTCHINSON, KS 67501 1-316-663-9613	SHT. NO.