http://www.adultpdf.com
Created by TIFF To PDF trial version, to remove this mark, please register this software.

A SURVEY OF A TRACT OF LAND IN THE E1/2, NE1/4, SECTION 4, T19S, R1W McPHERSON COUNTY, KANSAS

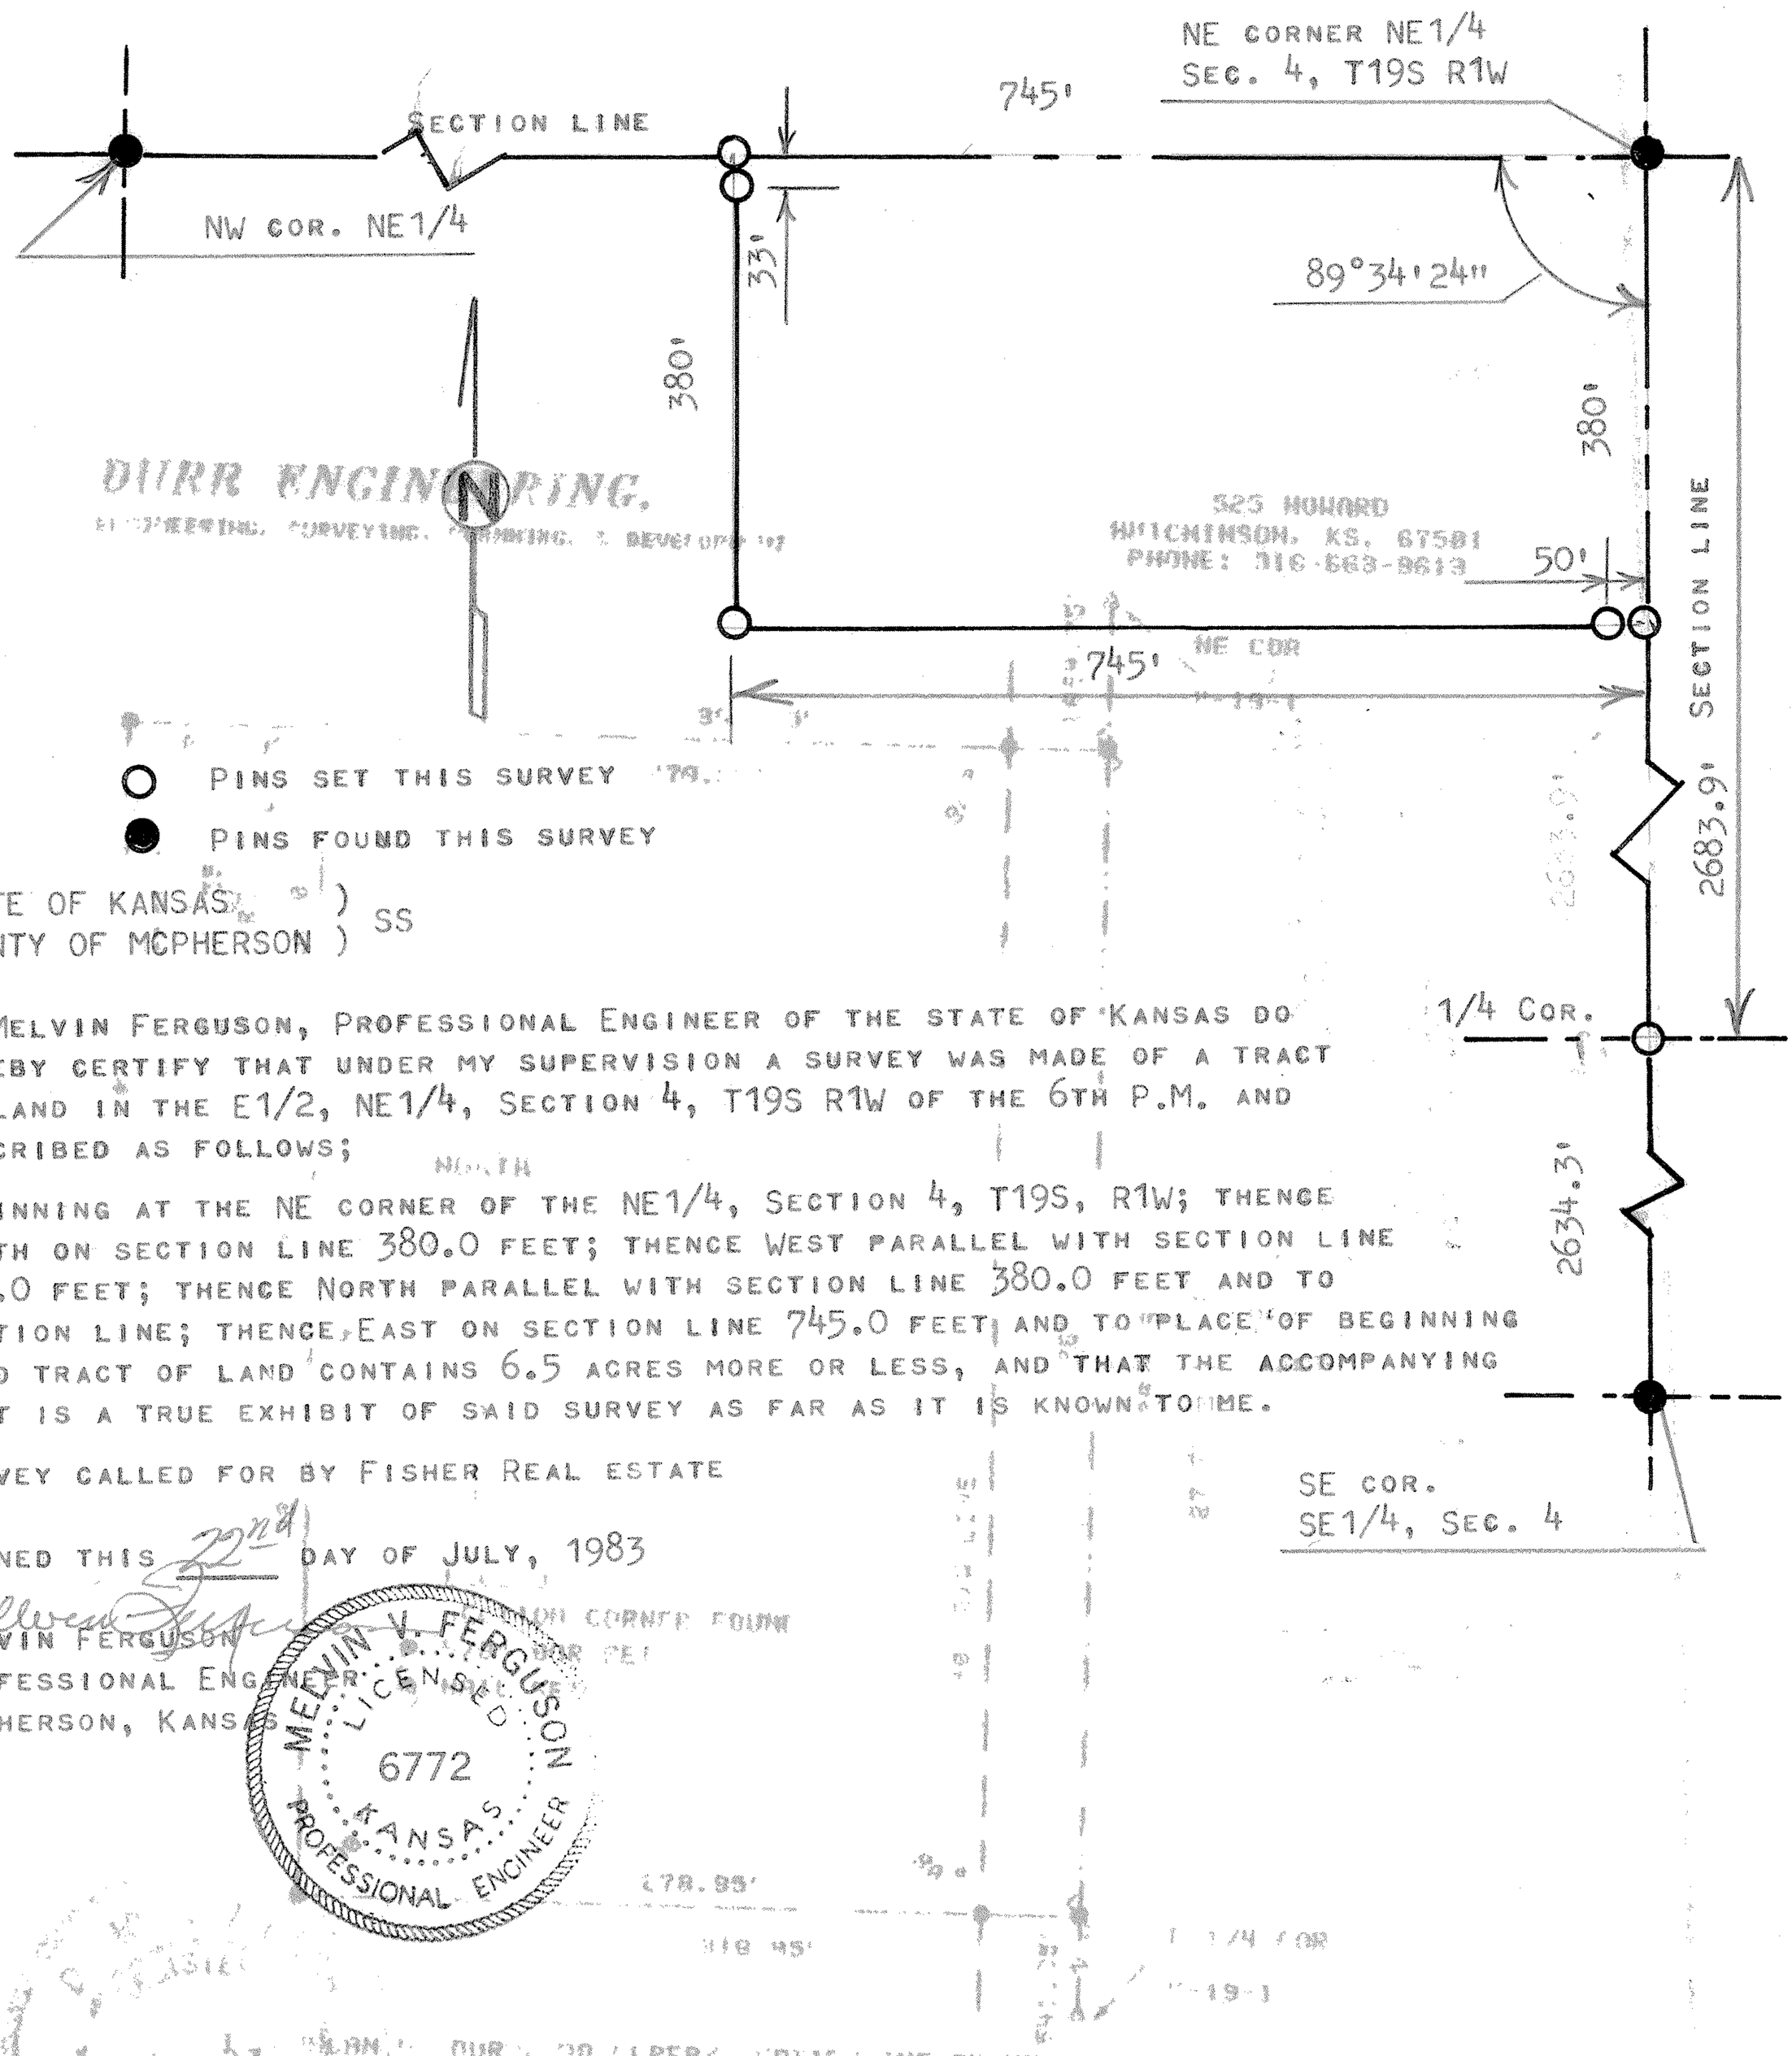

STATE OF KANSAS)
COUNTY OF McPHERSON) SS

I, MELVIN FERGUSON, PROFESSIONAL ENGINEER OF THE STATE OF KANSAS DO HEREBY CERTIFY THAT UNDER MY SUPERVISION A SURVEY WAS MADE OF A TRACT OF LAND IN THE E1/2, NE1/4, SECTION 4, T19S R1W OF THE 6TH P.M. AND DESCRIBED AS FOLLOWS;

BEGINNING AT THE NE CORNER OF THE NE1/4, SECTION 4, T19S, R1W; THENCE SOUTH ON SECTION LINE 380.0 FEET; THENCE WEST PARALLEL WITH SECTION LINE 745.0 FEET; THENCE NORTH PARALLEL WITH SECTION LINE 380.0 FEET AND TO SECTION LINE; THENCE EAST ON SECTION LINE 745.0 FEET AND TO PLACE OF BEGINNING SAID TRACT OF LAND CONTAINS 6.5 ACRES MORE OR LESS, AND THAT THE ACCOMPANYING PLAT IS A TRUE EXHIBIT OF SAID SURVEY AS FAR AS IT IS KNOWN TO ME.

SURVEY CALLED FOR BY FISHER REAL ESTATE

SIGNED THIS 22nd DAY OF JULY, 1983

MELVIN FERGUSON
PROFESSIONAL ENGINEER
McPHERSON, KANSAS

MELVIN V. FERGUSON
LICENSED
6772
KANSAS
PROFESSIONAL ENGINEER







