http://www.adultpdf.com
Created by TIFF To PDF trial version, to remove this mark, please register this software.

Sadey

REPORT OF SURVEY
NW¼ 5-19-1W

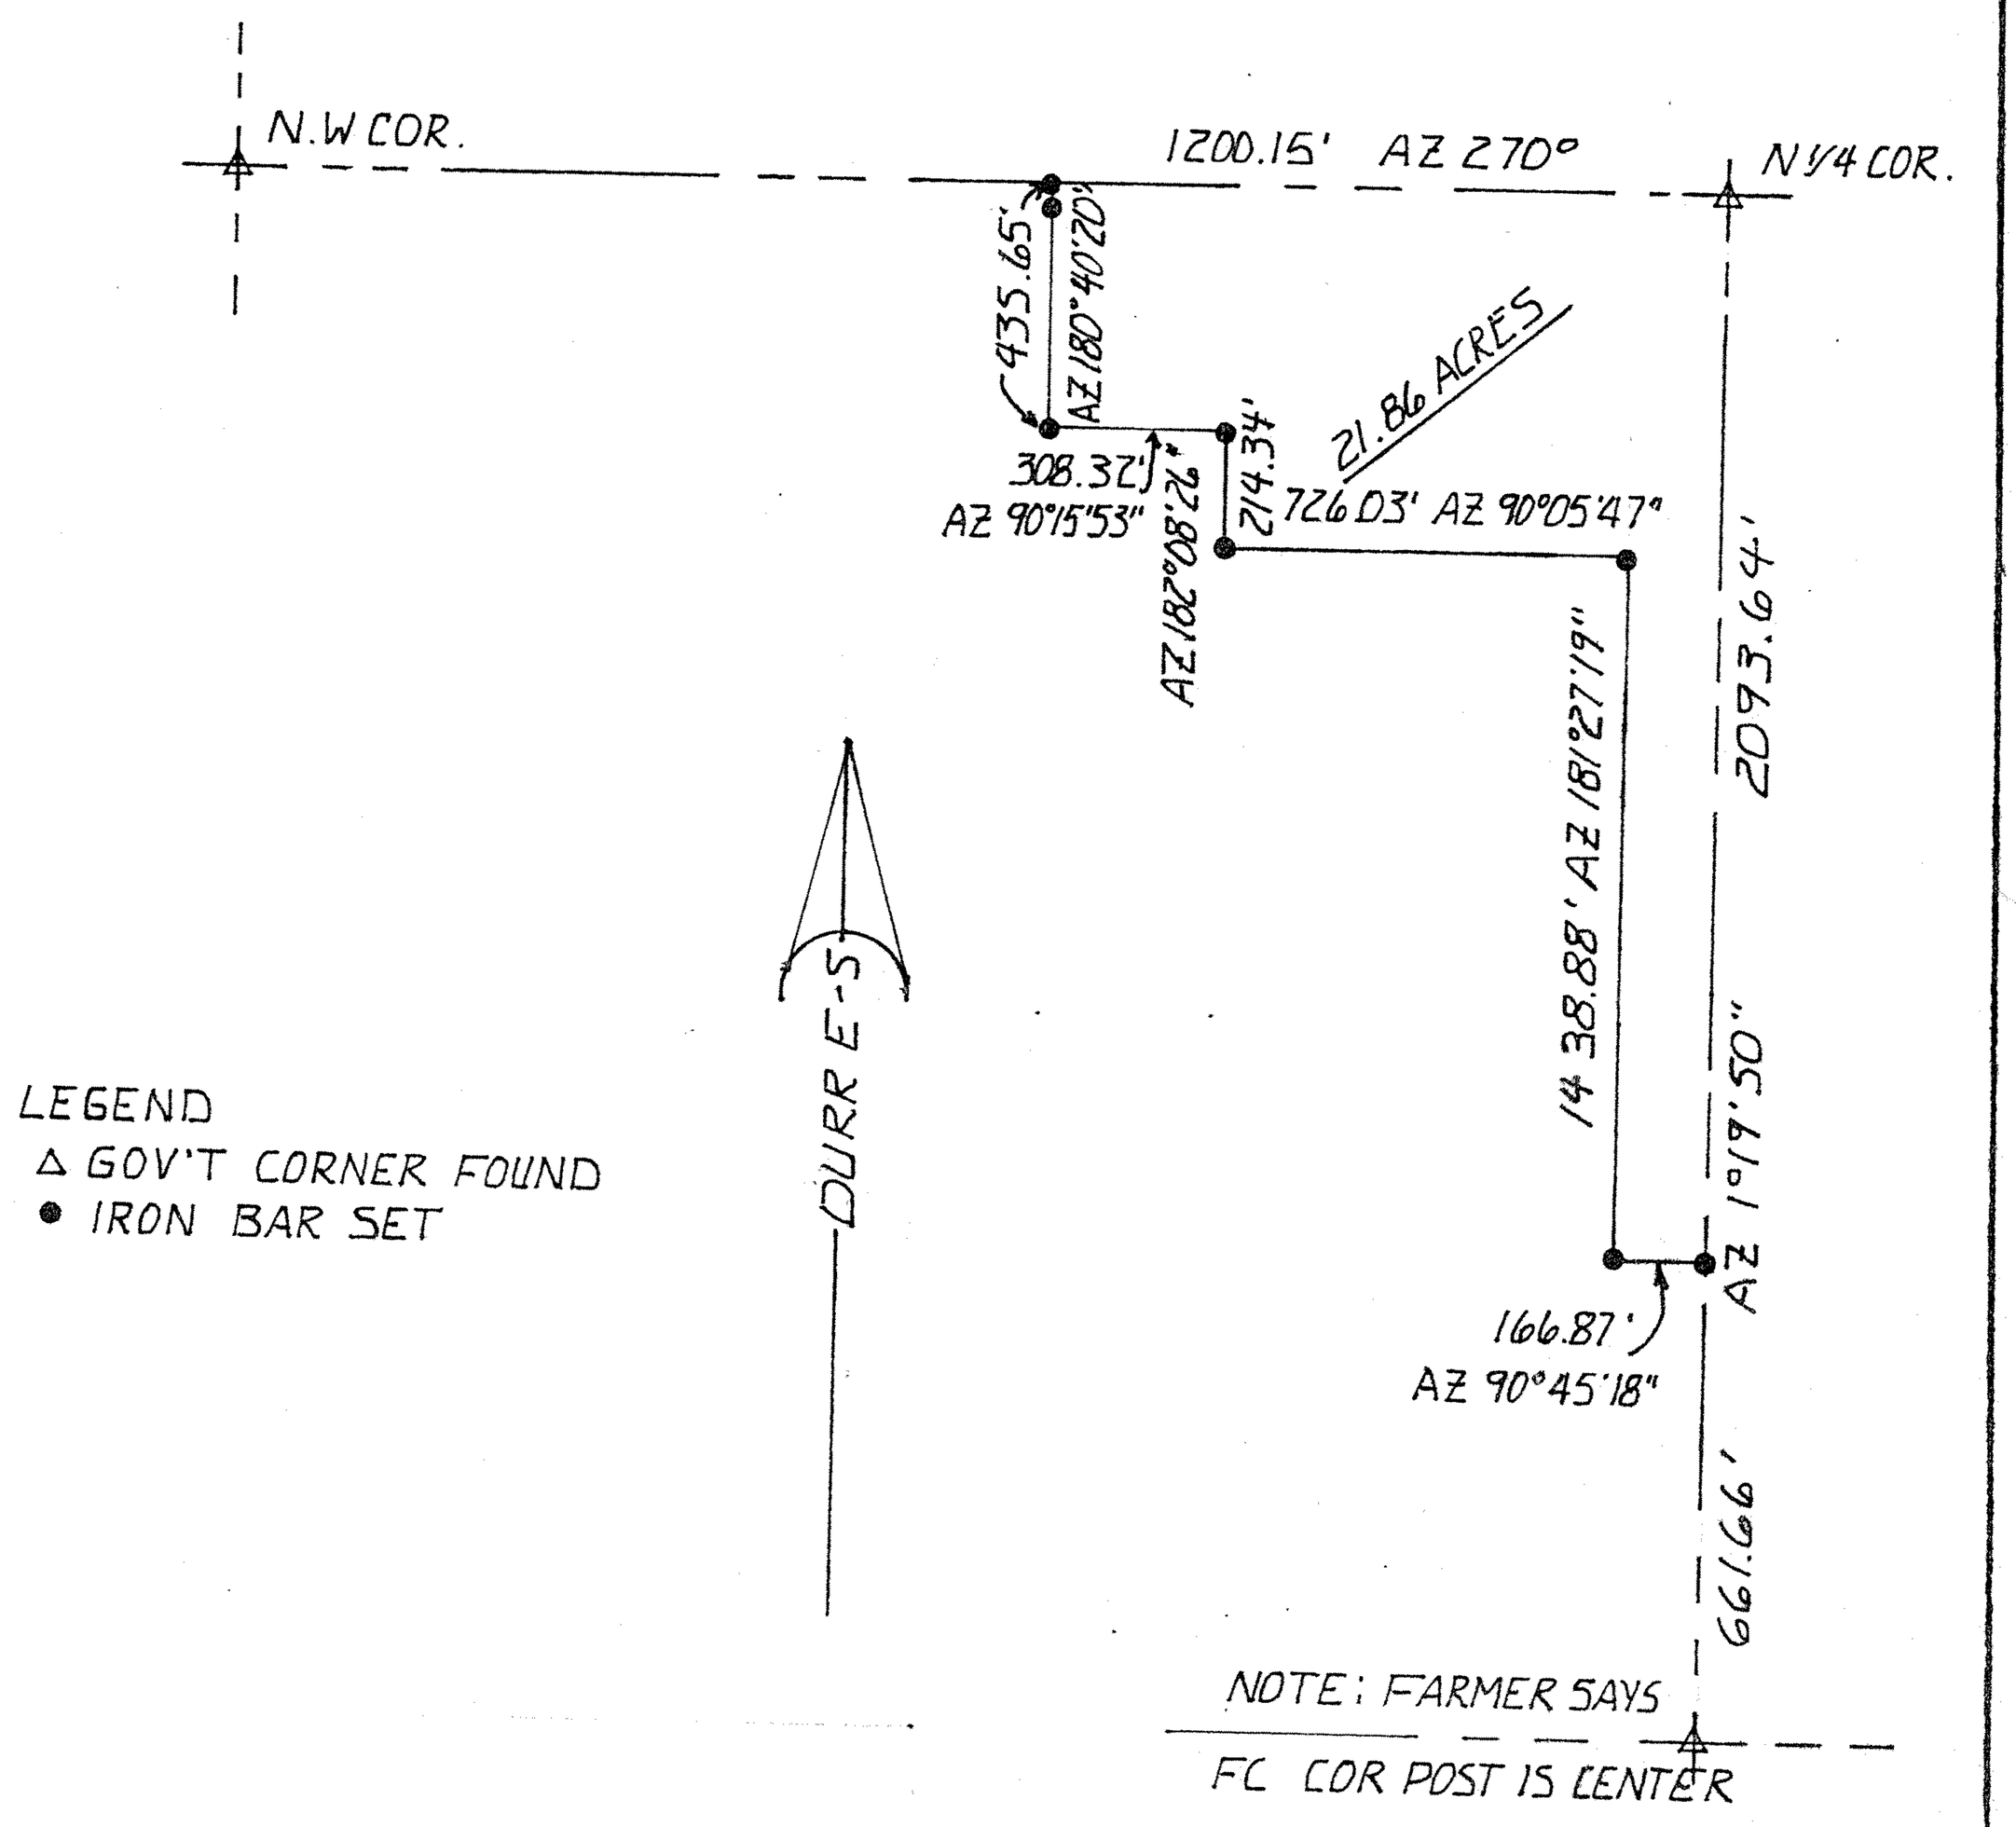

I, Charles Stacy, do hereby certify the above survey to be true and correct as surveyed by me this 29th of April, 1987.

CHARLES ERNEST STACY
REGISTERED
LS-68
KANSAS
LAND SURVEYOR

Charles E. Stacy
REGISTERED KANSAS LAND SURVEYOR

CLIENT: Garland Sadey

DESCRIPTION: Beginning at the North ¼ corner of Section 5, T19S, R1W, McPherson County, Kansas; thence West for 1200.15 feet; thence Southerly for 435.65 feet; thence Easterly for 308.32 feet; thence Southerly for 214.34 feet; thence Easterly for 726.03 feet; thence Southerly for 1438.88 feet; thence Easterly for 166.87 feet; thence Northerly for 2093.64 feet to the Point of Beginning. Tract contains 21.86 acres.

STATE: Ks COUNTY: McPerson PROJ: DATE: 4-29-87