http://www.adultpdf.com
Created by TIFF To PDF trial version, to remove this mark, please register this software.

A SURVEY OF THE S½, SE¼
Section 10, 19S, R2W.

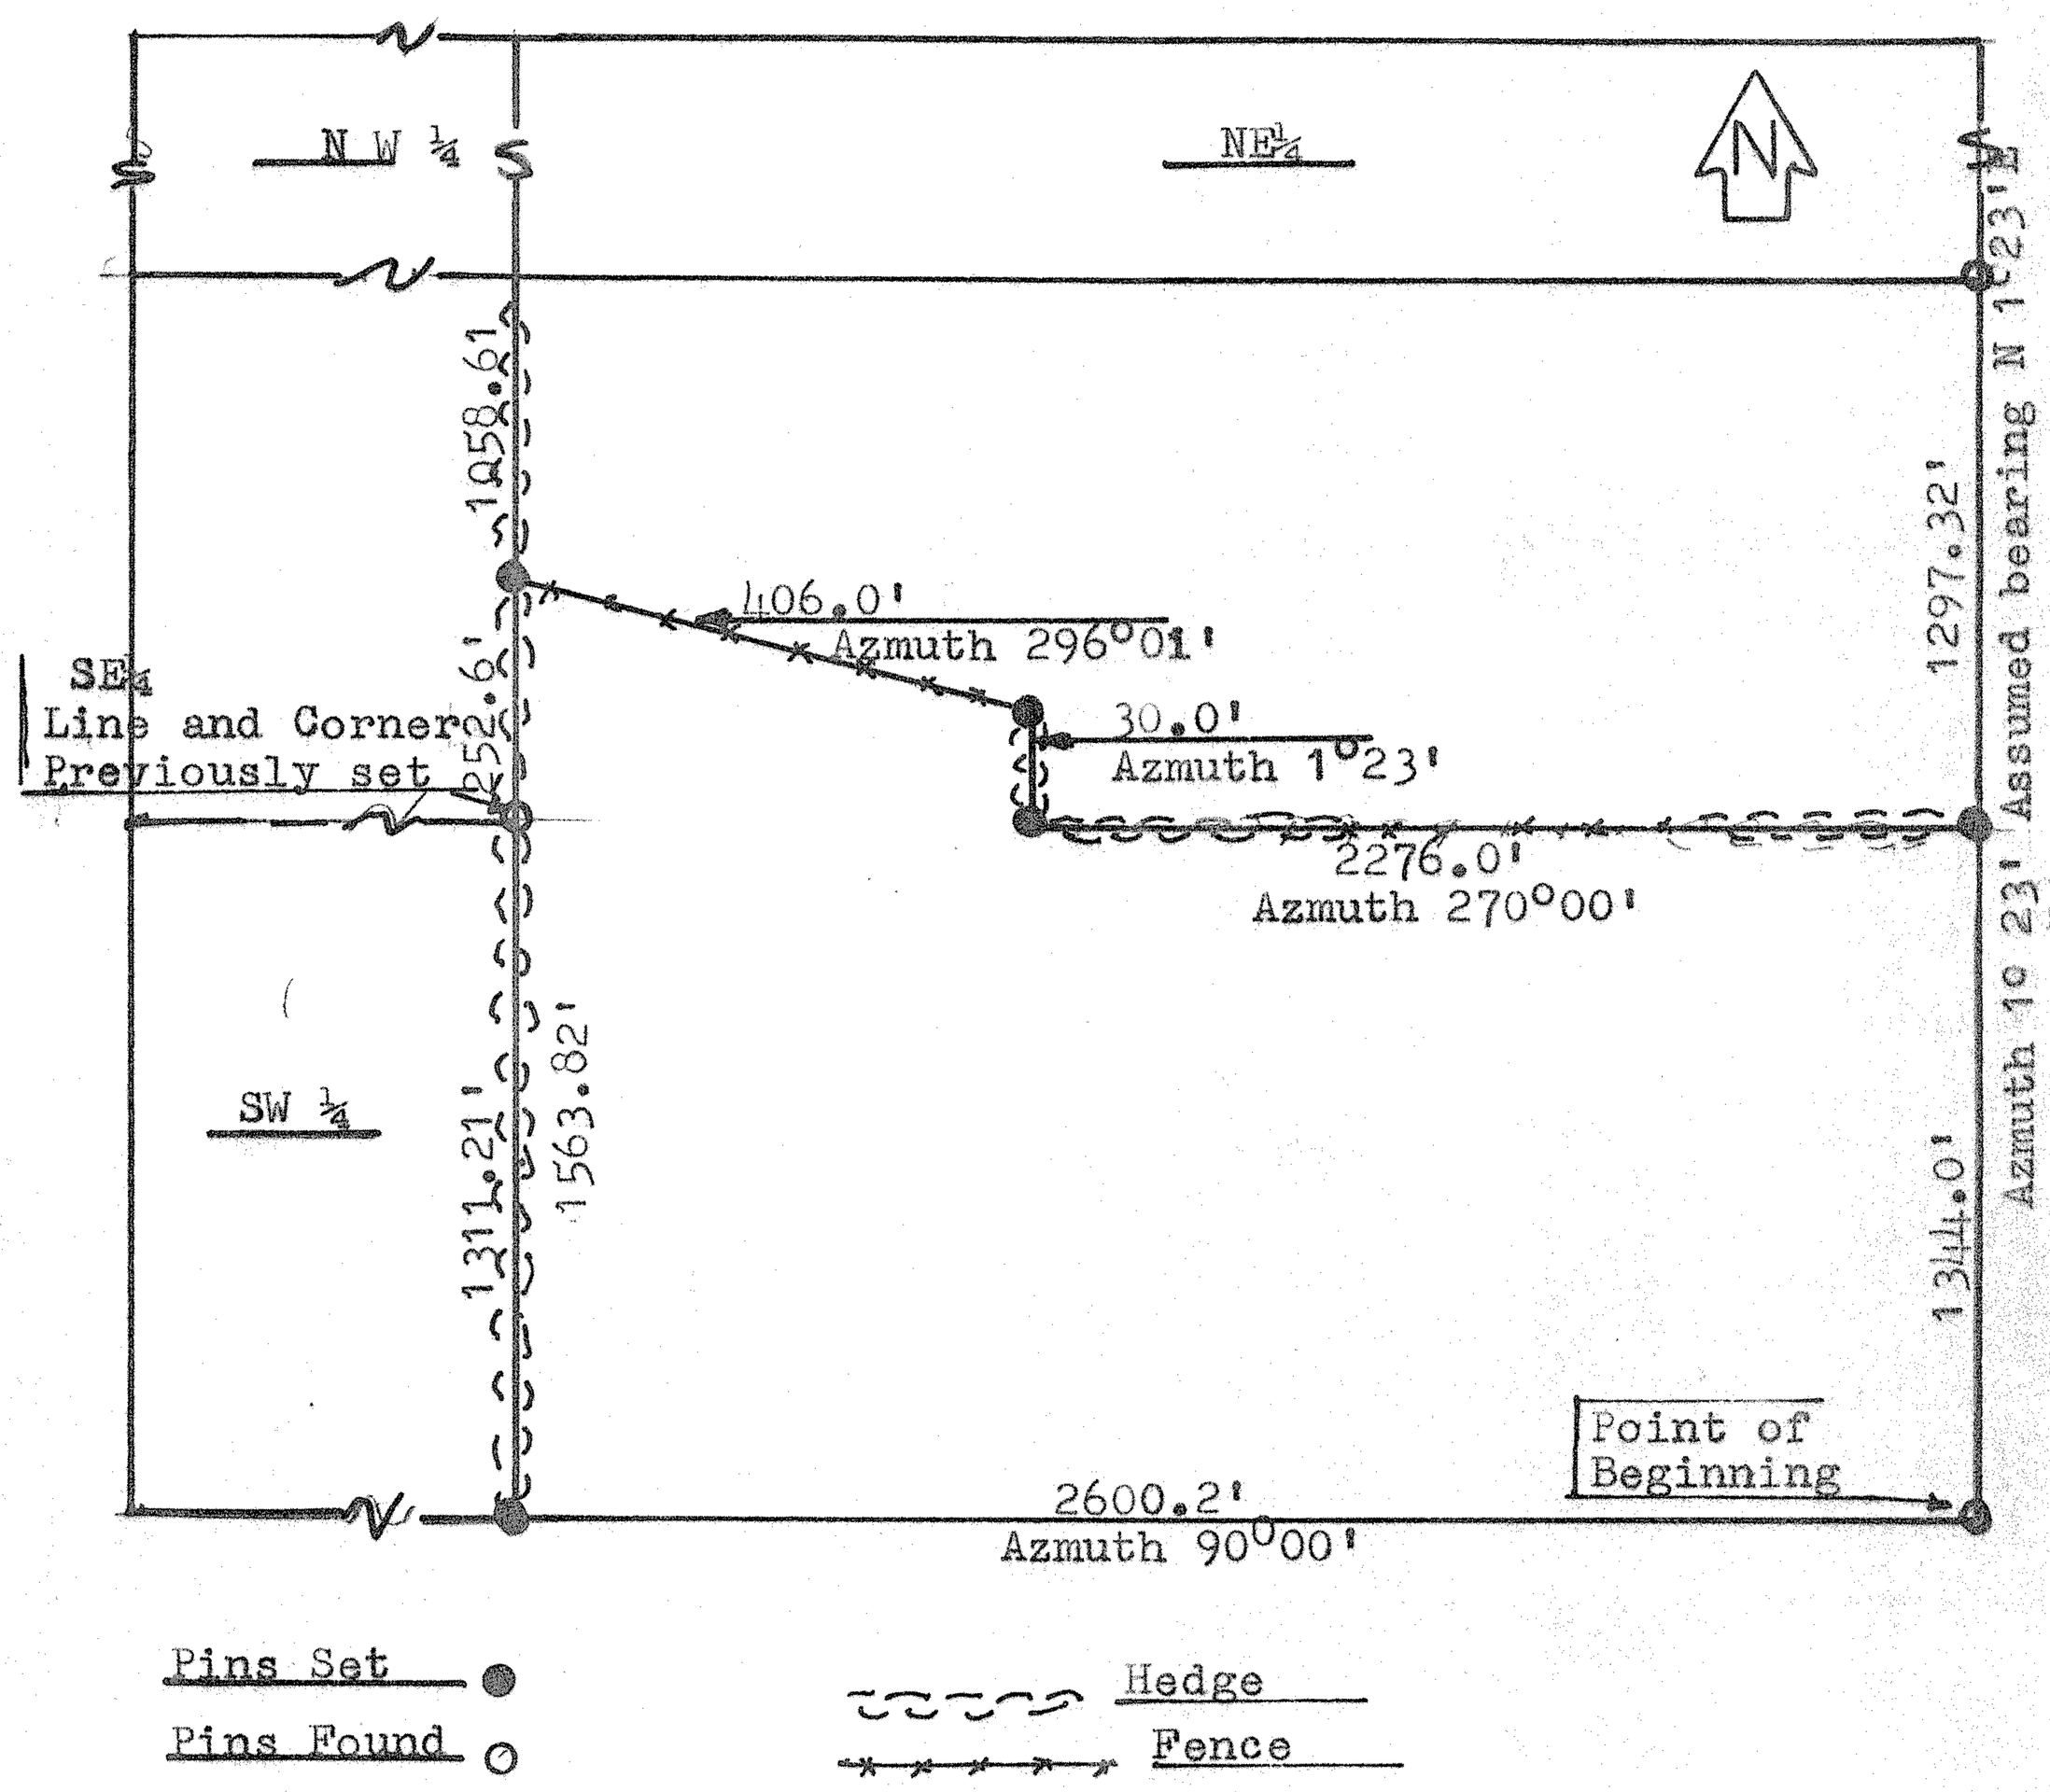

This survey called for by Ridell Cob, and set according to instructions of the court and attorney.

DESCRIBED AS FOLLOWS: Beginning at the SE corner of the SE¼ of Section 10, Township 19 South, Range 2W. thence North on the East section line on an assumed Bearing and or Azmuth of 1°23' East, a distance of 1344.0 feet to an east and west hedge row; thence west on Azmuth of 270.°00', along a hedge row and fence a distance of 2267.0 feet; thence North East on azmuth of 1° 23' a distance of 30.0 feet; Thence Northwesterly on azmuth 296°01' a distance of 406.0 feet to a hedge row and the west line of the SE ¼ of said Section; thence southerly along the Hedge row and the West line of the said SE ¼ Section to the South ¼ section corner of said Section 10; thence east on the south line of said Section on azmuth of 90°00' a distance of 2600.0 feet and the point of beginning. Said tract contains 81.296 acres more or less.

I F.R. Rankin, a licensed professional engineer in the state of Kansas, Hereby certify that a survey of the above described tract was made under my supervision and that the above plat is a true exhibit of said survey, so far as it is known to me.

Signed this 2 day of April 1977.

F.R. Rankin

F.R. Rankin P.E. 799

MICROFILM