http://www.adultpdf.com
Created by TIFF To PDF trial version, to remove this mark, please register this software.

A SURVEY OF A TRACT OF LAND IN THE SW1/4, SECTION 10, T19S, R2W MCPHERSON COUNTY, KANSAS

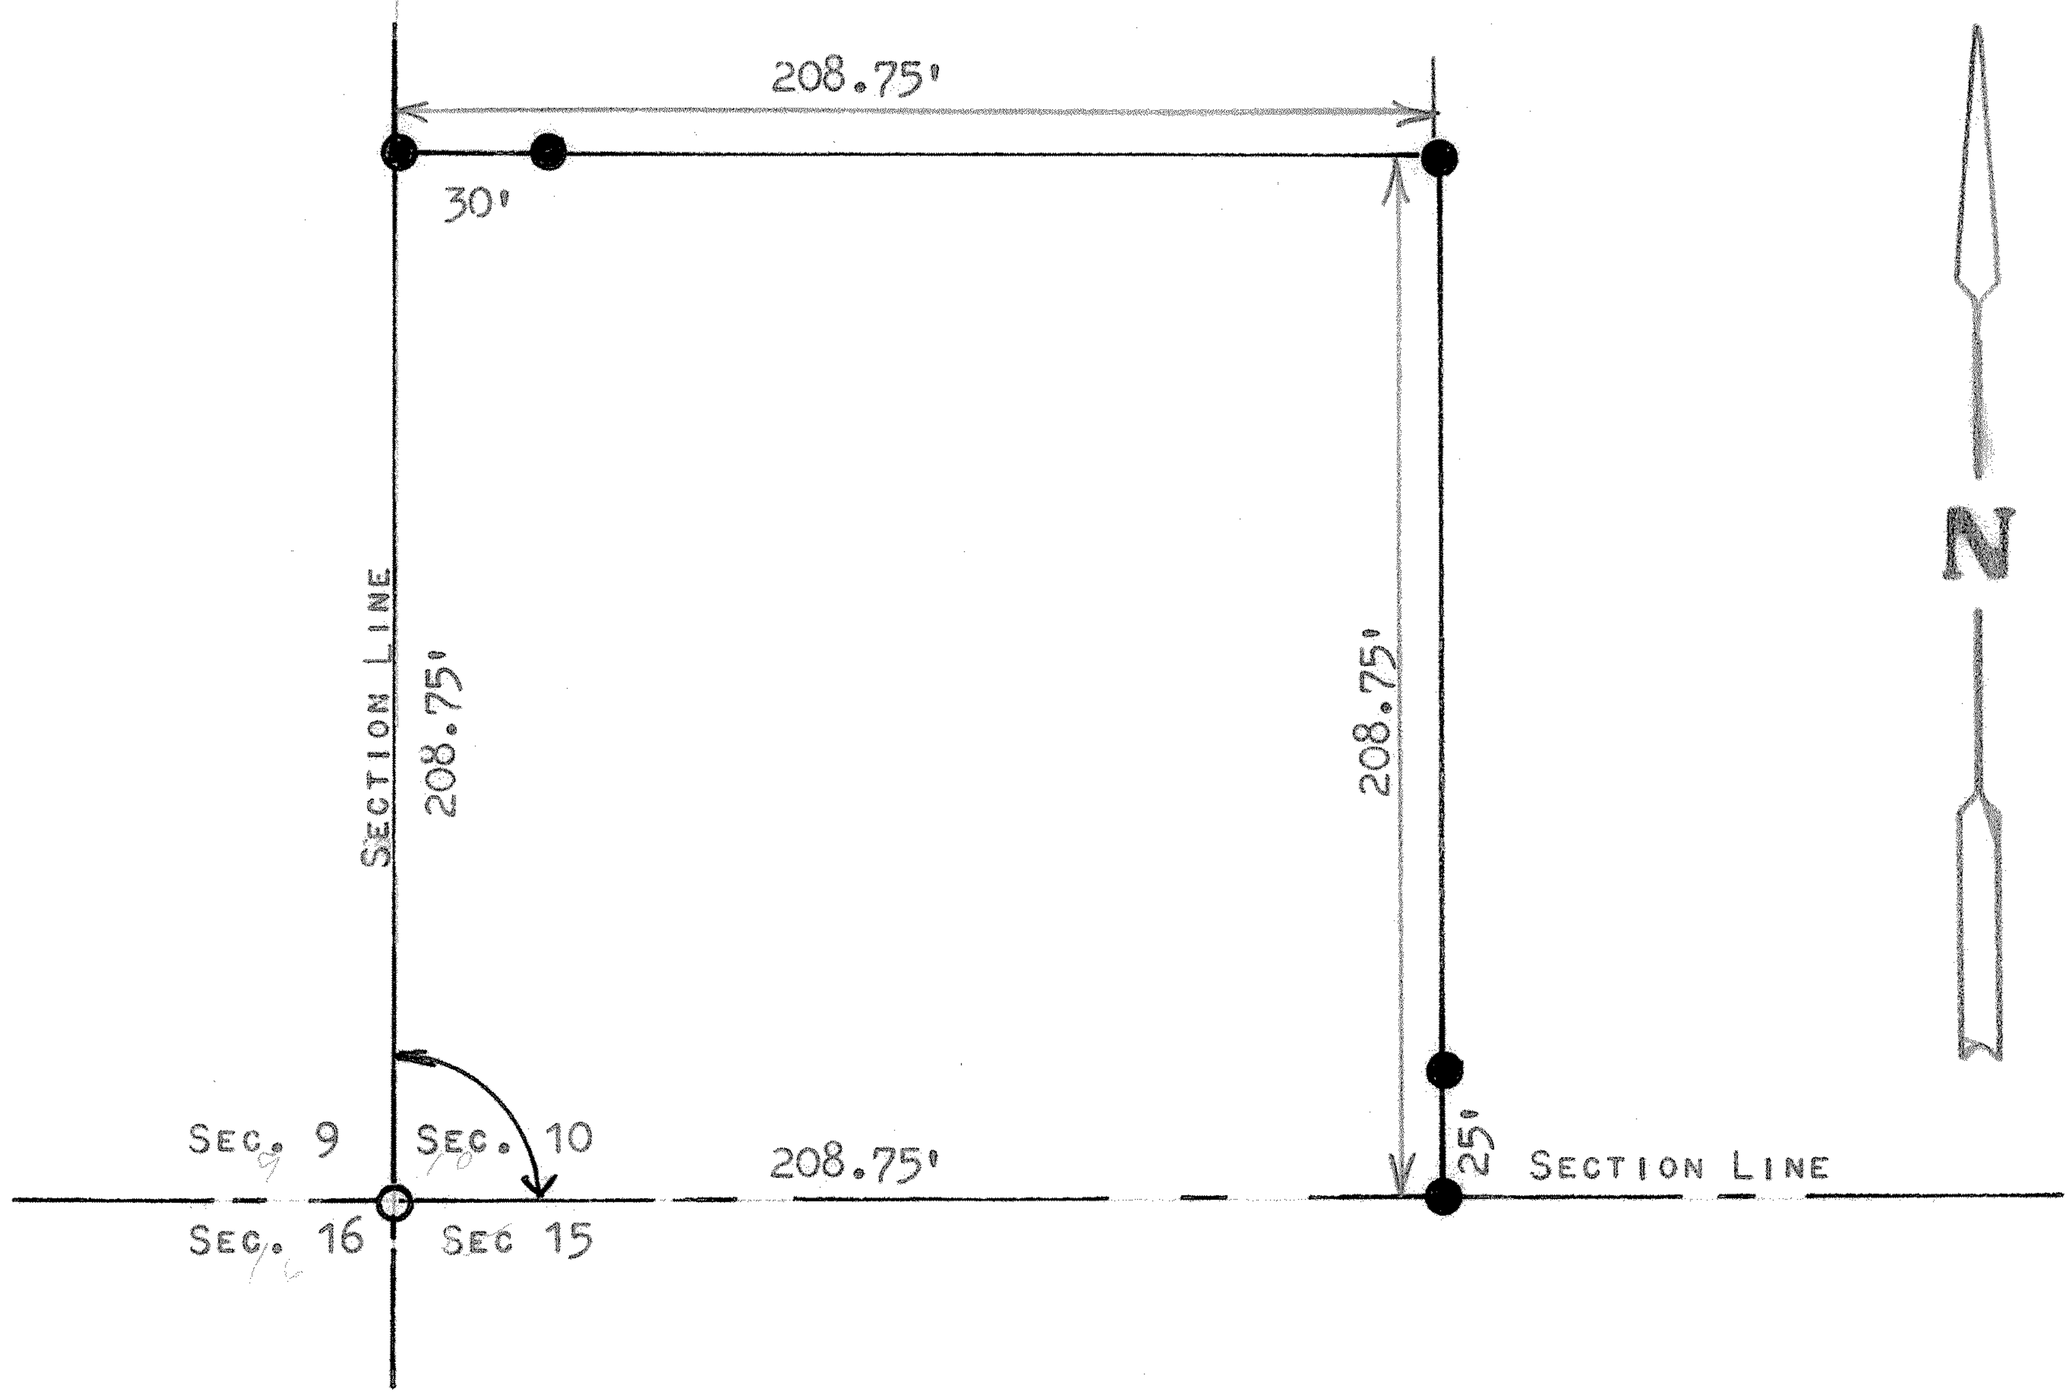

○ PINS FOUND THIS SURVEY

● PINS SET THIS SURVEY

STATE OF KANSAS)
COUNTY OF MCPHERSON) SS

I, MELVIN FERGUSON, REGISTERED LAND SURVEYOR OF THE STATE OF KANSAS, DO HEREBY CERTIFY THAT UNDER MY SUPERVISION A SURVEY WAS MADE OF A TRACT OF LAND IN THE SW1/4, SECTION 10, T19S, R2W OF THE 6TH P.M. AND DESCDIBED AS FOLLOWS:

BEGINNING AT THE SW CORNER OF SAID SW1/4, SECTION 10, T19S, R2W; THENCE NORTH ON SECTION LINE 208.75 FEET; THENCE EAST PARALLEL WITH SECTION LINE 208.75 FEET; THENCE SOUTH PARALLEL WITH SECTION LINE 208.75 FEET; THENCE ON SECTION LINE WEST 208.75 FEET TO PLACE OF BEGINNING, SAID TRACT OF LAND CONTAINS 1.0 ACRES MORE OR LESS, AND THAT THE ABOVE PLAT IS A TRUE EXHIBIT OF SAID SURVEY AS FAR AS IT IS KNOWN TO ME.

SURVEY CALLED FOR BY ELMAN R. COBB

SIGNED THIS 28 DAY OF JANUARY, 1974

Melvin Ferguson

MELVIN FERGUSON
REGISTERED LAND SURVEYOR
MCPHERSON, KANSAS

MELVIN V. FERGUSON REGISTERED LS-310 KANSAS LAND SURVEYOR

MICROFILM