http://www.adultpdf.com
Created by TIFF To PDF trial version, to remove this mark, please register this software.

A SURVEY OF THE SOUTH LINE OF THE N1/2, SE1/4, SECTION 10, T19S, R2W, McPHERSON COUNTY, KANSAS

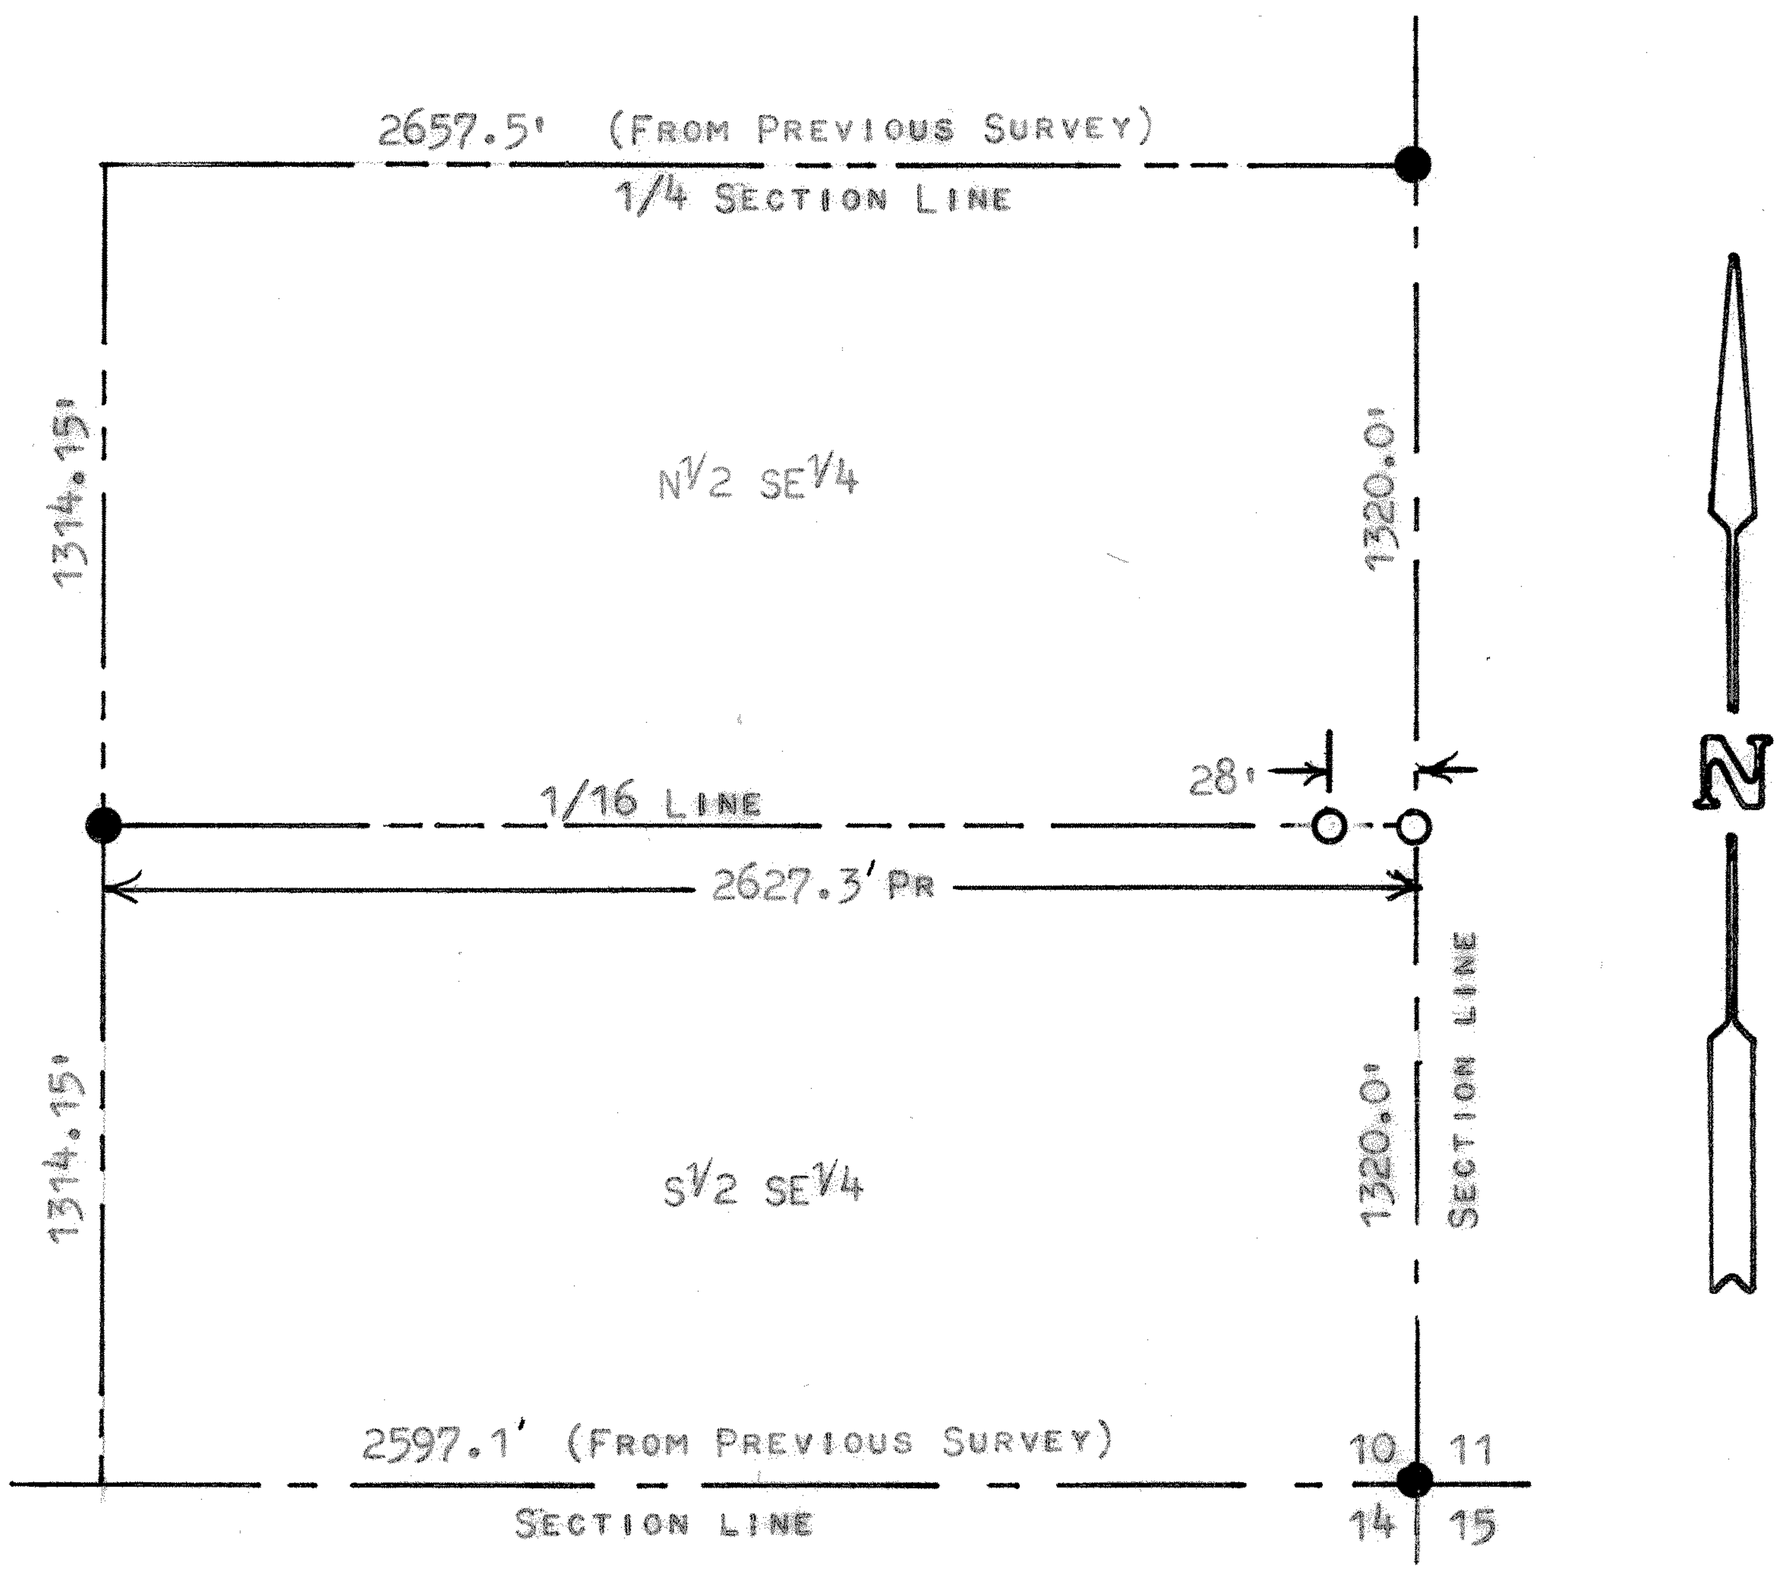

● PINS FOUND THIS SURVEY

○ PINS SET THIS SURVEY

STATE OF KANSAS)
COUNTY OF McPHERSON) SS

I, MELVIN FERGUSON, COUNTY ENGINEER, McPHERSON COUNTY, KANSAS, DO HEREBY CERTIFY THAT UNDER MY SUPERVISION A SURVEY WAS MADE OF THE SOUTH LINE OF THE N1/2, SE1/4, SECTION 10, T19S, R2W, McPHERSON COUNTY, KANSAS AND THE ABOVE PLAT IS A TRUE EXHIBIT OF SAID SURVEY AS FAR AS IT IS KNOWN TO ME.

SURVEY CALLED FOR BY WILMA HOWERTON.

SIGNED THIS 19th DAY OF MAY, 1975.

Melvin Ferguson
MELVIN FERGUSON
COUNTY ENGINEER
McPHERSON COUNTY, KANSAS

MELVIN V. FERGUSON
LICENSED
6772
KANSAS
PROFESSIONAL ENGINEER

MICROFILM