http://www.adultpdf.com
Created by HTML To PDF trial version, to remove this mark, please register this software.

# SICKMON-KLASSEN

LAND SURVEYORS

611 East 4th Ave. - P.O. Box 1691
Hutchinson, Kansas 67504-1691
Phone (316) 663-7401

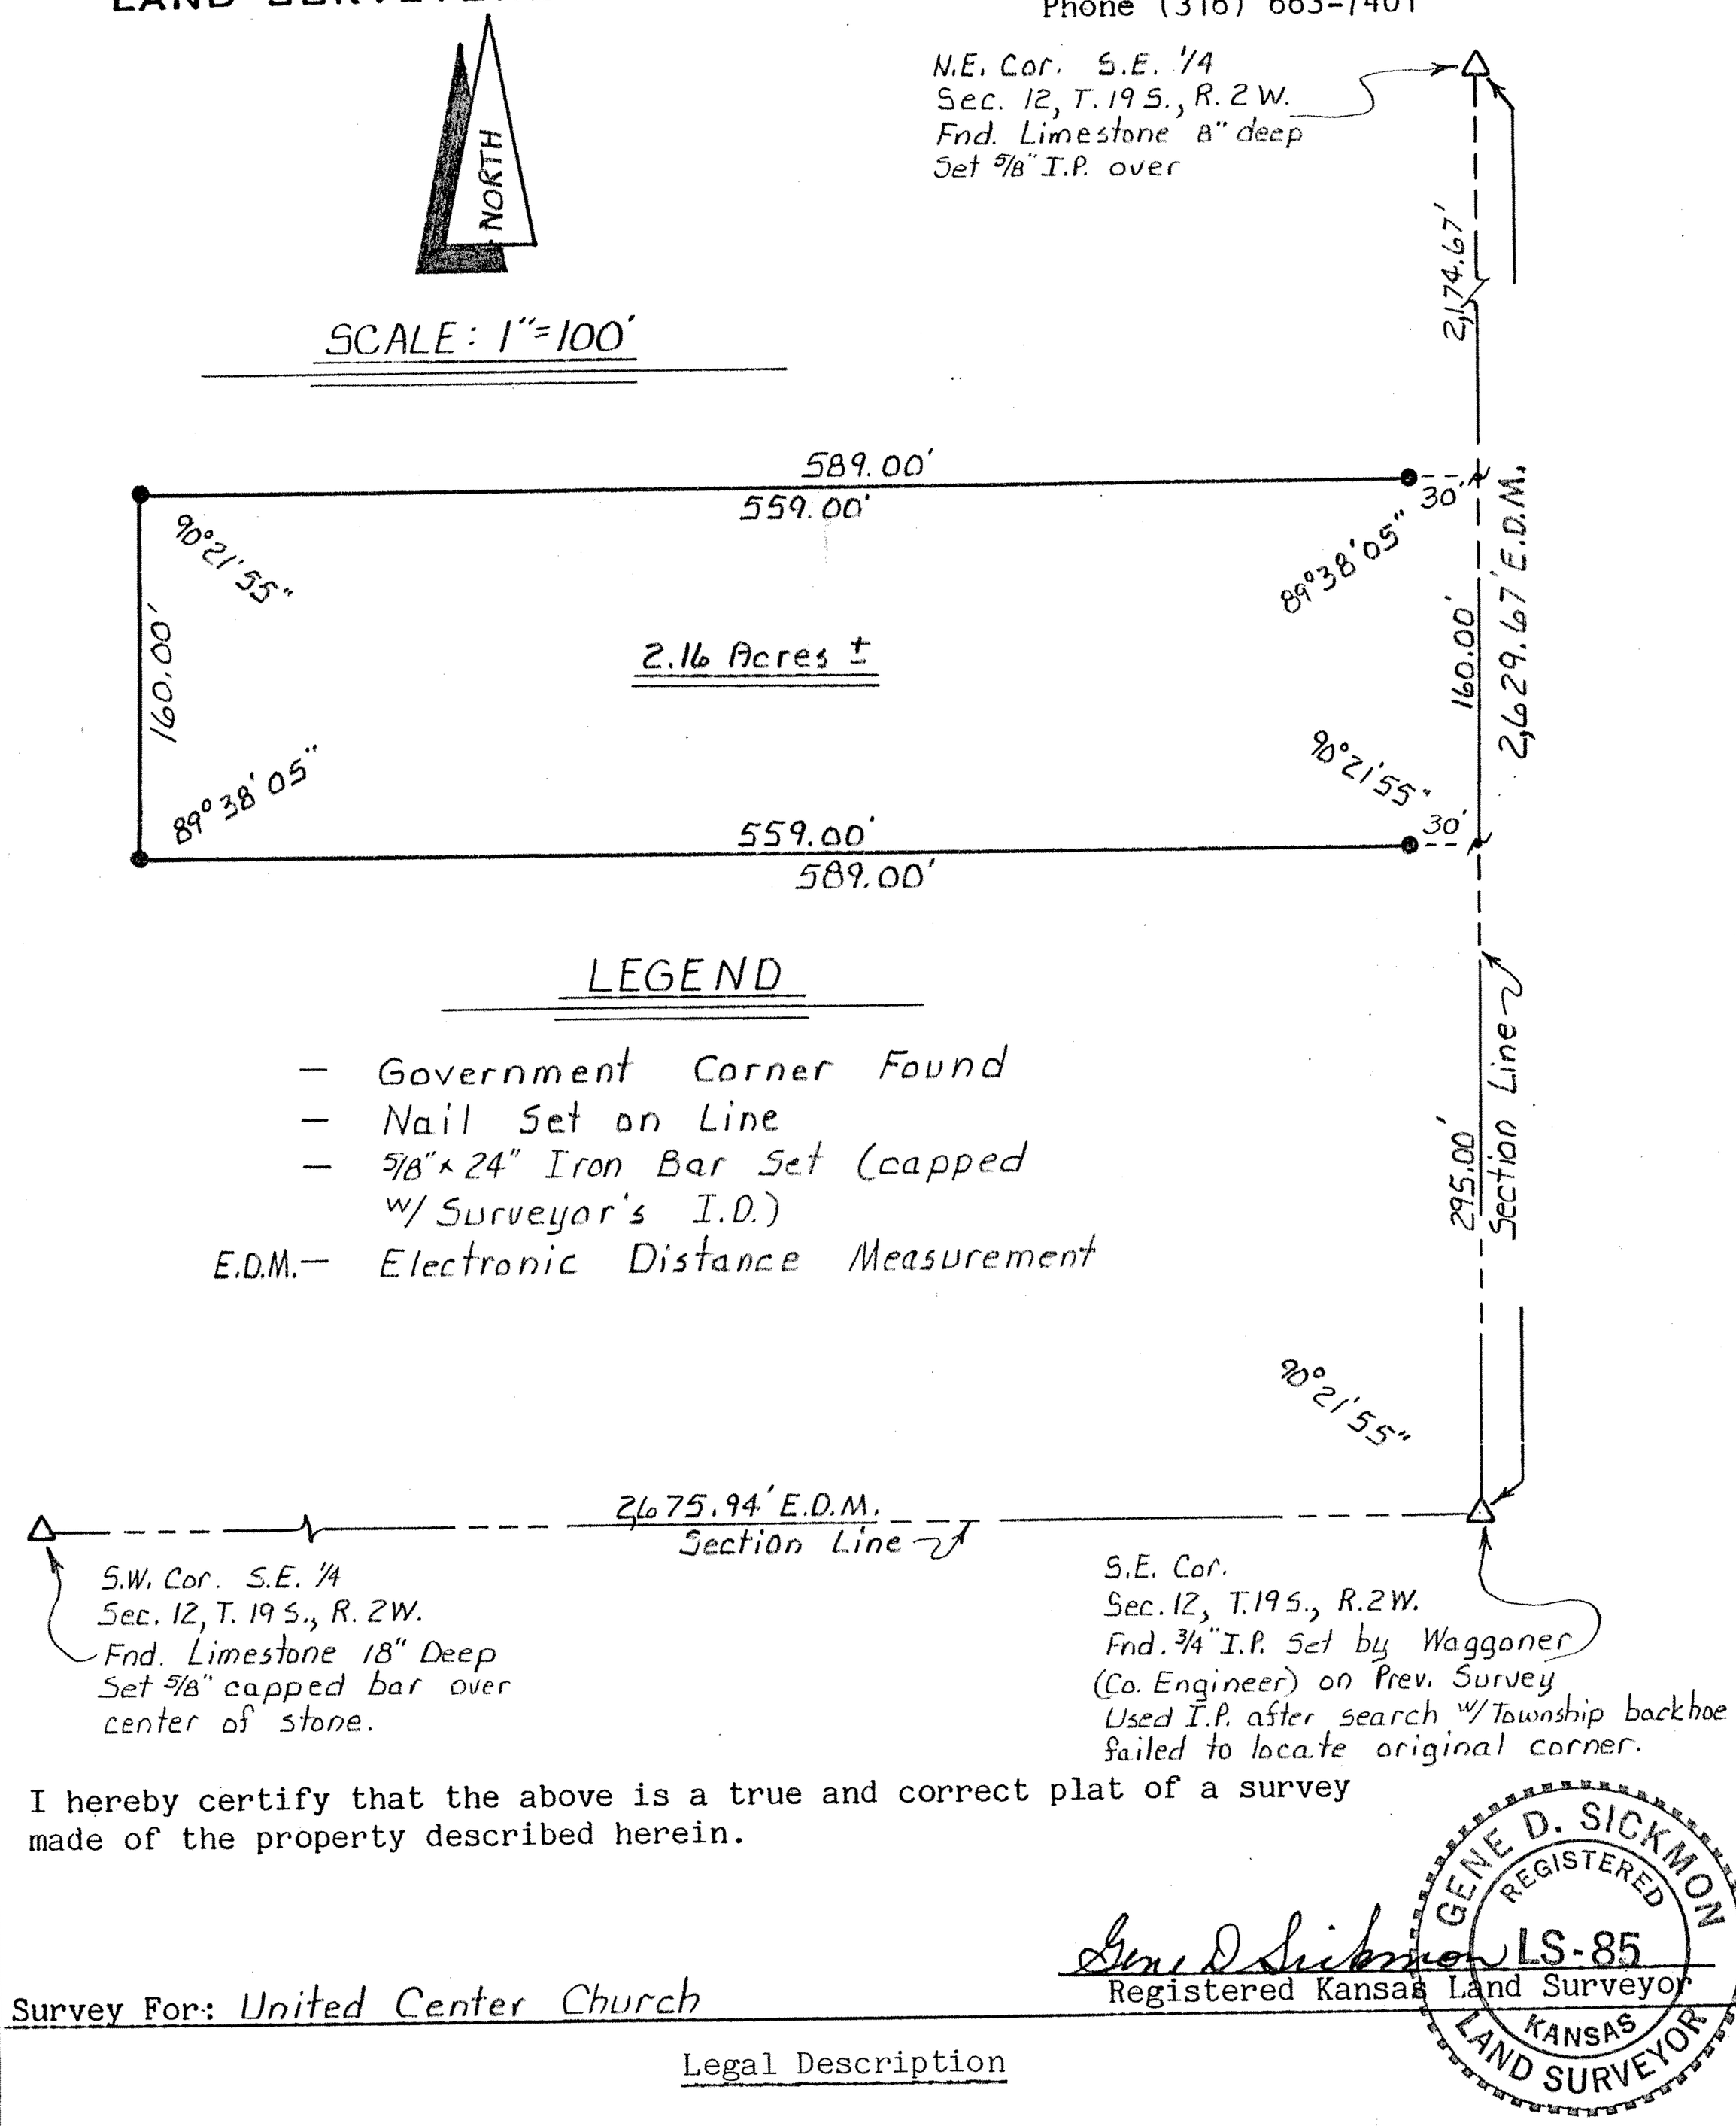


LEGEND

- Government Corner Found
- Nail Set on Line
- 5/8" x 24" Iron Bar Set (capped w/ Surveyor's I.D.)

E.D.M. — Electronic Distance Measurement

I hereby certify that the above is a true and correct plat of a survey made of the property described herein.

Gene D Sickmon LS-85
Registered Kansas Land Surveyor

GENE D. SICKMON REGISTERED LS-85 KANSAS LAND SURVEYOR

Survey For: United Center Church

Legal Description

A tract of land in the Southeast Quarter (S.E.$\frac{1}{4}$) of Section 12, Township 19 South, Range 2 West of the 6th P.M., McPherson County, Kansas;

Commencing at the Southeast corner of said S.E.$\frac{1}{4}$; thence North along the East line of said S.E.$\frac{1}{4}$ a distance of 295.00 feet for the Place of Beginning; thence West, parallel with the South line of said S.E.$\frac{1}{4}$, a distance of 589.00 feet; thence North, parallel with the East line of said S.E.$\frac{1}{4}$, a distance of 160.00 feet; thence East, parallel with the South line of said S.E.$\frac{1}{4}$, a distance of 589.00 feet to a point on the East line of said S.E.$\frac{1}{4}$; thence South along the east line of said S.E.$\frac{1}{4}$ a distance of 160.00 feet to the place of beginning. Said tract containing 2.16 acres more or less subject to road right-of-way across the East side thereof and subject to any easements of record.

| State: Kansas | County: McPherson | Proj. #85-~~56~~57 | Date: 29 August, 1985 |
|---|---|---|---|