http://www.adultpdf.com
Created by TIFF To PDF trial version, to remove this mark, please register this software.

DURR
Civil Engineering & Surveying

106 E. 15th
Hutchinson, Ks. 67501
Phone 316-663-9613

REPORT OF SURVEY
Section 16, 19, 2

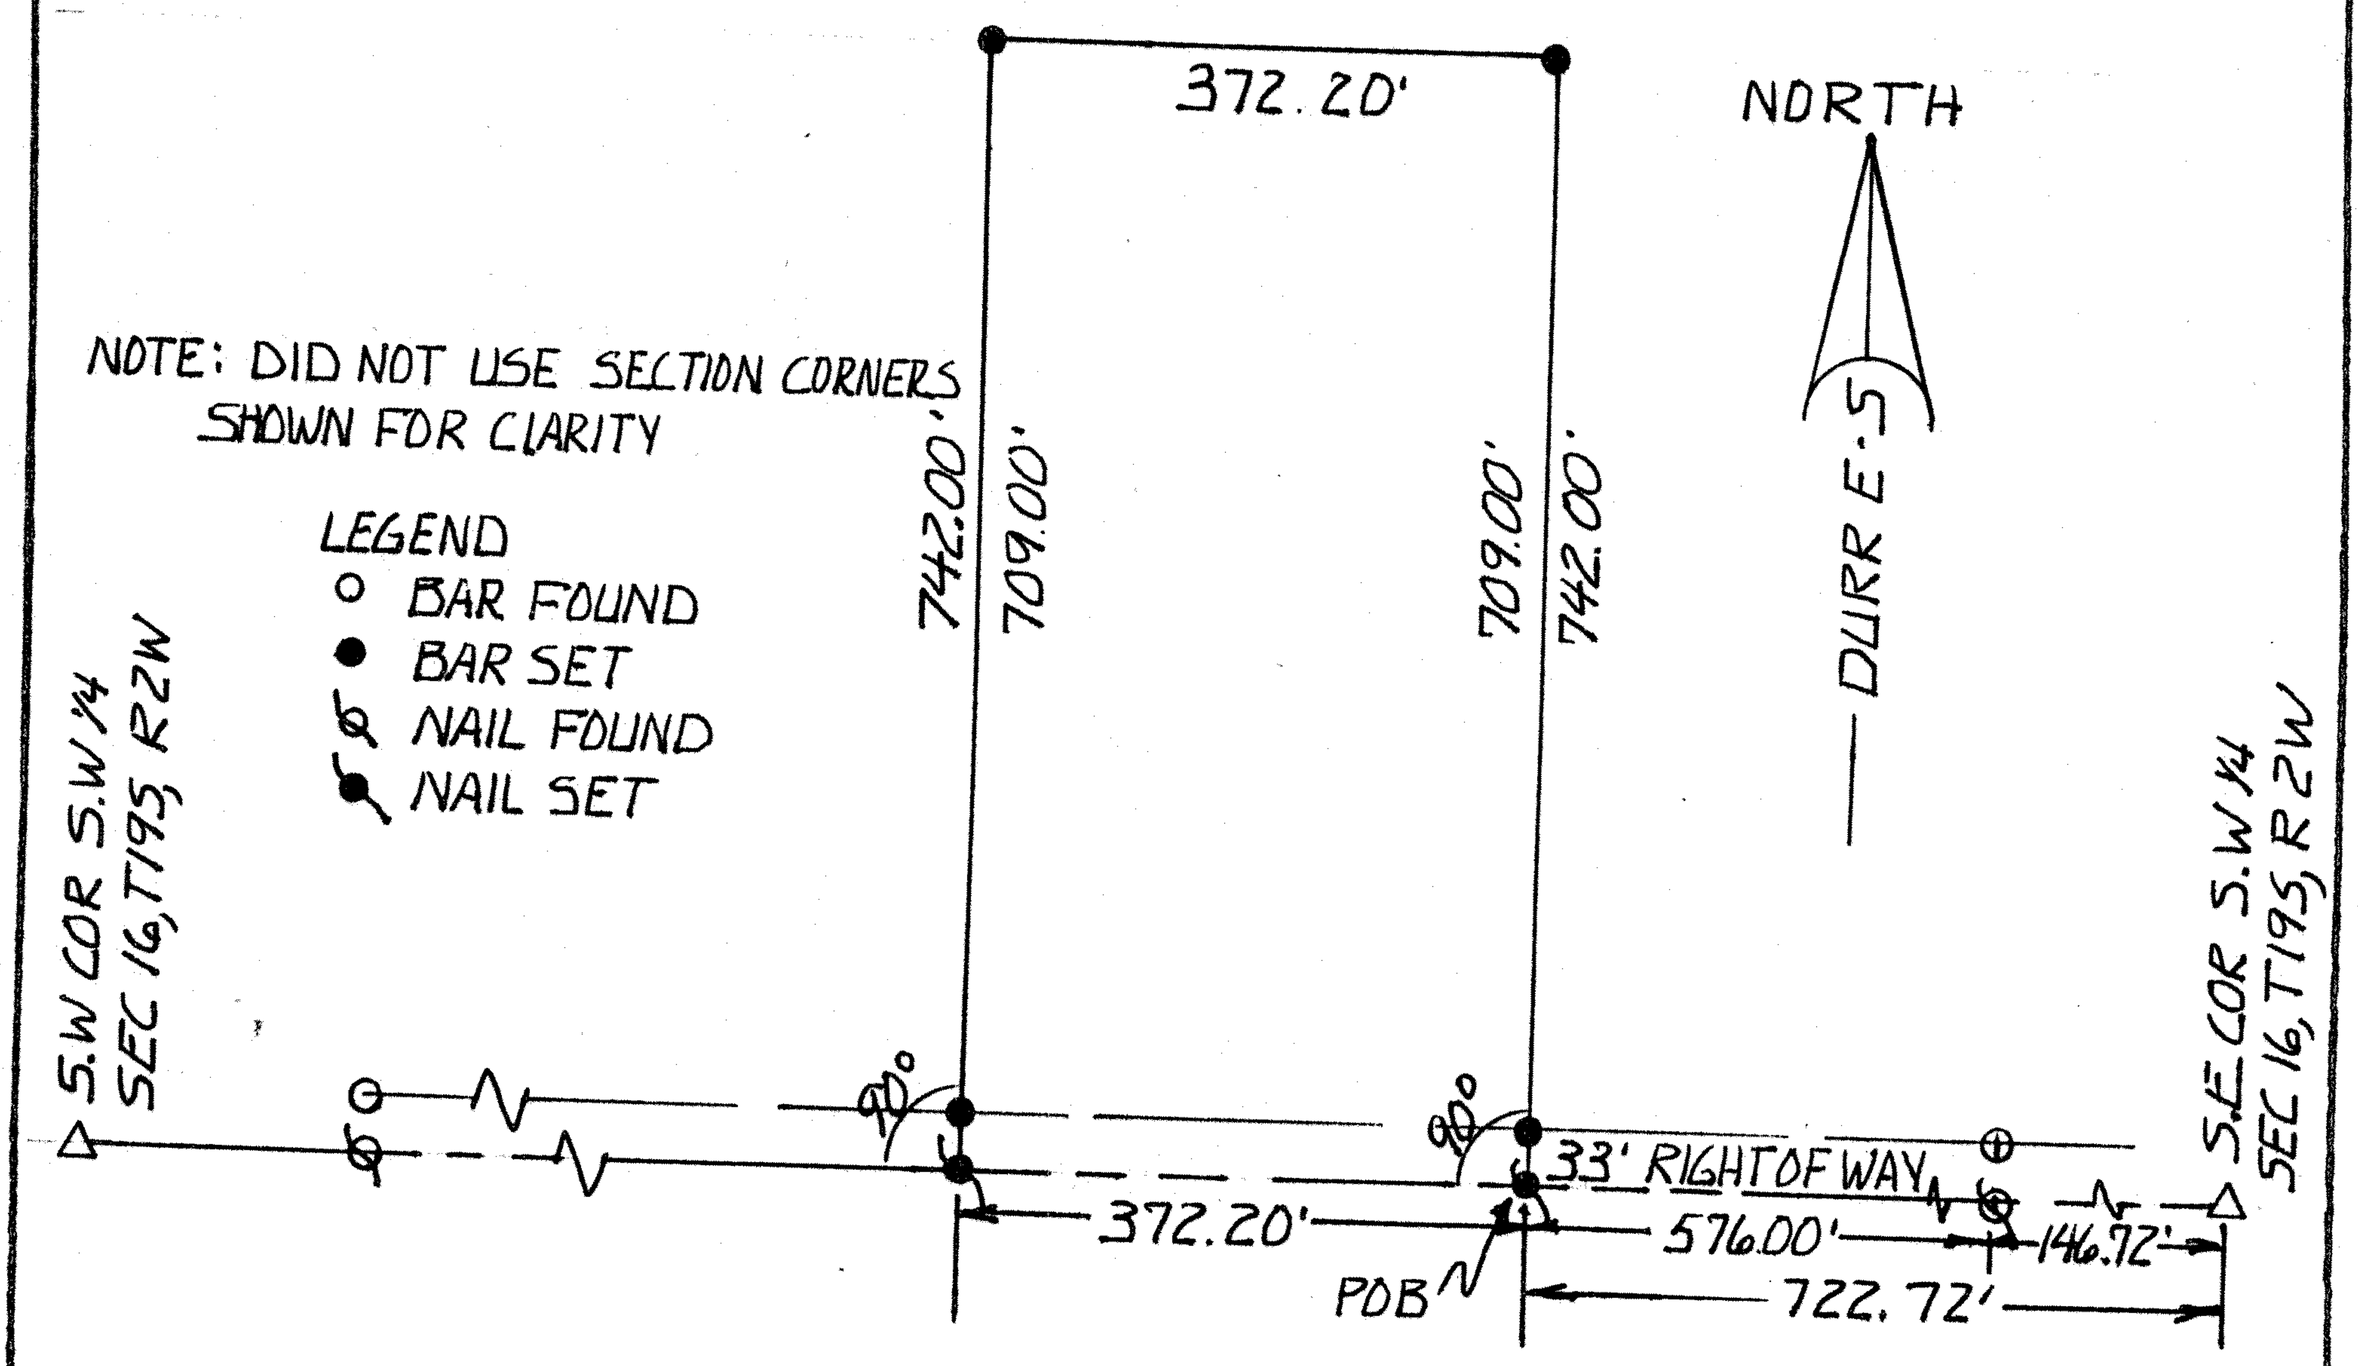

I, Duncan W. Durr, do hereby certify the above survey to be true and correct as surveyed by me this 11th of December, 1987.

DUNCAN W. DURR
REGISTERED
LS-697
KANSAS
LAND SURVEYOR

Duncan W Durr
REGISTERED KANSAS LAND SURVEYOR

CLIENT John Krause

DESCRIPTION: Beginning 722.72 feet West of the Southeast corner of the Southwest Quarter Section 16, Township 19 South, Range 2 West, McPherson County, Kansas; thence continuing West for 372.20 feet; thence an interior angle of 90° North for 742.00 feet; thence an interior angle of 90° East for 372.20 feet; thence an interior angle of 90° South for 742.00 feet to the Point of beginning. Containing 6.34 acres.

STATE: Ks. COUNTY: dMcPherson PROJ: 66-87 DATE: 12-14-87