http://www.adultpdf.com
Created by TIFF To PDF trial version, to remove this mark, please register this software.

A SURVEY IN THE SW1/4 OF
SECTION 17, T19S - R2W
McPHERSON CO., KANSAS

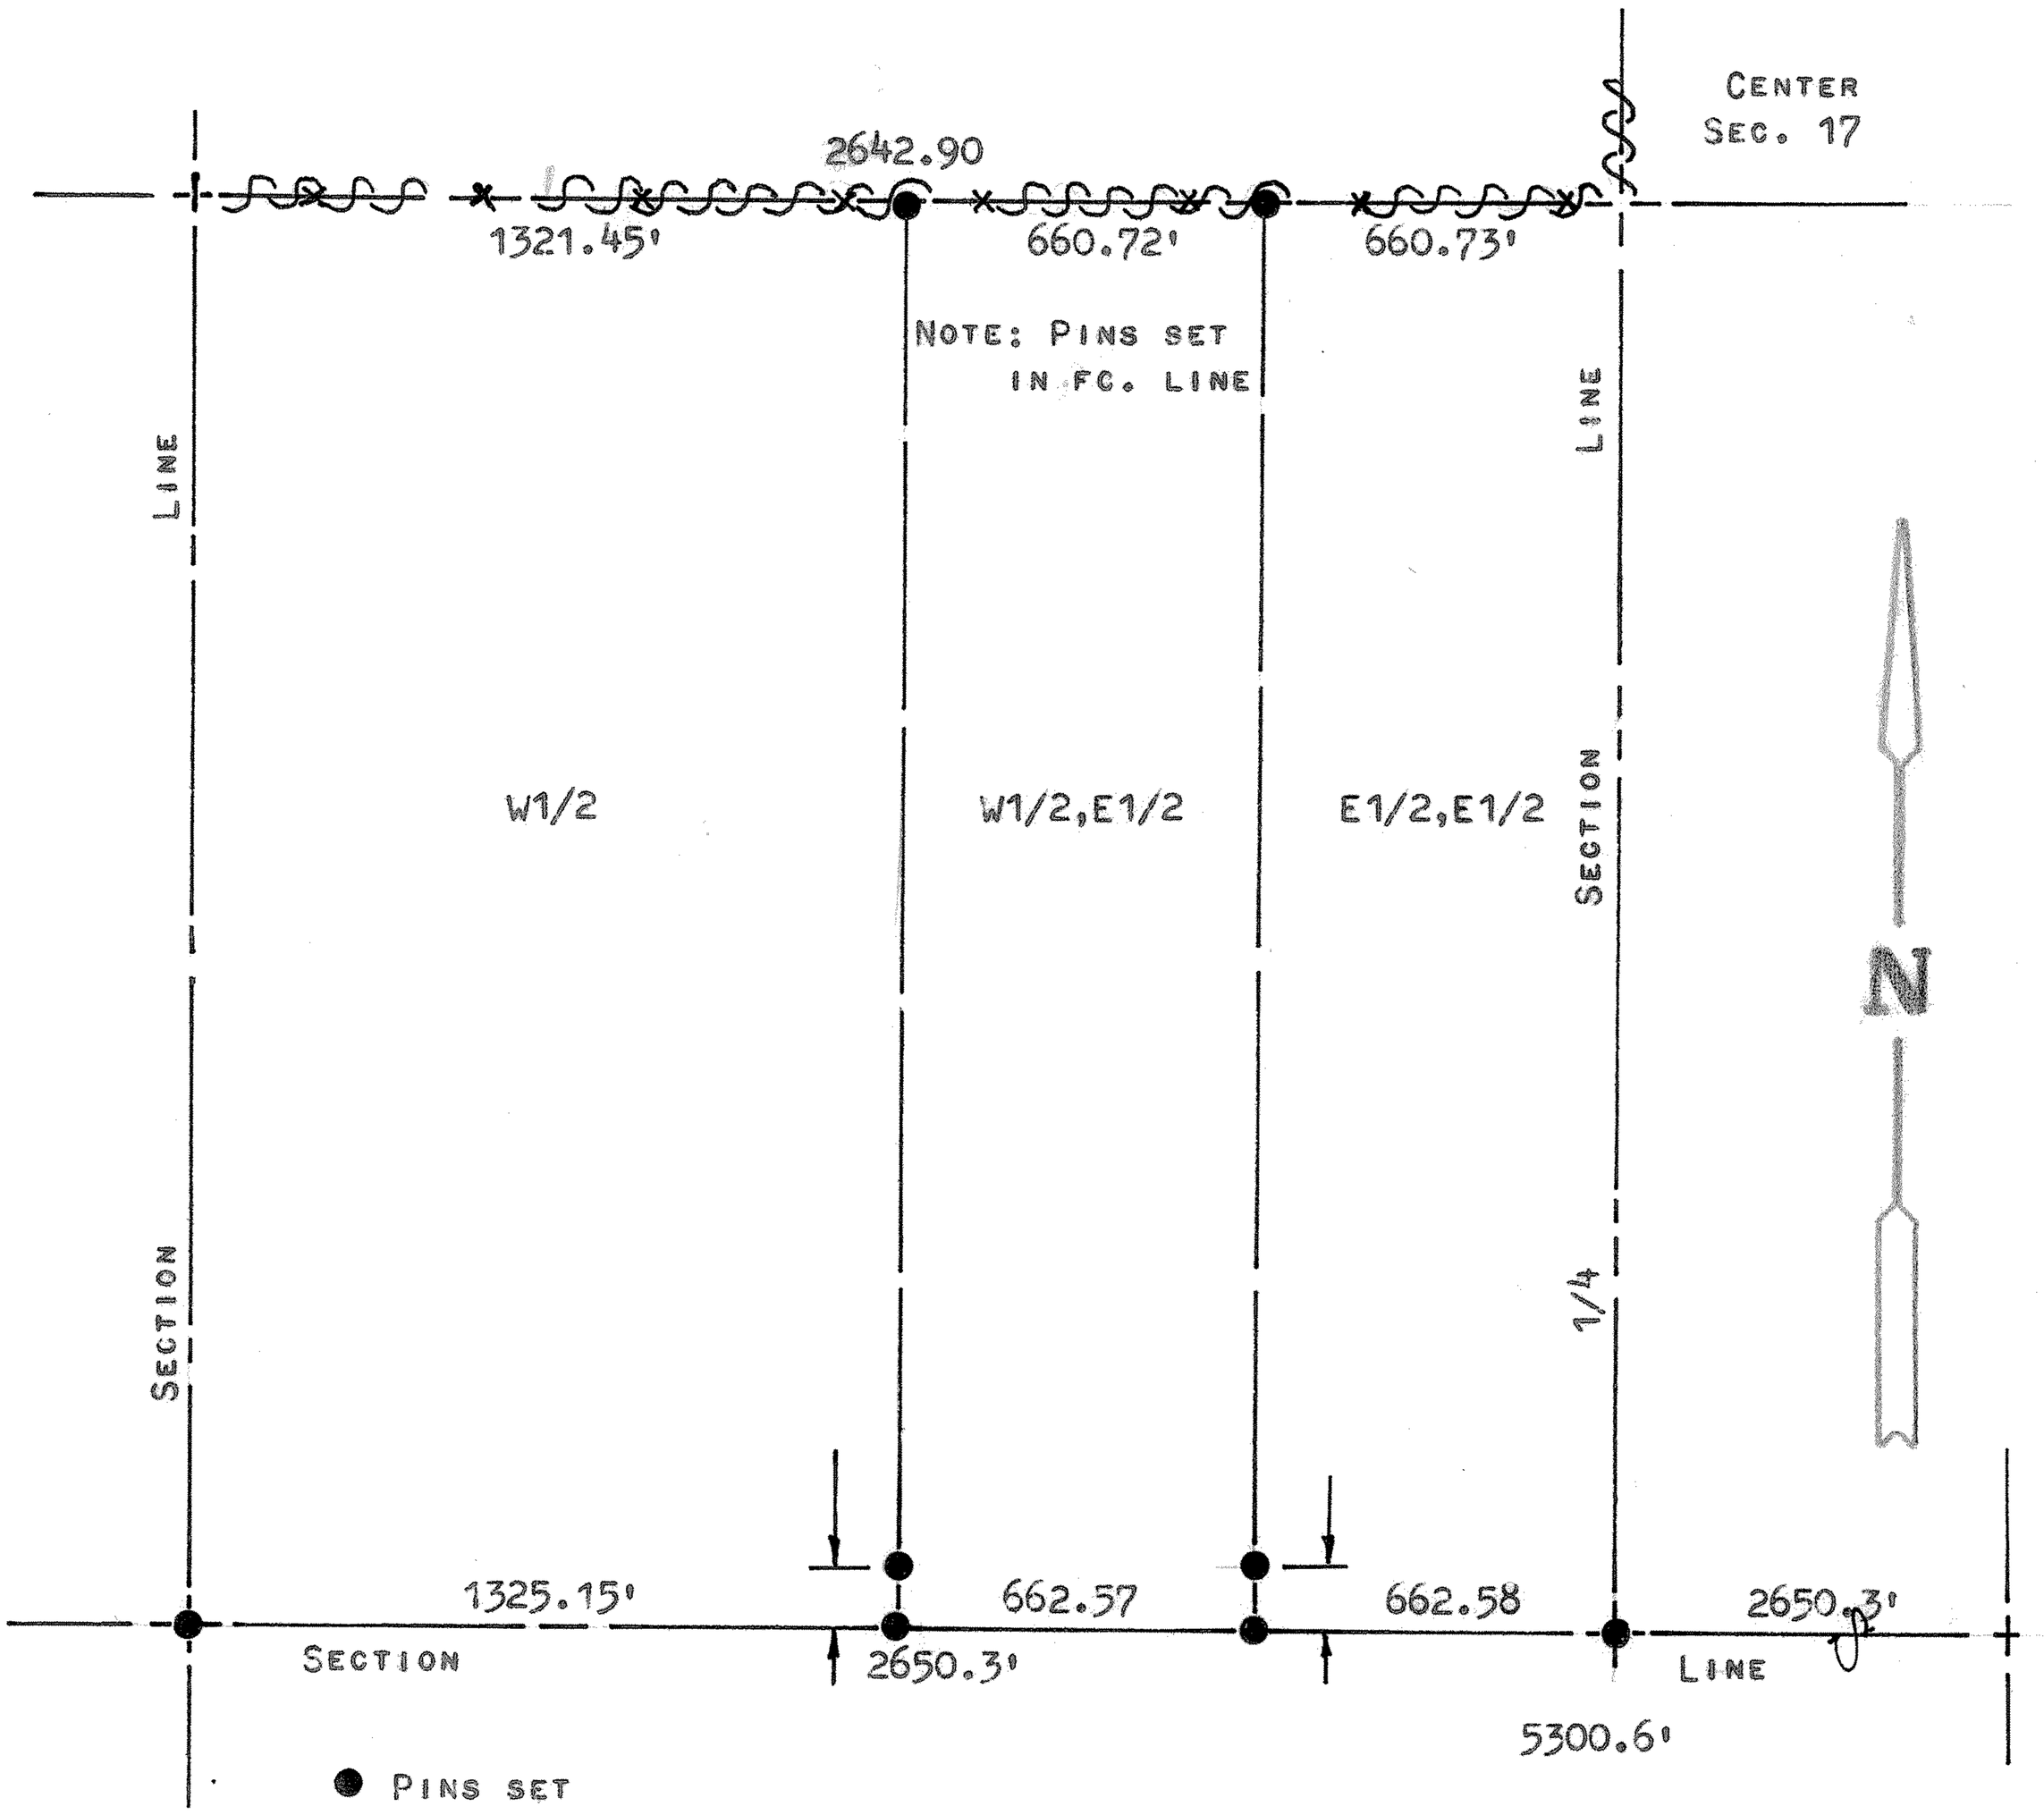

STATE OF KANSAS)
COUNTY OF McPHERSON) SS

I, MELVIN FERGUSON, COUNTY ENGINEER OF McPHERSON CO., KANSAS, DO HEREBY CERTIFY THAT UNDER MY SUPERVISION A SURVEY WAS MADE TO ESTABLISH THE BOUNDARIES BETWEEN THE W1/2 & E1/2 OF THE SW1/4 AND THE W1/2,E1/2 & E1/2,E1/2 OF THE SW1/4 OF SECTION 17, T19S - R2W OF THE 6TH P.M. AND THE ABOVE PLAT IS A TRUE EXHIBIT OF SAID SURVEY AS FAR AS IT IS KNOWN TO ME.

SURVEY CALLED FOR BY ALFRED & WANDA NIGHTINGALE

SIGNED ON THE 20th DAY OF SEPTEMBER, 1974.

Melvin Ferguson
MELVIN FERGUSON
COUNTY ENGINEER
McPHERSON CO., KANSAS

MELVIN V. FERGUSON
LICENSED
6772
KANSAS
PROFESSIONAL ENGINEER