http://www.adultpdf.com
Created by TIFF To PDF trial version, to remove this mark, please register this software.

Plat of Survey

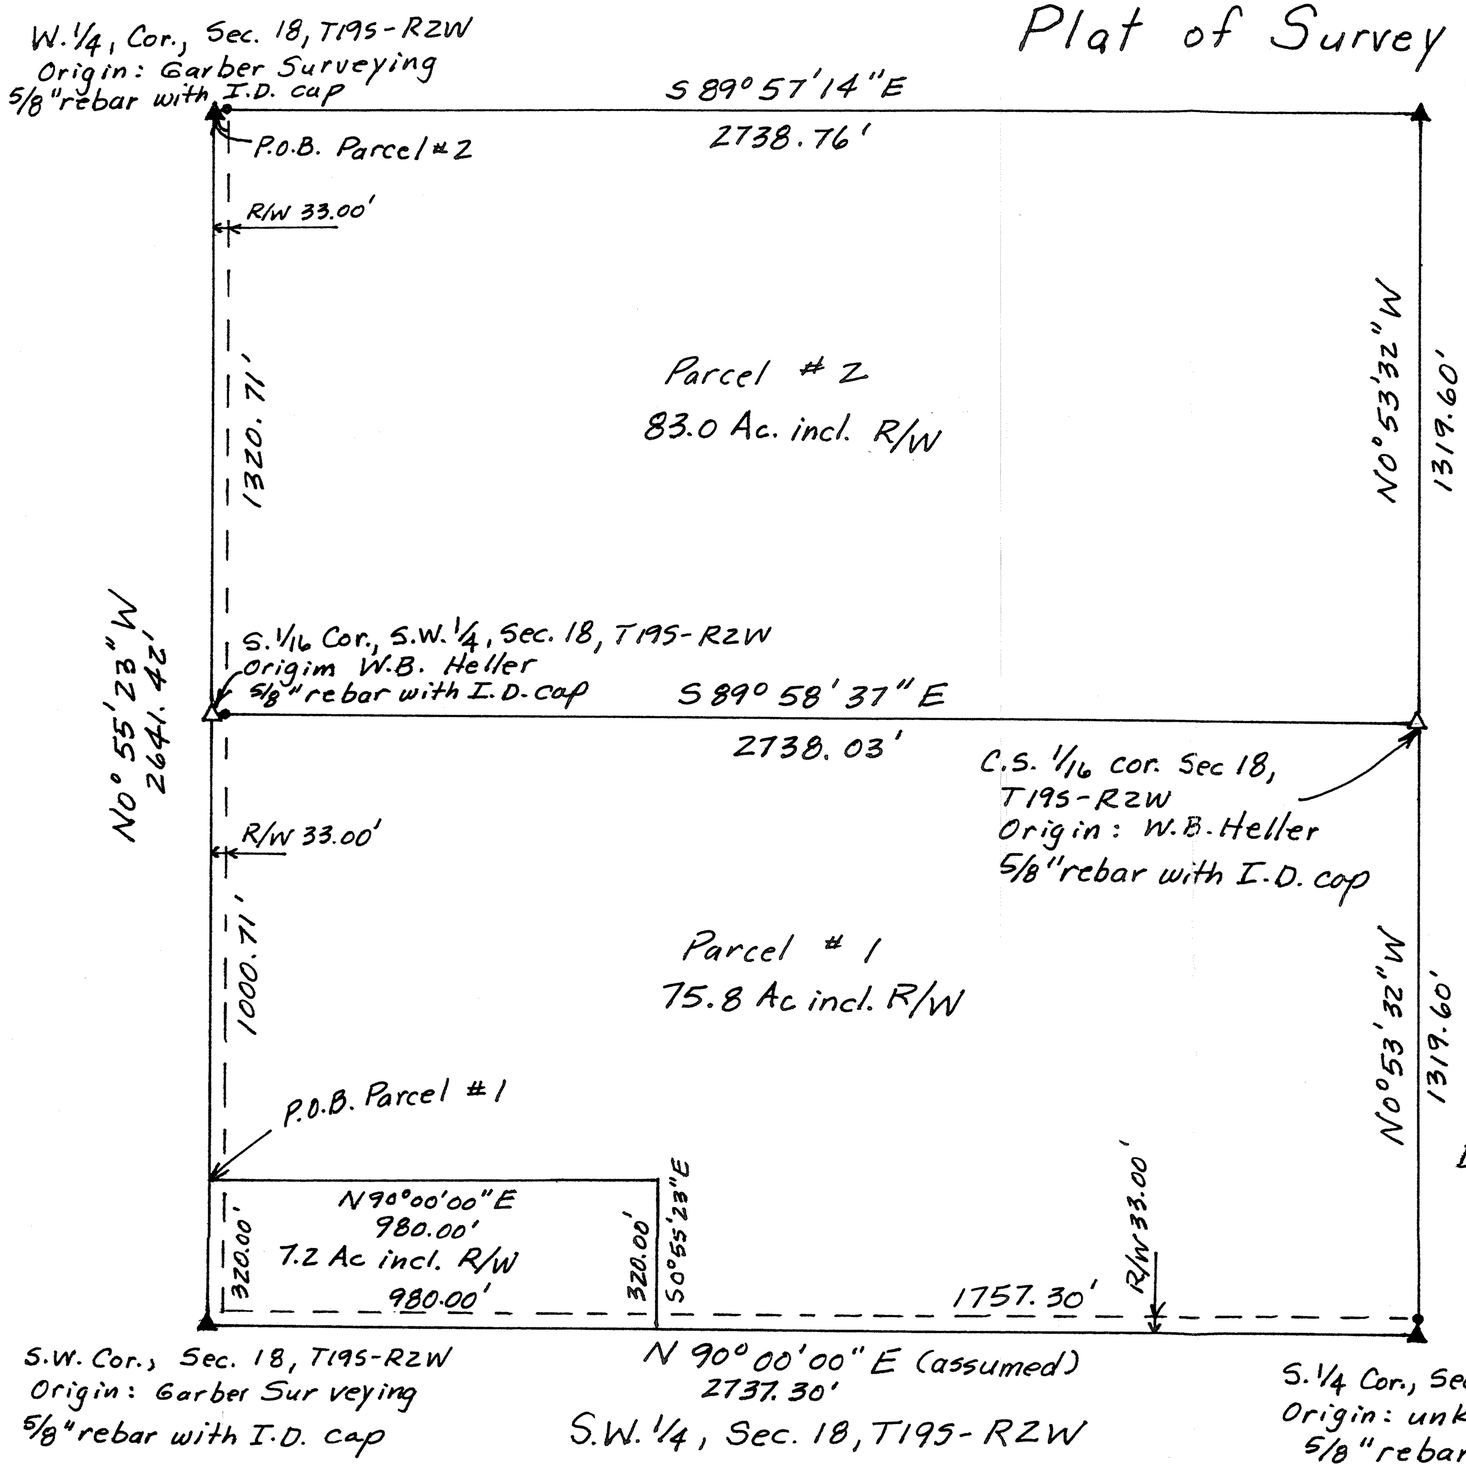

Heller
Boundary Surveys
William B. Heller, L.S. 1202
734 N.1st, Lindsborg KS 67456
Ph: 1-785-227-2759
Cell: 1-785-227-5279
E-mail: wheller@ks-usa.net

Survey performed for split of the S.W. 1/4, Section 18, T19S-R2W along the E.-W. 1/16 line. Date: 1-15-2003
Survey requested by: Frank W. Anderson
Address: 2058 Navajo Road, McPherson, KS 67460

Scale: 1" = 330'
Bearings Assumed

Legend

▲ = Section Corner Found
△ = Section Corner Set
P.O.B. = Point of Beginning
R/W = Right of Way
• = 1/2" x 24" rebar with I.D. cap