http://www.adultpdf.com
Created by TIFF To PDF trial version, to remove this mark, please register this software.

SURVEY TO ESTABISH PROPERTY LINE OF THE N 1/2 AND THE S 1/2 SE 1/4 SECTION 19, T19S-R2W

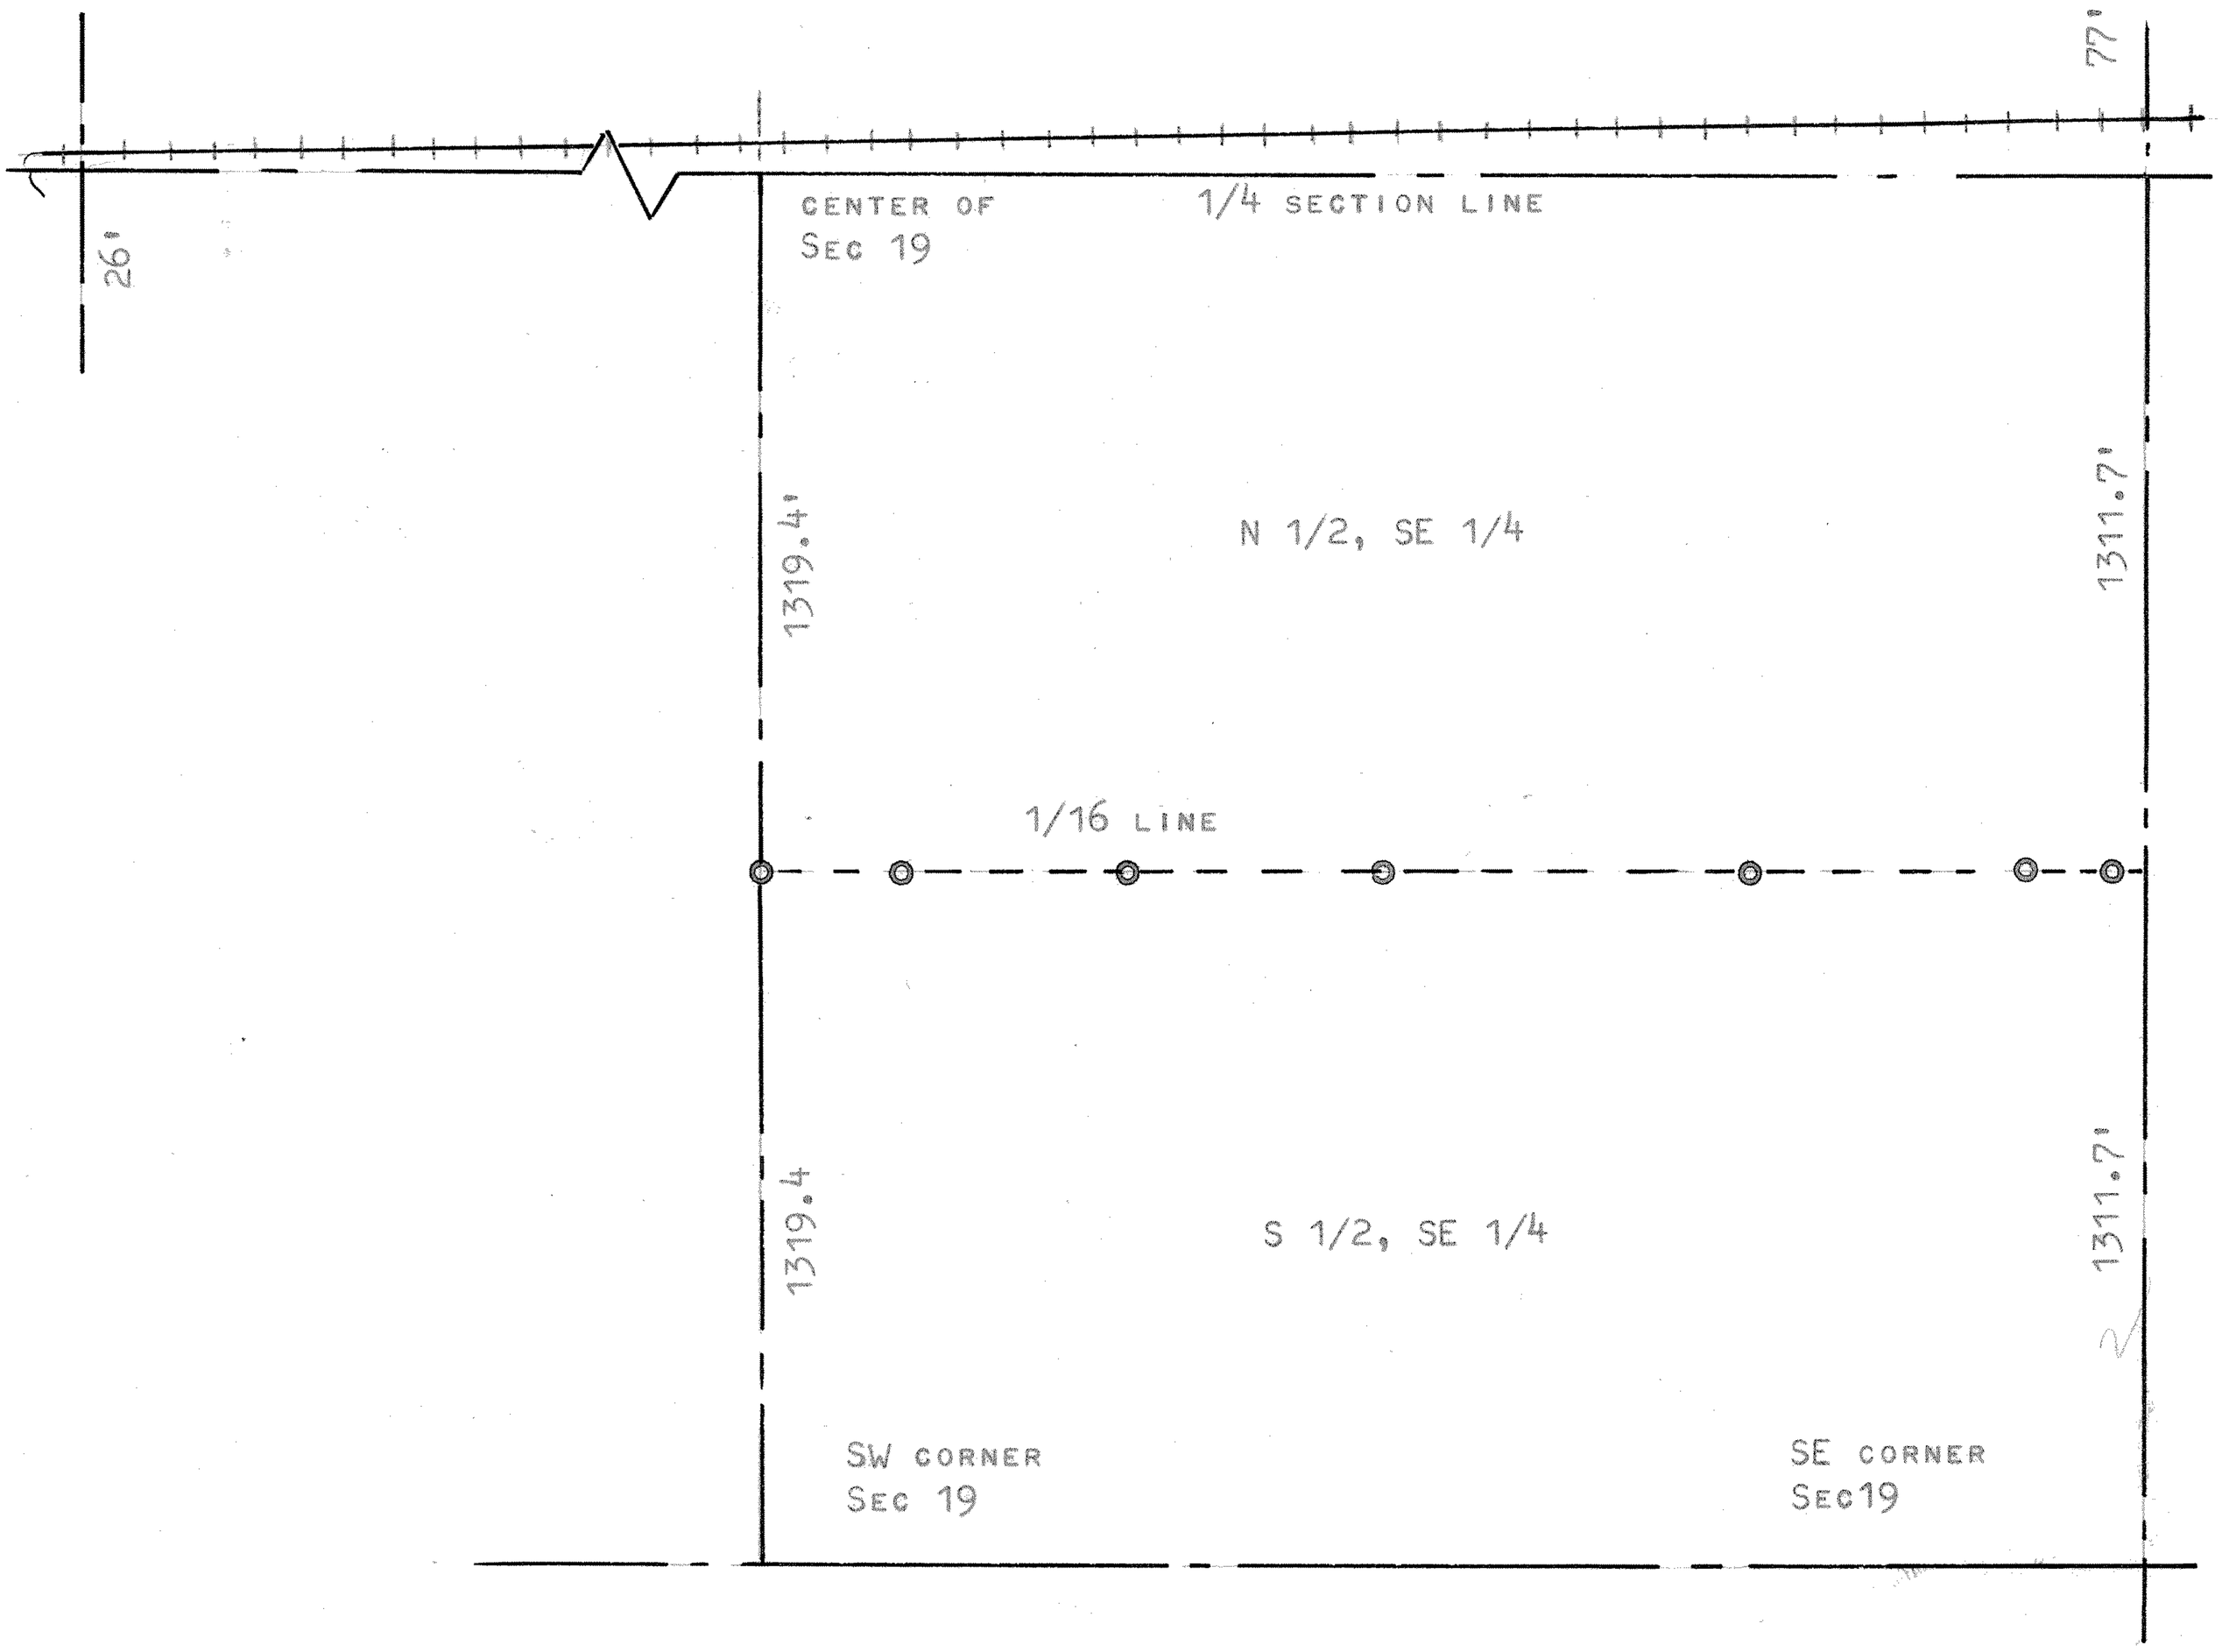

SET LINE OF STAKES

STATE OF KANSAS)
COUNTY OF MCPHERSON) SS

I, FRANCIS RANKIN, PROFESSIONAL ENGINEER OF THE STATE OF KANSAS DO HEREBY CERTIFY THAT UNDER MY SUPERVISION A SURVEY WAS MADE TO ESTABLISH THE BOUNDERY LINE BETWEEN THE NORTH HALF AND THE SOUTH HALF OF THE SE 1/4 SECTION 19, T19S-R2W OF THE 6TH P.M., AND THAT THE ACCOMPANYING PLAT IS A TRUE EXHIBIT OF SAID SURVEY AS FAR AS IT IS KNOWN TO ME.

SURVEY CALLED FOR BY MRS. MOWBRAY & PANCOST

FIELD NOTES IN BOOK 1 RANGE 2

SIGNED THIS 1st DAY OF APRIL, 1966

F. R. Rankin

FRANCIS RANKIN
PROFESSIONAL ENGINEER
MCPHERSON, KANSAS

F. R. RANKIN
LICENSED
799
KANSAS
PROFESSIONAL ENGINEER

MICROFILM