http://www.adultpdf.com
Created by TIFF To PDF trial version, to remove this mark, please register this software.

PART OF THE SOUTHEAST QUARTER SECTION 21, T19S, R2W SCHOOL DISTRICT #70

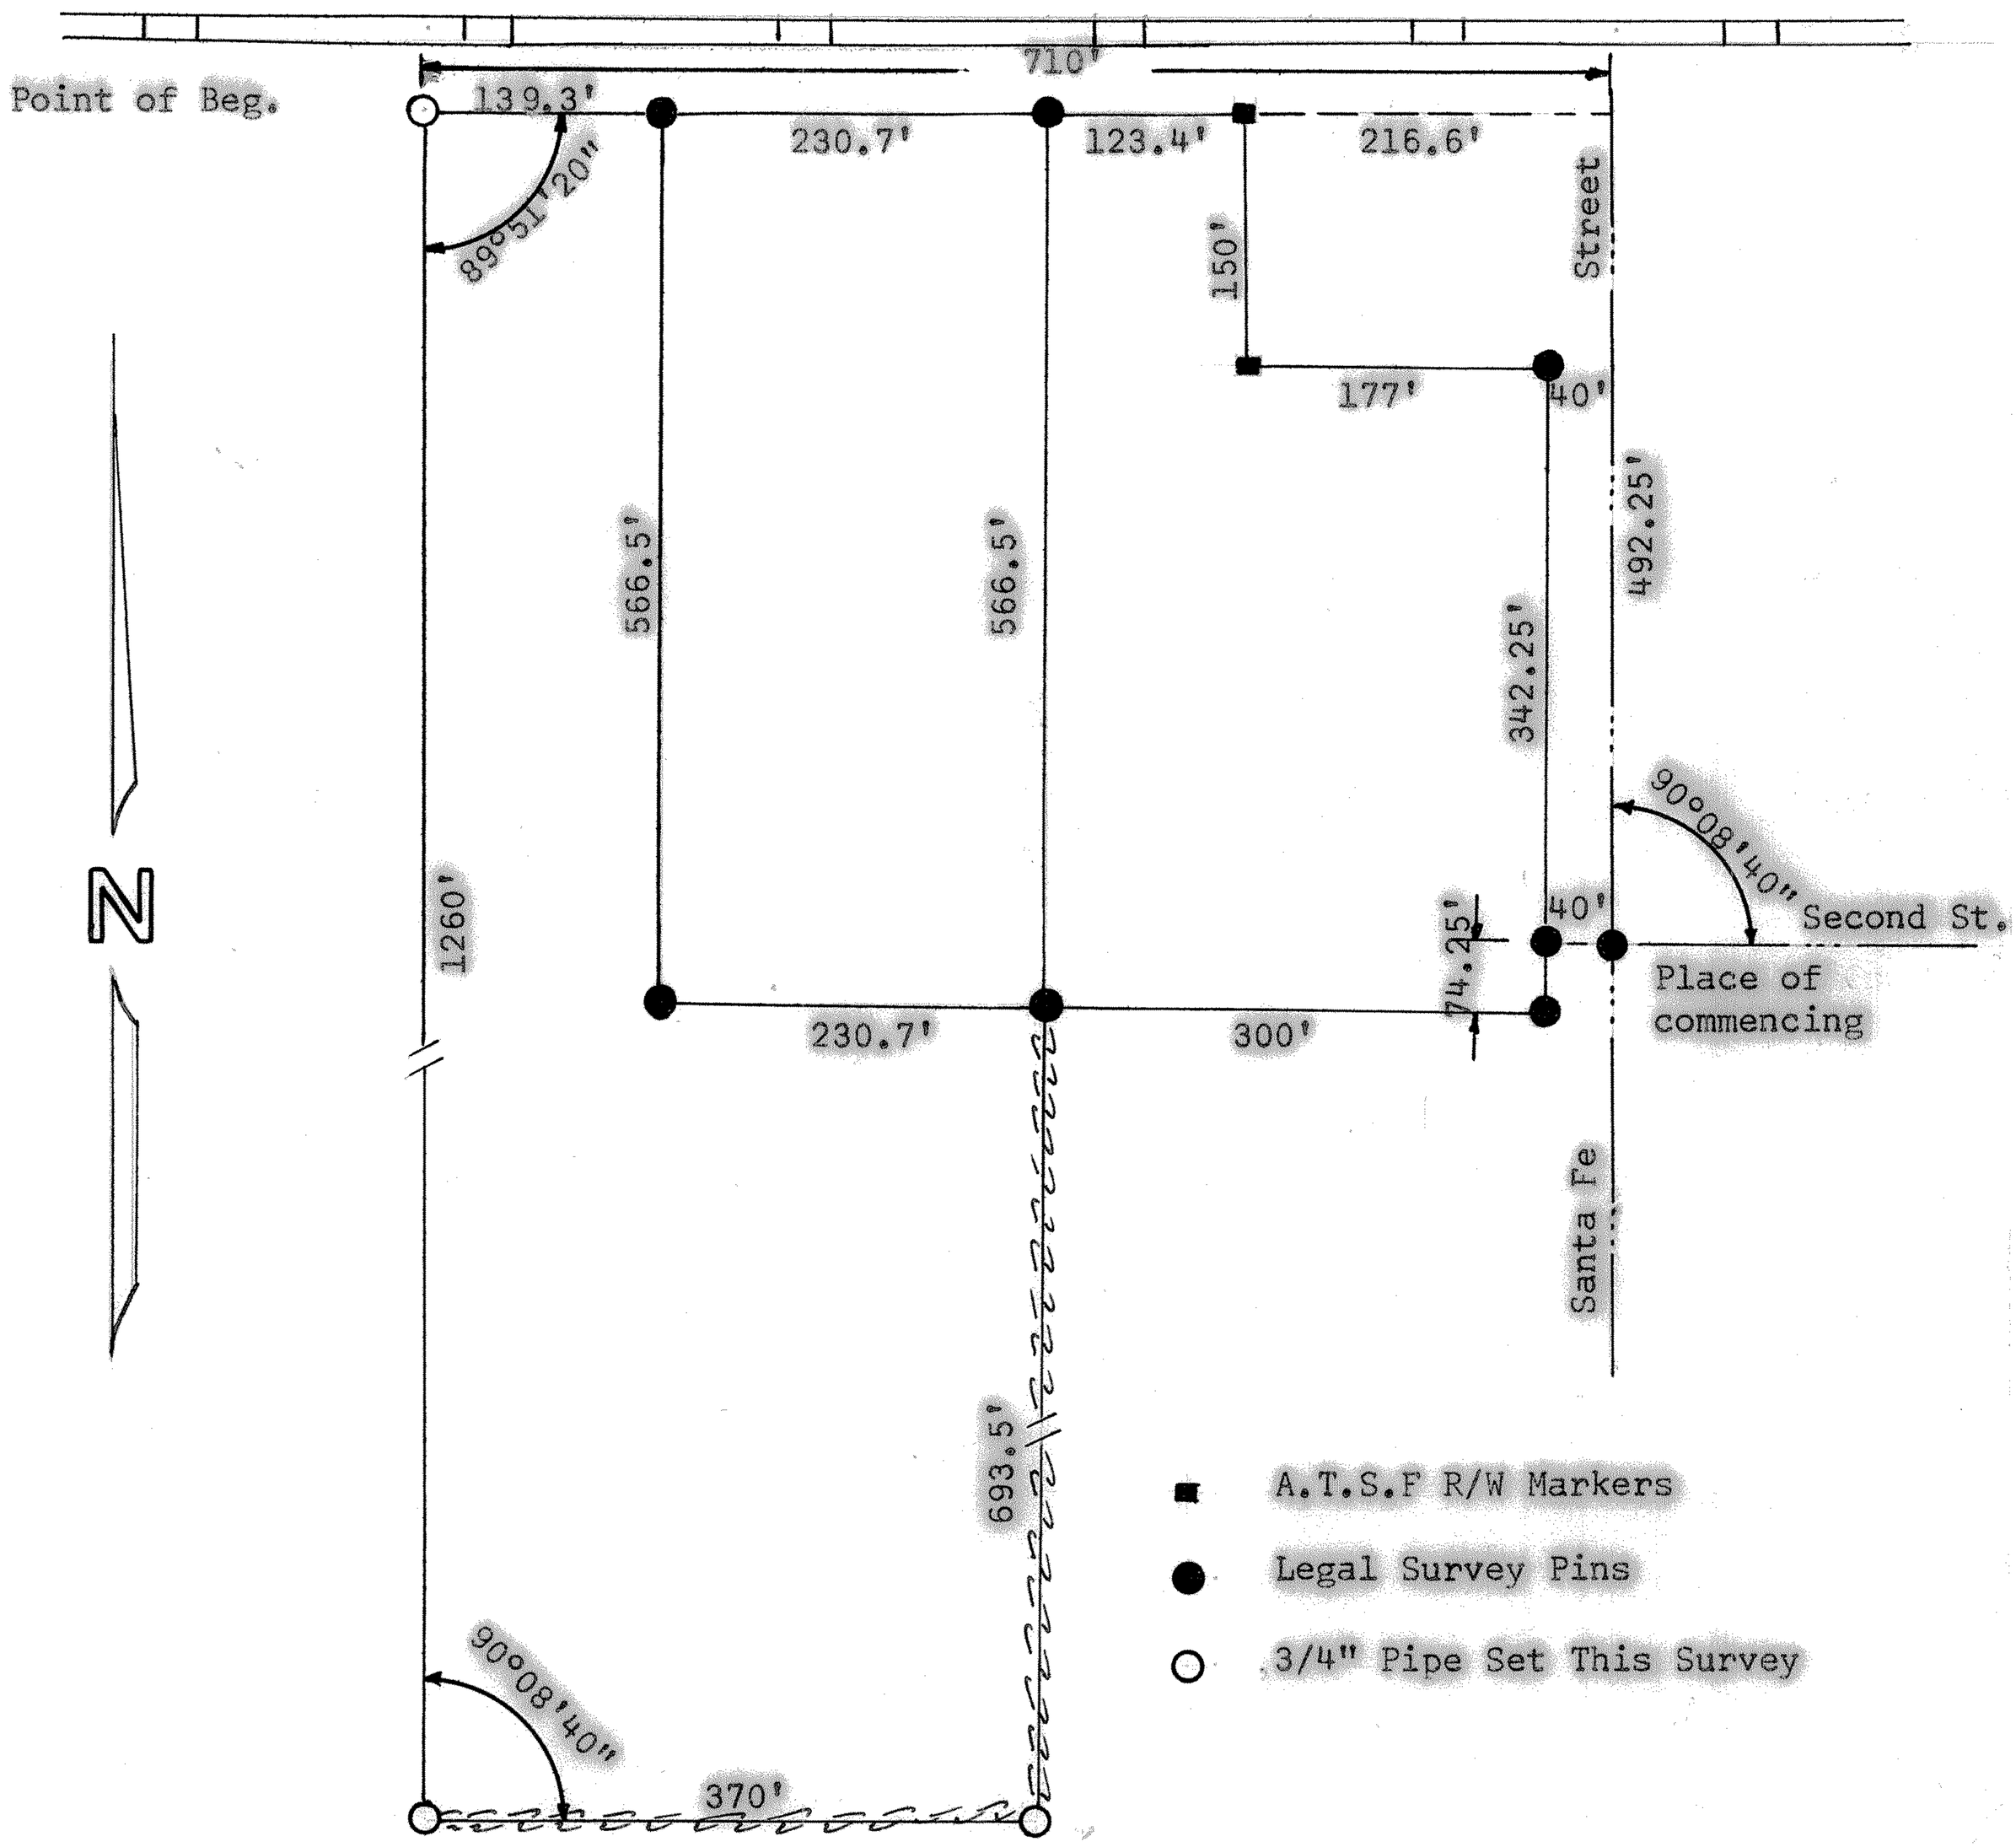

State of Kansas)
County of McPherson) SS

I, Francis Rankin, licensed Professional Engineer, do hereby certify that I did cause to be done on the 9th day of August, 1962 a survey in the Southeast Quarter of Section 21, T19S, R2W of the 6th P.M. and that said tract described as follows:

Commencing at the intersection of Second Street and Santa Fe Street; thence north 492.25 feet to a point 50 feet south of center of main line A.T.S.F. R.R.; thence west parallel with said tracks 710 feet to a place of beginning; thence south 1260 feet parallel with Santa Fe Street; thence east 370 feet parallel with said tracks, thence north 693.5 feet; thence west 230.7 feet; thence north 566.5 feet to the R/W of said railroad; thence west 139.3 feet to the place of beginning and that the accompanying plat is a true exhibit of said survey.

Signed this 23 day of August, 1962

Francis Rankin
Francis Rankin
County Engineer
McPherson County,
McPherson, Kansas

F. R. RANKIN
LICENSED
799
KANSAS
PROFESSIONAL ENGINEER

MICROFILM