http://www.adultpdf.com
Created by TIFF To PDF trial version, to remove this mark, please register this software.

A SURVEY OF A TRACT OF LAND IN THE
SE1/4, SECTION 21, T19S, R2W
MCPHERSON COUNTY, KANSAS
IN THE CITY OF GALVA

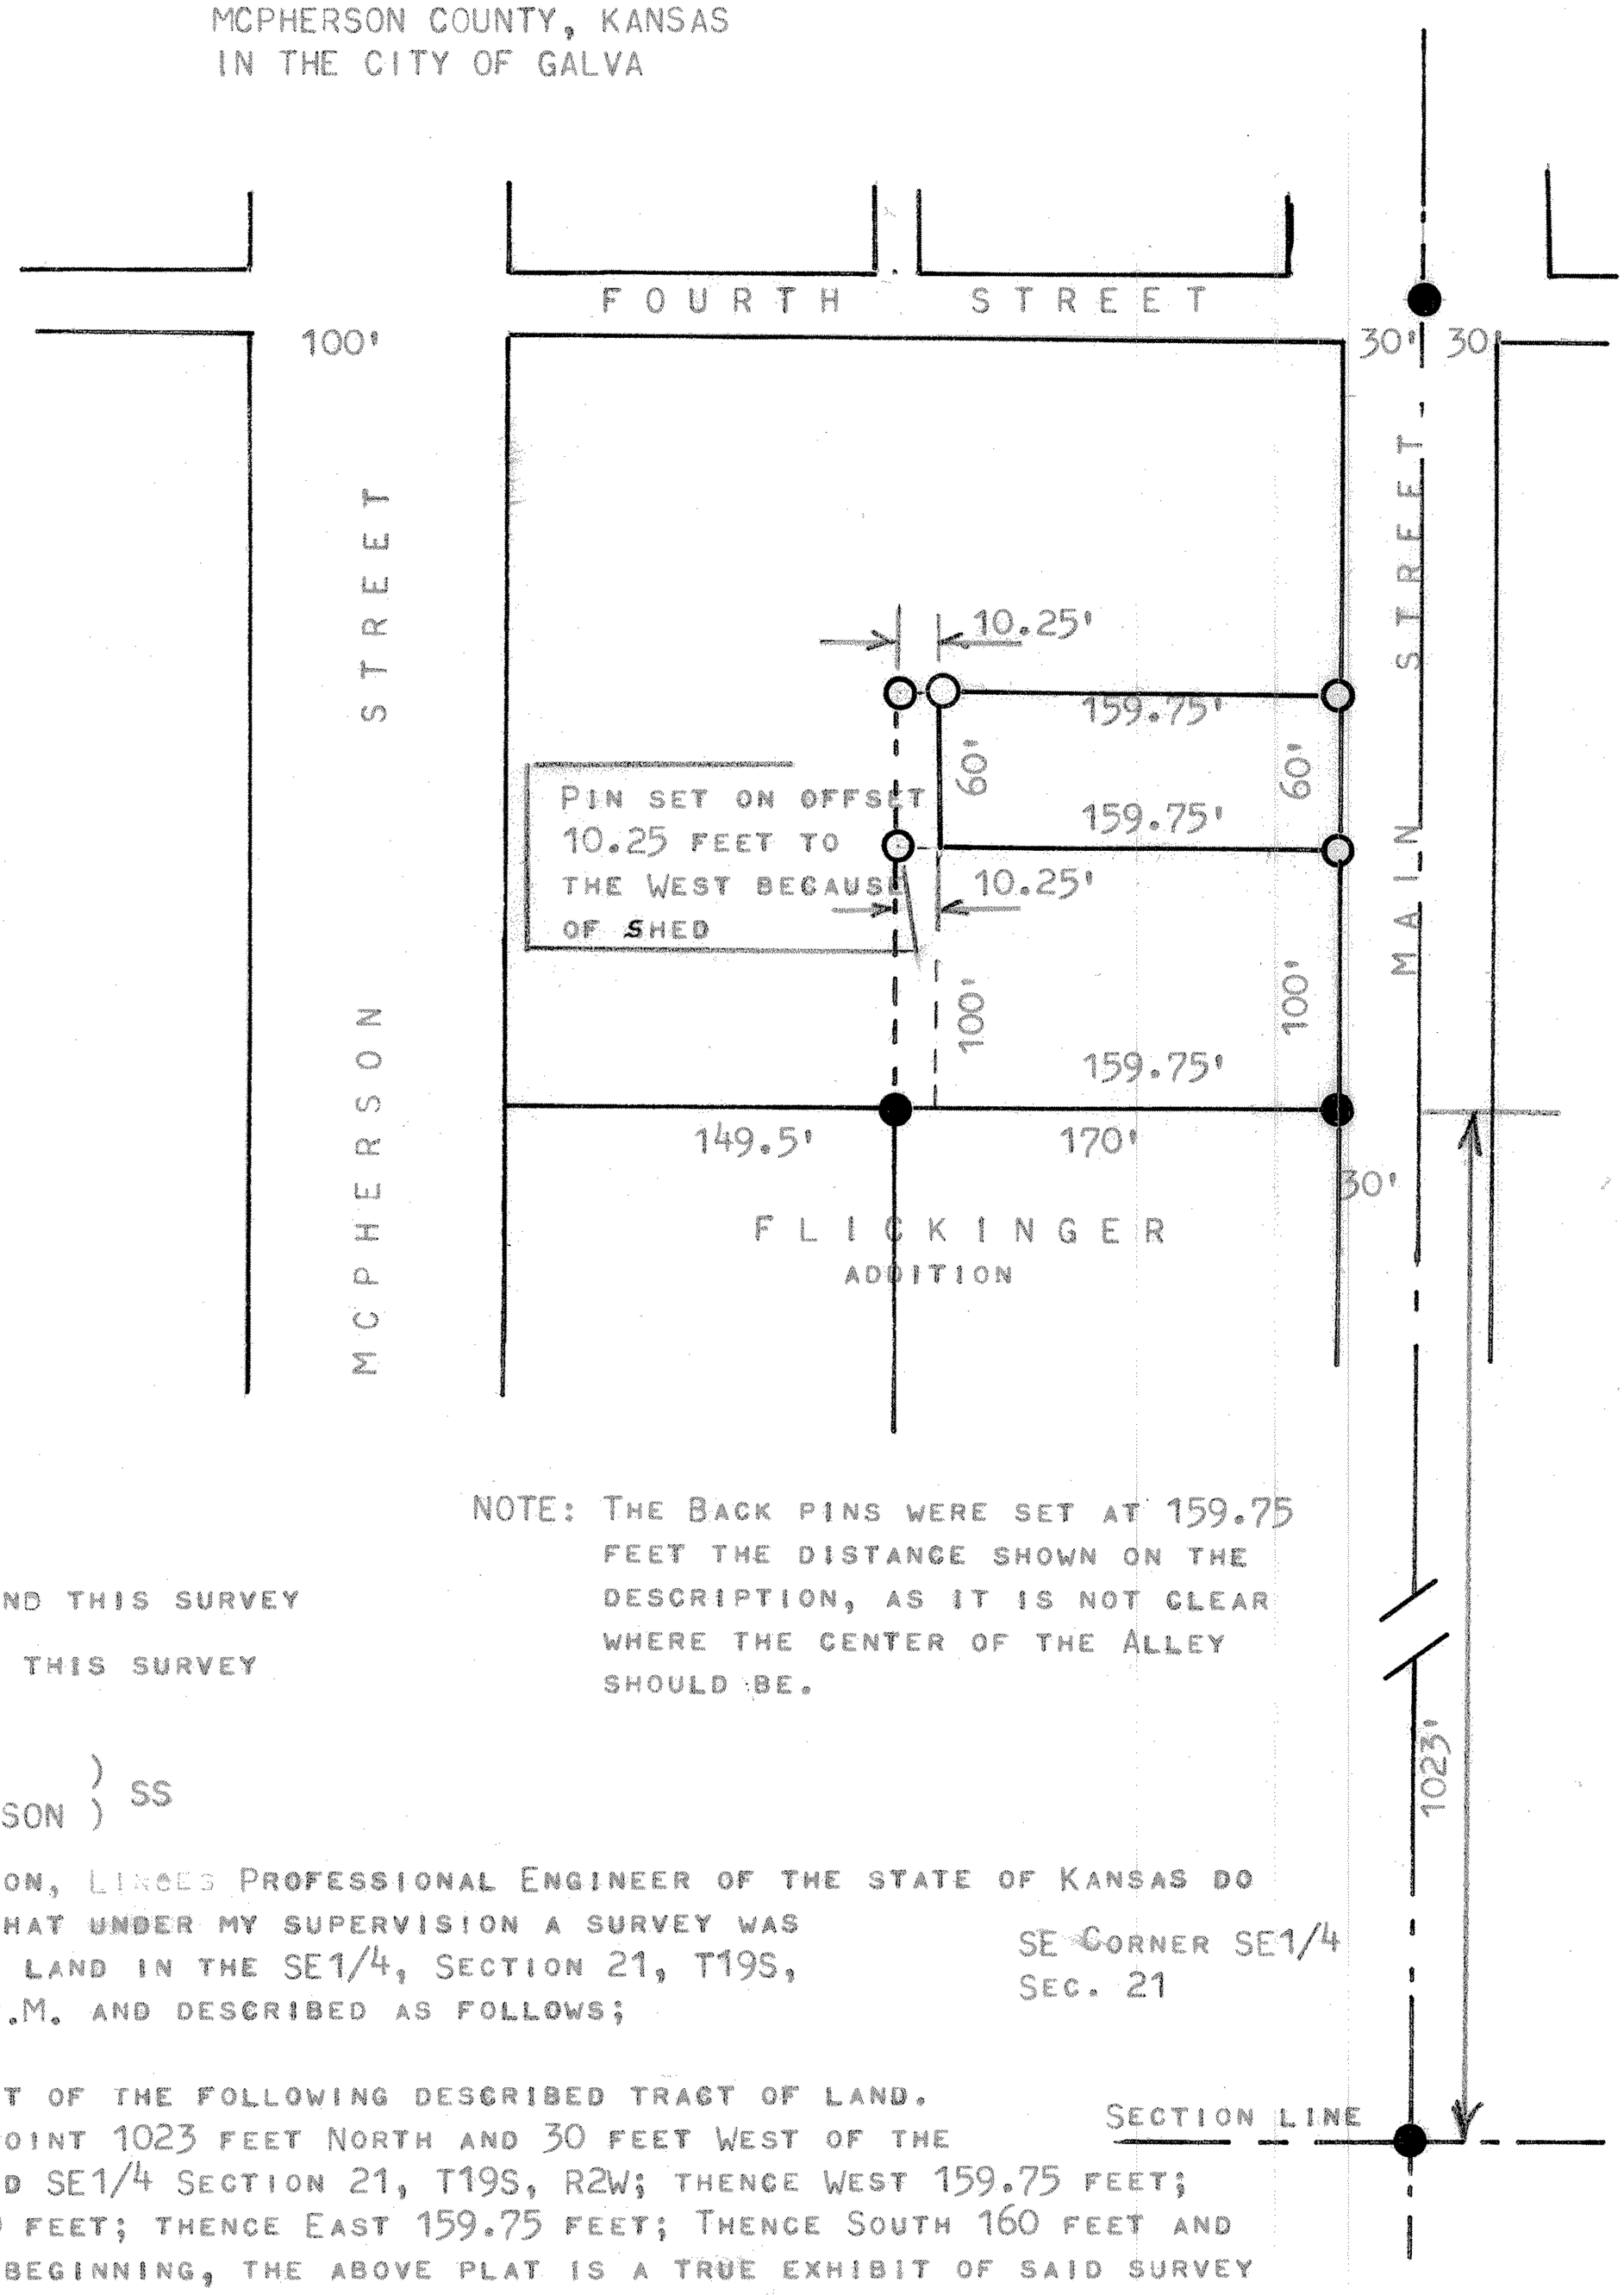

NOTE: THE BACK PINS WERE SET AT 159.75 FEET THE DISTANCE SHOWN ON THE DESCRIPTION, AS IT IS NOT CLEAR WHERE THE CENTER OF THE ALLEY SHOULD BE.

● PINS FOUND THIS SURVEY

○ PINS SET THIS SURVEY

STATE OF KANSAS)
COUNTY OF MCPHERSON) SS

I, MELVIN FERGUSON, LICENSED PROFESSIONAL ENGINEER OF THE STATE OF KANSAS DO HEREBY CERTIFY THAT UNDER MY SUPERVISION A SURVEY WAS MADE OF TRACT OF LAND IN THE SE1/4, SECTION 21, T19S, R2W OF THE 6TH P.M. AND DESCRIBED AS FOLLOWS;

THE NORTH 60 FEET OF THE FOLLOWING DESCRIBED TRACT OF LAND. BEGINNING AT A POINT 1023 FEET NORTH AND 30 FEET WEST OF THE SE CORNER OF SAID SE1/4 SECTION 21, T19S, R2W; THENCE WEST 159.75 FEET; THENCE NORTH 160 FEET; THENCE EAST 159.75 FEET; THENCE SOUTH 160 FEET AND TO THE PLACE OF BEGINNING, THE ABOVE PLAT IS A TRUE EXHIBIT OF SAID SURVEY AS FAR AS IT IS KNOWN TO ME.
SURVEY CALLED FOR BY J. WARREN

SIGNED THIS 3rd DAY OF MAY, 1978

Melvin Ferguson
MELVIN FERGUSON
PROFESSIONAL ENGINEER
MCPHERSON, KANSAS

MELVIN V. FERGUSON
LICENSED
6772
KANSAS
PROFESSIONAL ENGINEER

MICROFILM