http://www.adultpdf.com
Created by TIFF To PDF trial version, to remove this mark, please register this software.

SURVEY OF A TRACT OF LAND IN THE SE QUARTER SECTION 21, Township 19S, Range 2 West

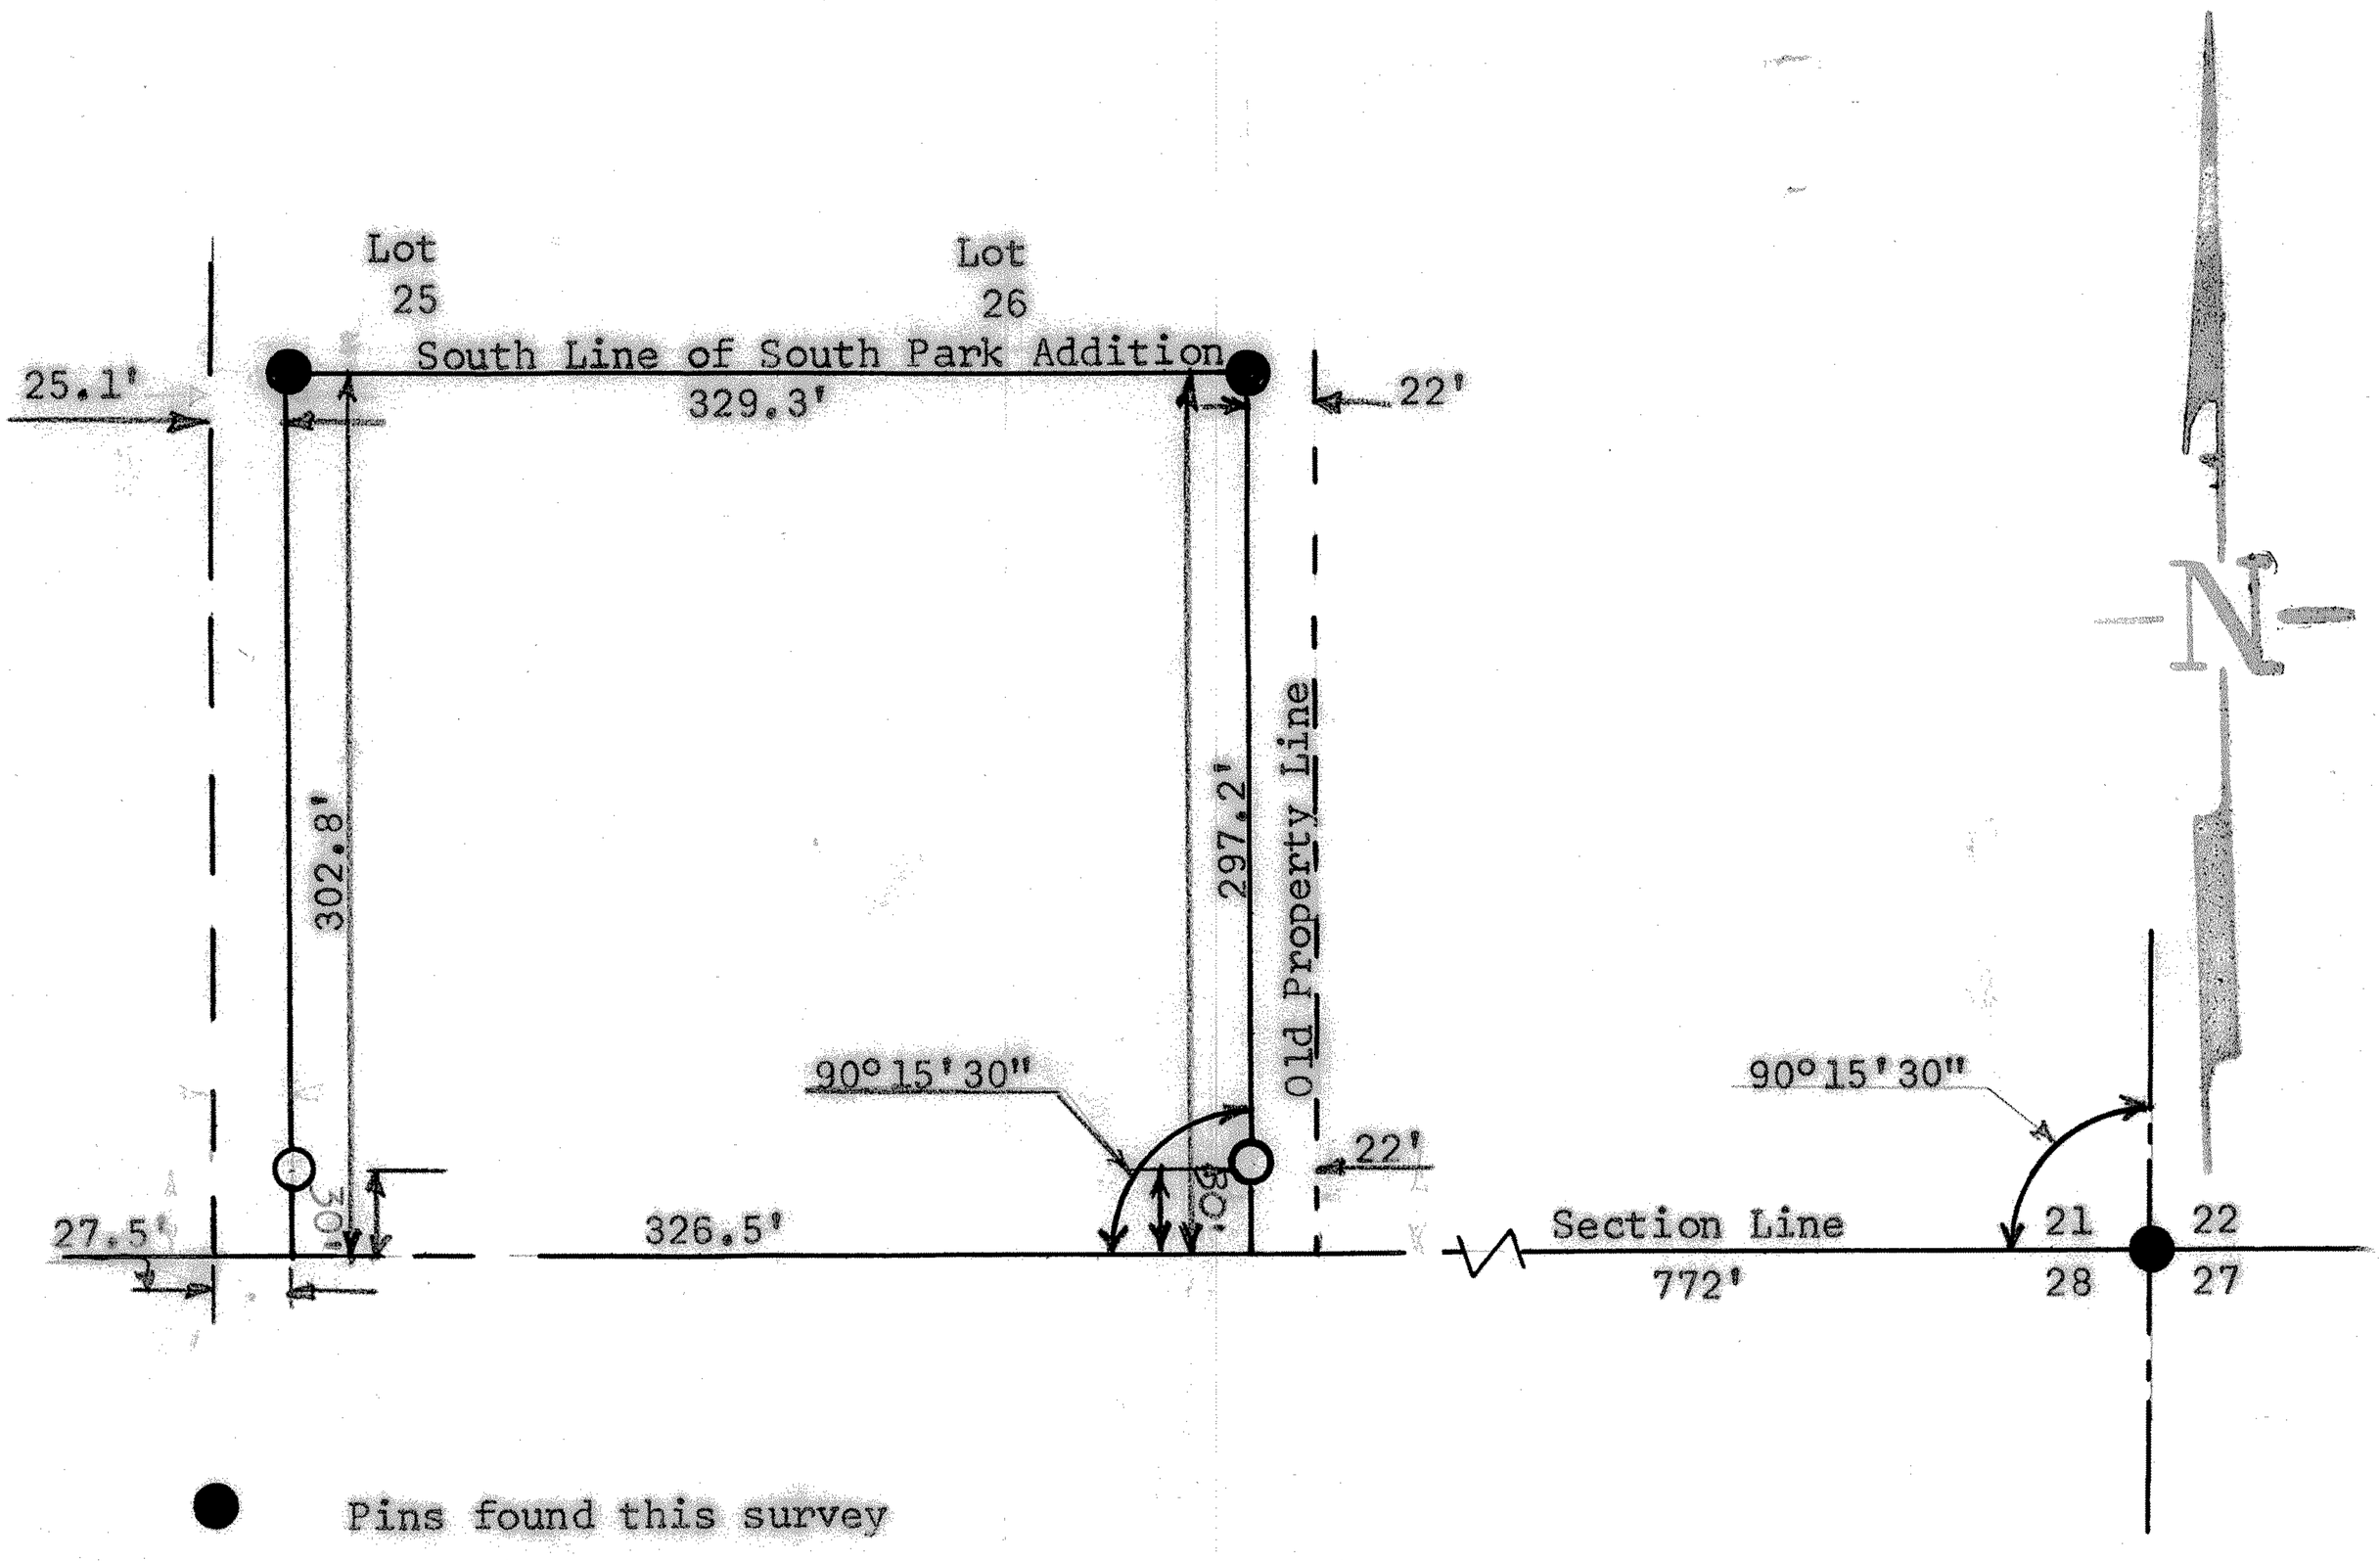

● Pins found this survey

○ Pins set this survey

State of Kansas)
County of McPherson) SS

I, Francis R. Rankin, County Engineer of McPherson County, Kansas, do hereby certify that under my supervision a survey was made in the South East Quarter (SE 1/4) Section Twentyone (21), Township nineteen (19), Range two (2) West of the 6th P.M. and described as follows:

Commencing at the Southeast corner of said Southeast quarter; thence West on said Section Line 772 feet to a place of beginning; thence North 297.2 feet to the Southeast corner of Lot 26 of the South Park Addition to the City of Galva; thence West 329.3 feet to the Southwest corner of Lot 25 of above said addition; thence South 302.8 feet to said South line of said Section; thence East 326.5 feet to the place of beginning and the above plat is a true exhibit of said survey as far as it is known to me.

Signed this 14th day of August 1964

F. R. Rankin

Francis R. Rankin
County Engineer
McPherson, Kansas

F. R. RANKIN
LICENSED
799
KANSAS
PROFESSIONAL ENGINEER

MICROFILM