A SURVEY OF A TRACT OF LAND IN THE SE 1/4, SECTION 21, T19S-R2W, MCPHERSON COUNTY, KANSAS

http://www.adultpdf.com
Created by TIFF To PDF trial version, to remove this mark, please register this software.

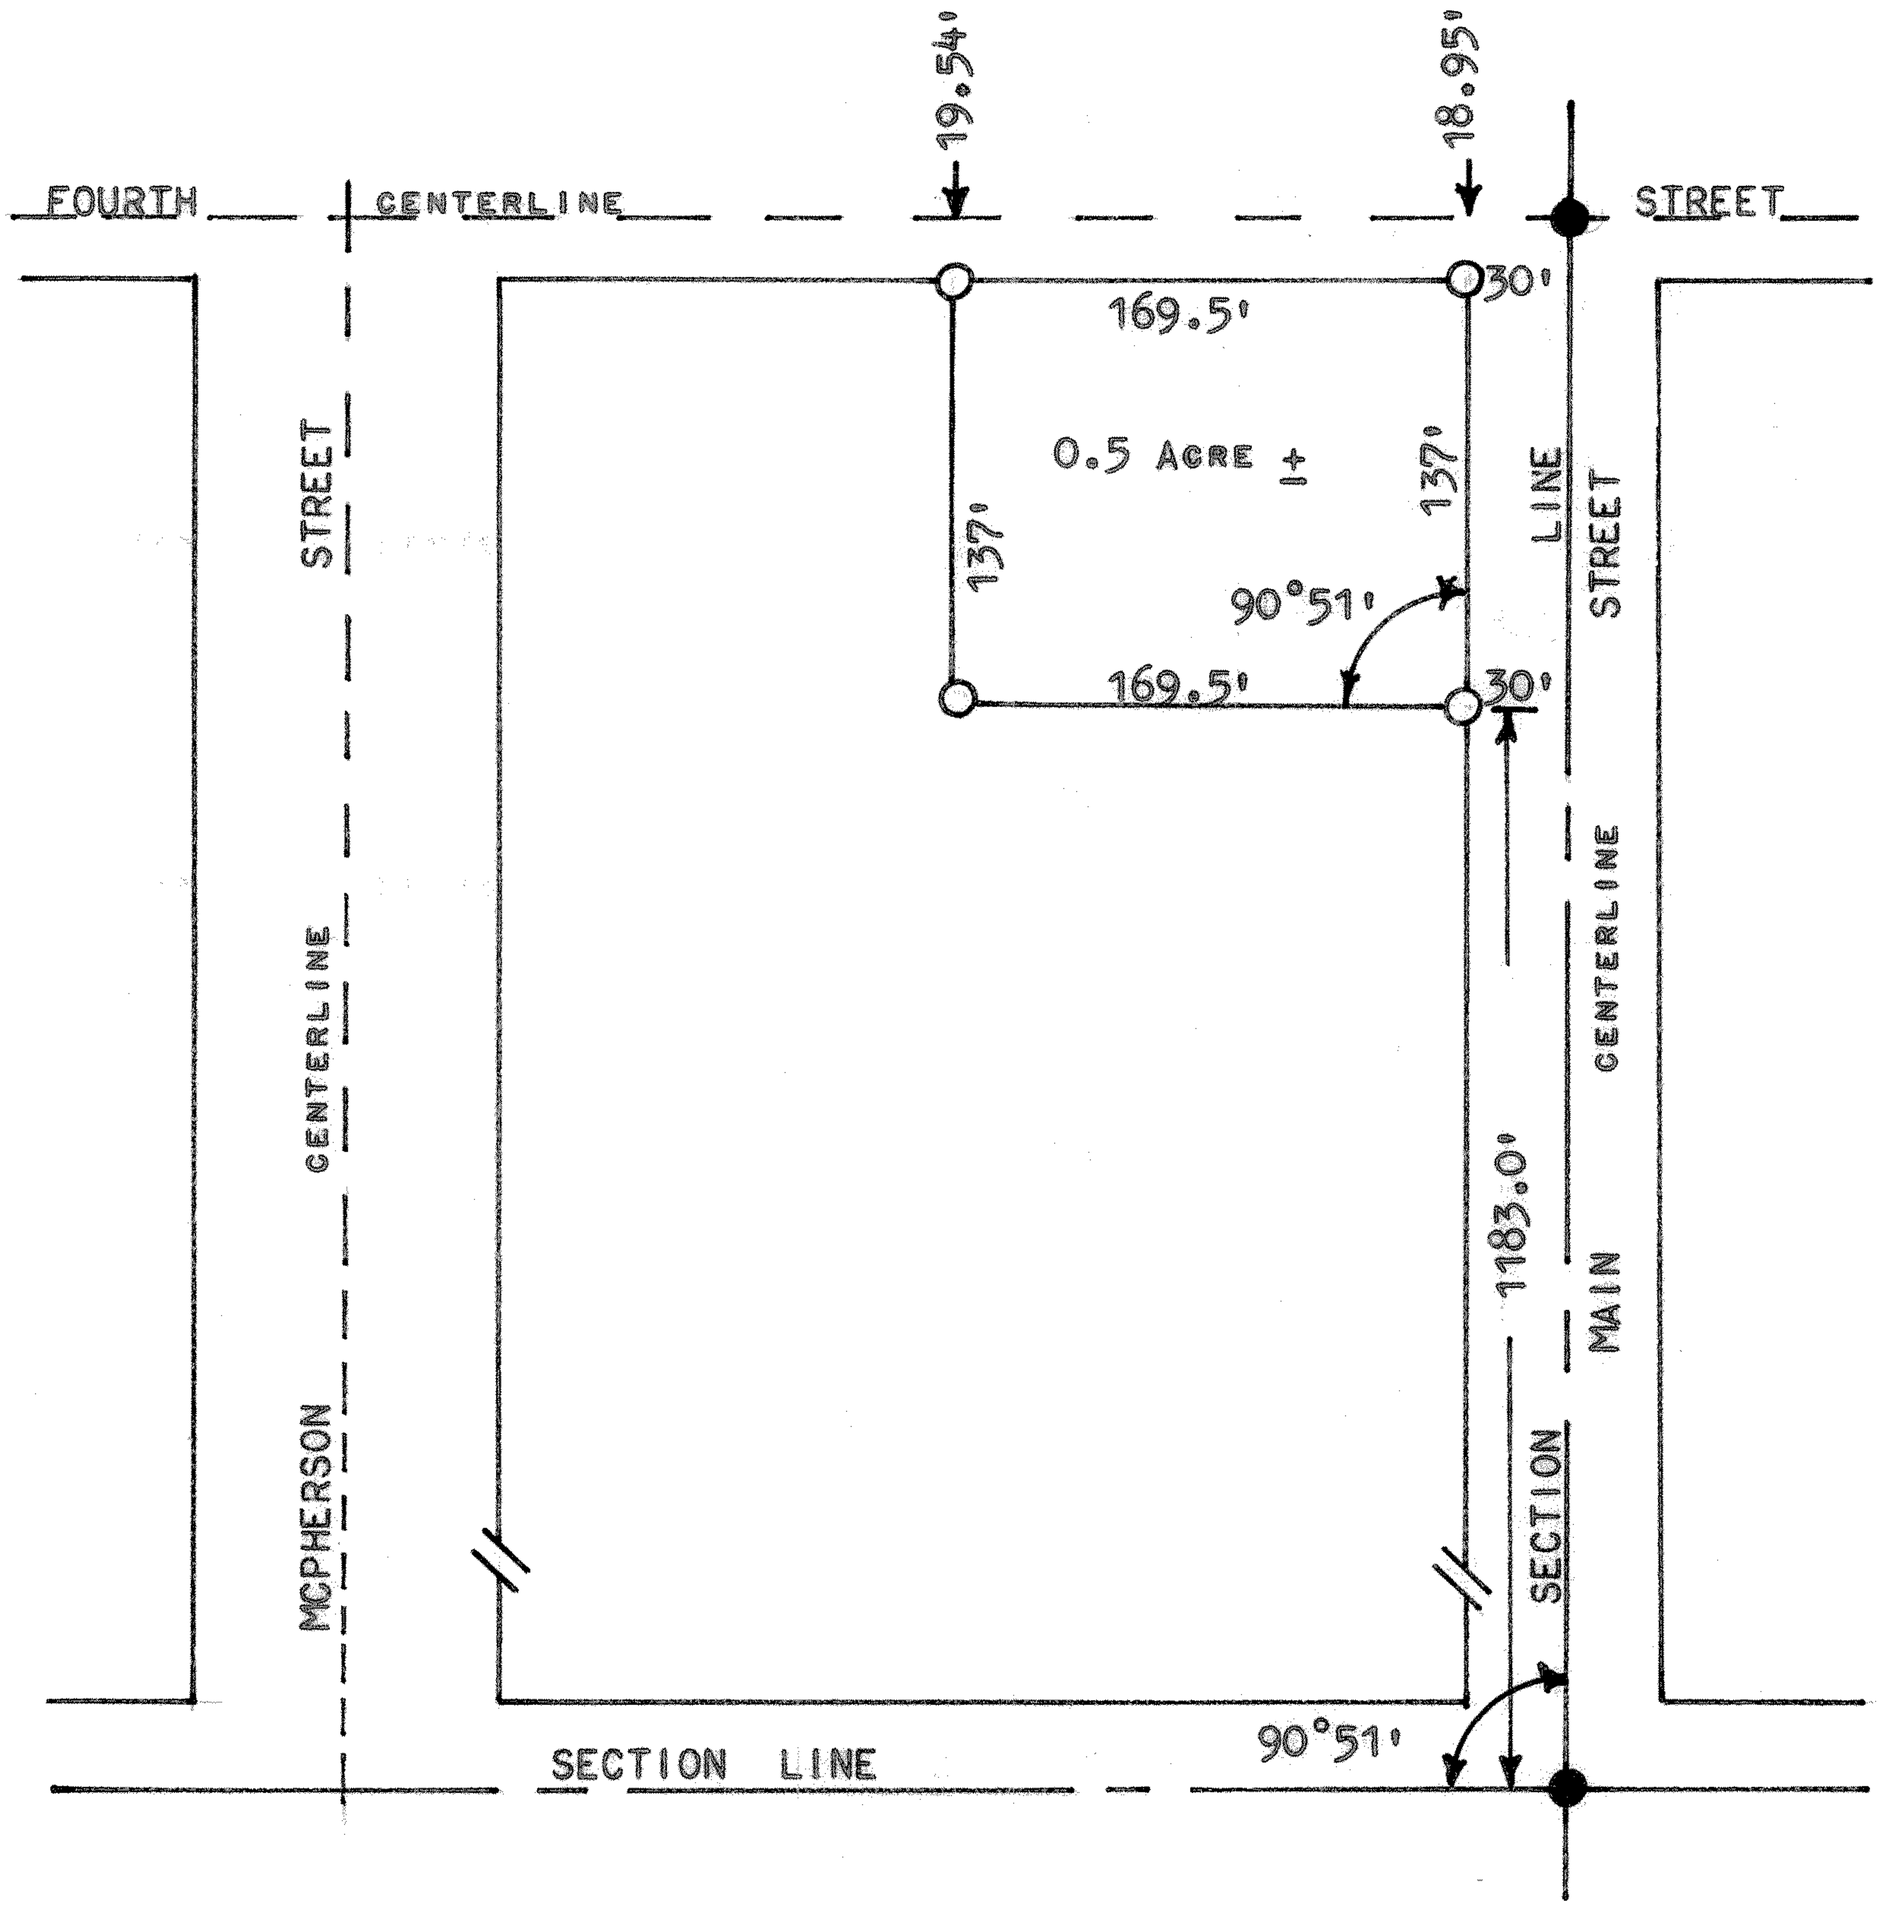

● PINS FOUND THIS SURVEY

○ PINS SET THIS SURVEY

STATE OF KANSAS)
COUNTY OF MCPHERSON) SS

I, MELVIN FERGUSON, COUNTY ENGINEER OF MCPHERSON COUNTY, KANSAS, DO HEREBY CERTIFY THAT UNDER MY SUPERVISION A SURVEY WAS MADE OF A TRACT OF LAND IN THE SE 1/4 OF SECTION 21, T19S, R2W, OF THE 6TH P.M., AND DESCRIBED AS FOLLOWS:

COMMENCING AT THE SE CORNER OF SAID SECTION 21, T19S-R2W; THENCE NORTH ON SECTION LINE 1183.0 FEET; THENCE WEST, PARALLEL WITH SOUTH SECTION LINE, 30 FEET, TO A POINT OF BEGINNING; THENCE WEST, PARALLEL WITH SECTION LINE, 169.5 FEET; THENCE NORTH, PARALLEL WITH SECTION LINE 137 FEET; THENCE EAST, PARALLEL WITH SECTION LINE, 169.5 FEET; THENCE SOUTH, PARALLEL WITH SECTION LINE, 137 FEET, TO POINT OF BEGINNING. SAID TRACT CONTAINS 0.5 ACRE, MORE OR LESS.

I ALSO CERTIFY THAT THE ABOVE PLAT IS A TRUE EXHIBIT OF SAID SURVEY AS FAR AS IT IS KNOWN TO ME.

SURVEY CALLED FOR BY GERALD MOYER.

SIGNED THIS 1st DAY OF AUGUST, 1974.

Melvin Ferguson

MELVIN FERGUSON
COUNTY ENGINEER
MCPHERSON COUNTY, KANSAS

MELVIN FERGUSON LICENSED 6772 KANSAS PROFESSIONAL ENGINEER

MICROFILM