http://www.adultpdf.com
Created by TIFF To PDF trial version, to remove this mark, please register this software.

A SURVEY IN THE SW¼ SECTION 22,
T19S, R2W
MC PHERSON COUNTY, KANSAS

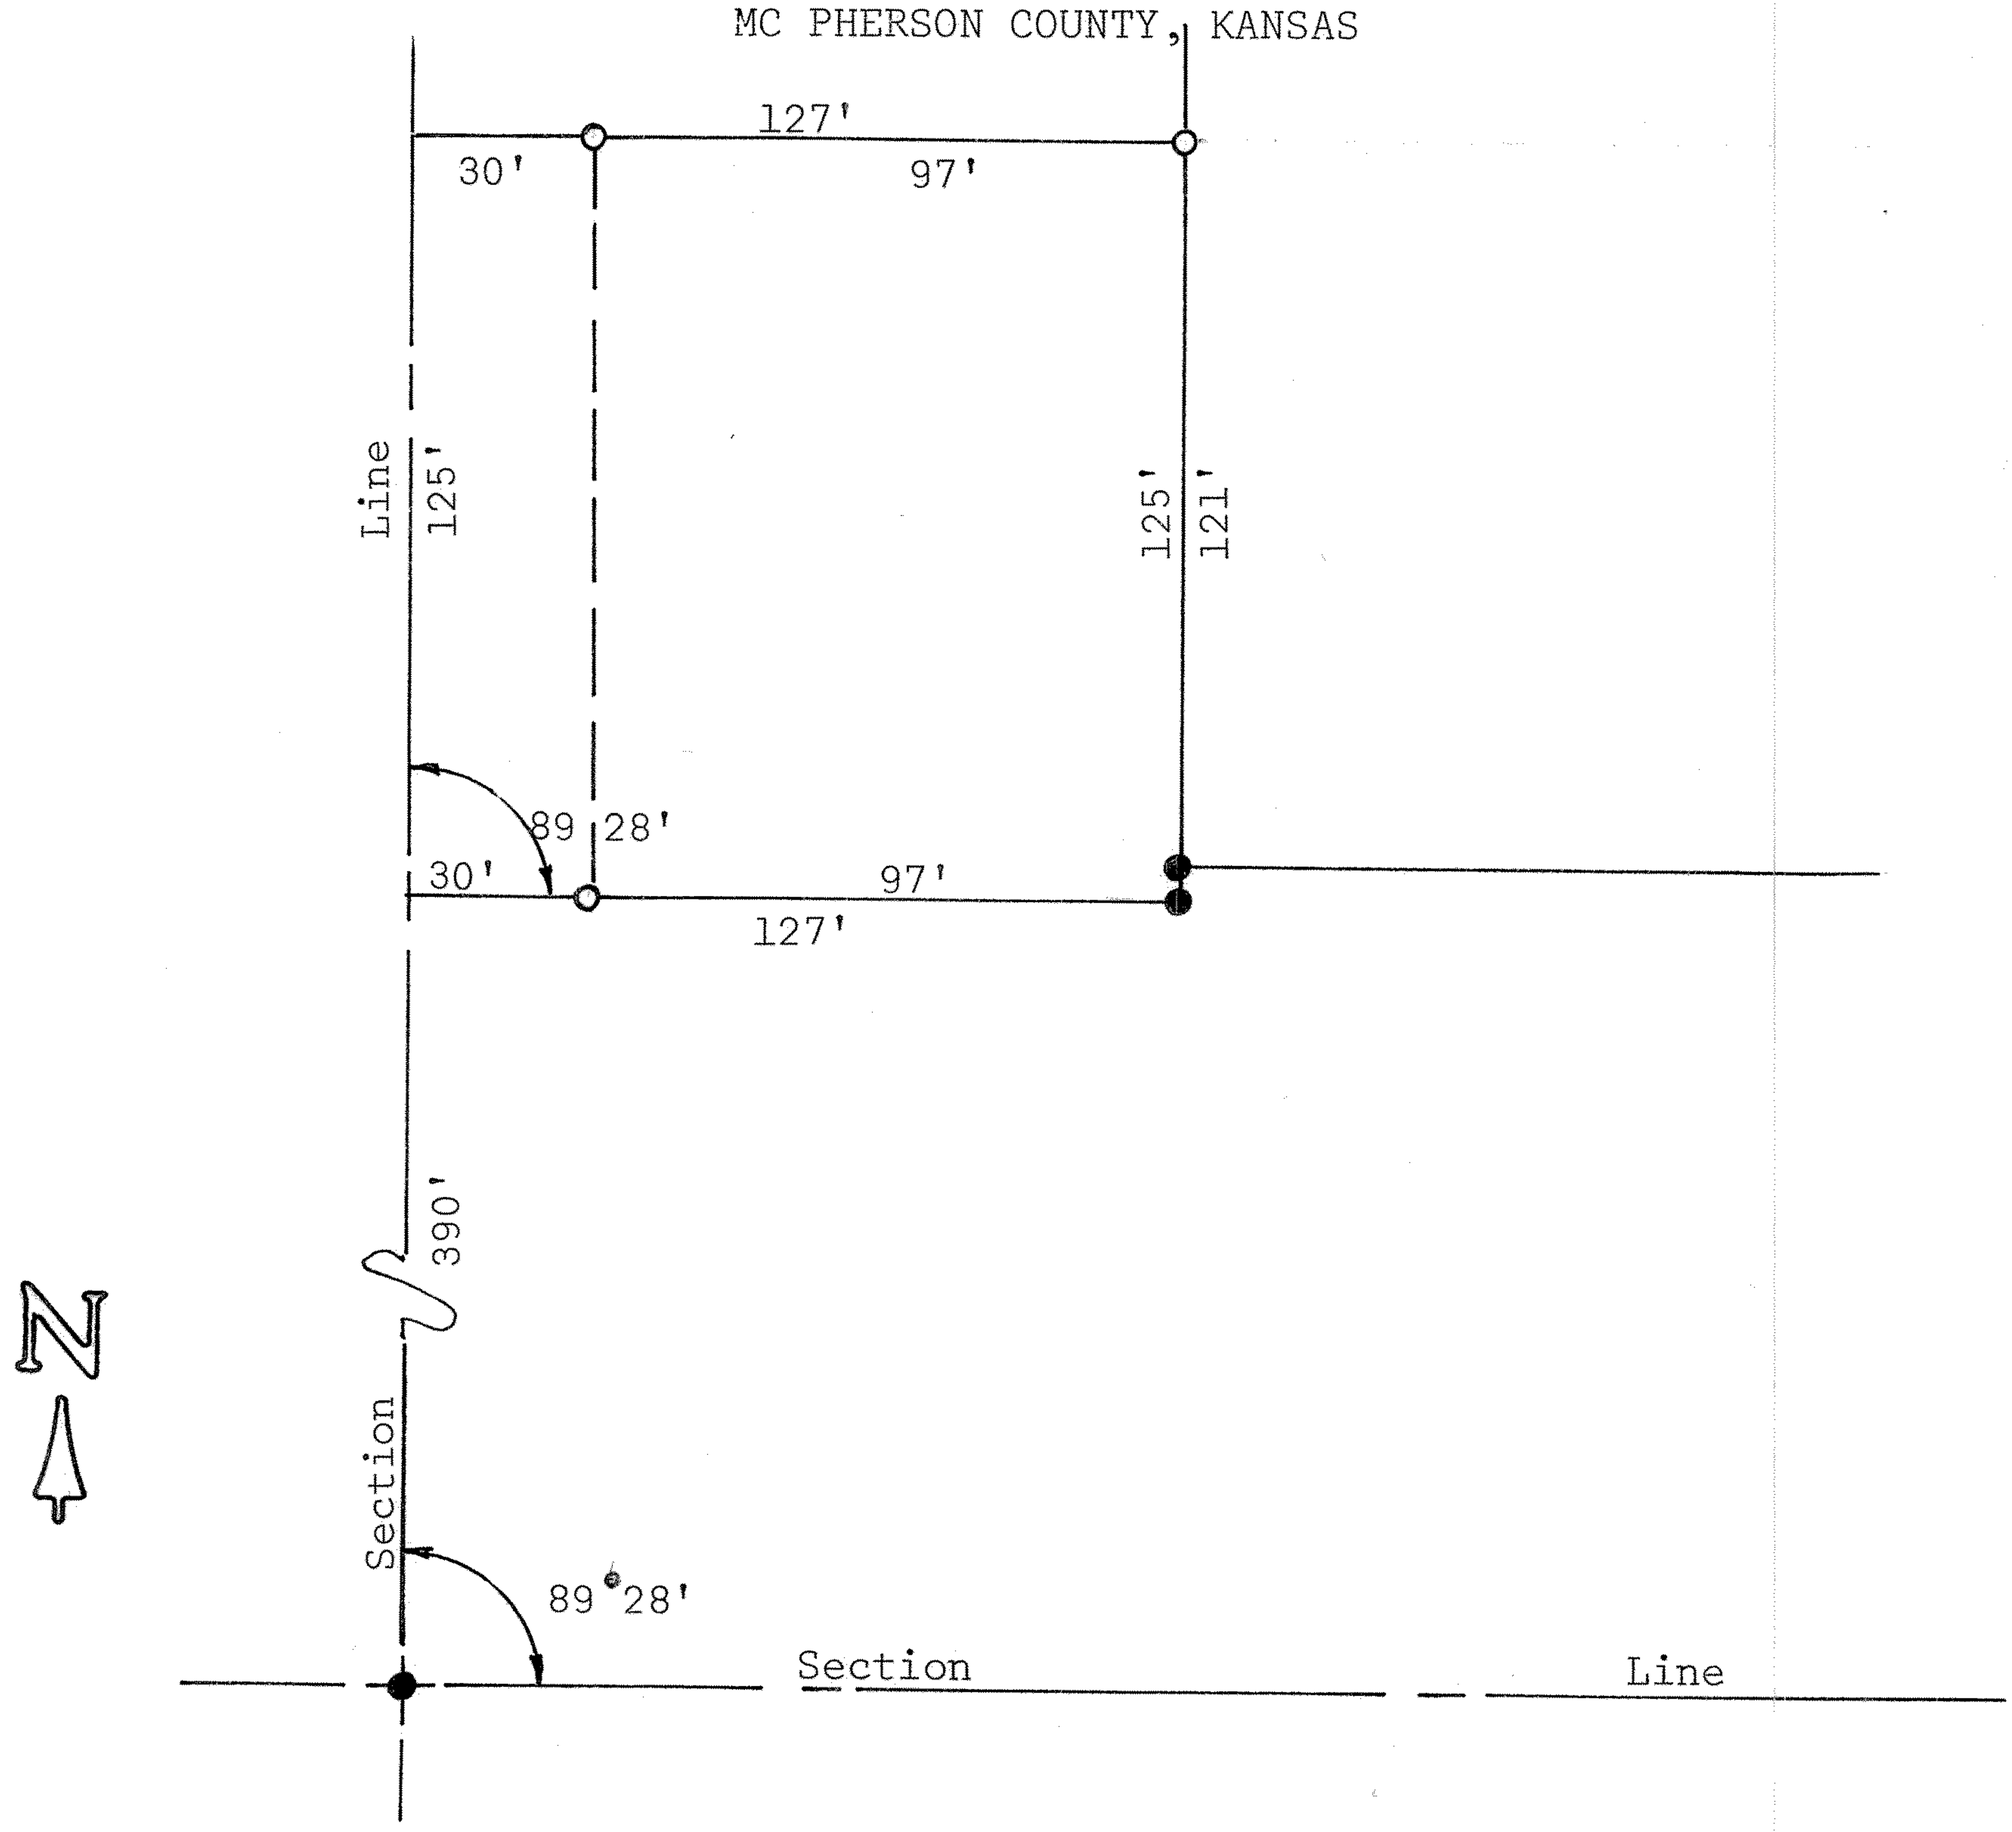

● Pins Found This Survey

○ Pins Set This Survey

State of Kansas)
County of McPherson) SS

I, Melvin Ferguson, County Engineer of McPherson County, Kansas, do hereby certify that under my supervision a survey was made of a tract of land in the SW¼ of Section 22, T19S, R2W of the 6th P.M. and described as follows:

Commencing at the SW Corner of said SW¼; thence North, on Section Line, 390 feet for a place of beginning; thence East, parallel with the South Section Line, 127 feet;thence North 125 feet; thence West, to Section Line, 127 feet; thence South 125 feet to the place of beginning. I certify that the above plat is a true exhibit of said survey as far as it is known to me.

Survey called for by Derald Unruh

Signed this 1st day of October, 1974

Melvin Ferguson
Melvin Ferguson, P. E.
County Engineer
McPherson County, Kansas

MELVIN V. FERGUSON
LICENSED
6772
KANSAS
PROFESSIONAL ENGINEER

MICROFILM