http://www.adultpdf.com
Created by TIFF To PDF trial version, to remove this mark, please register this software.

A SURVEY IN THE SW 1/4 SW 1/4
SECTION 22-T19S-R2W

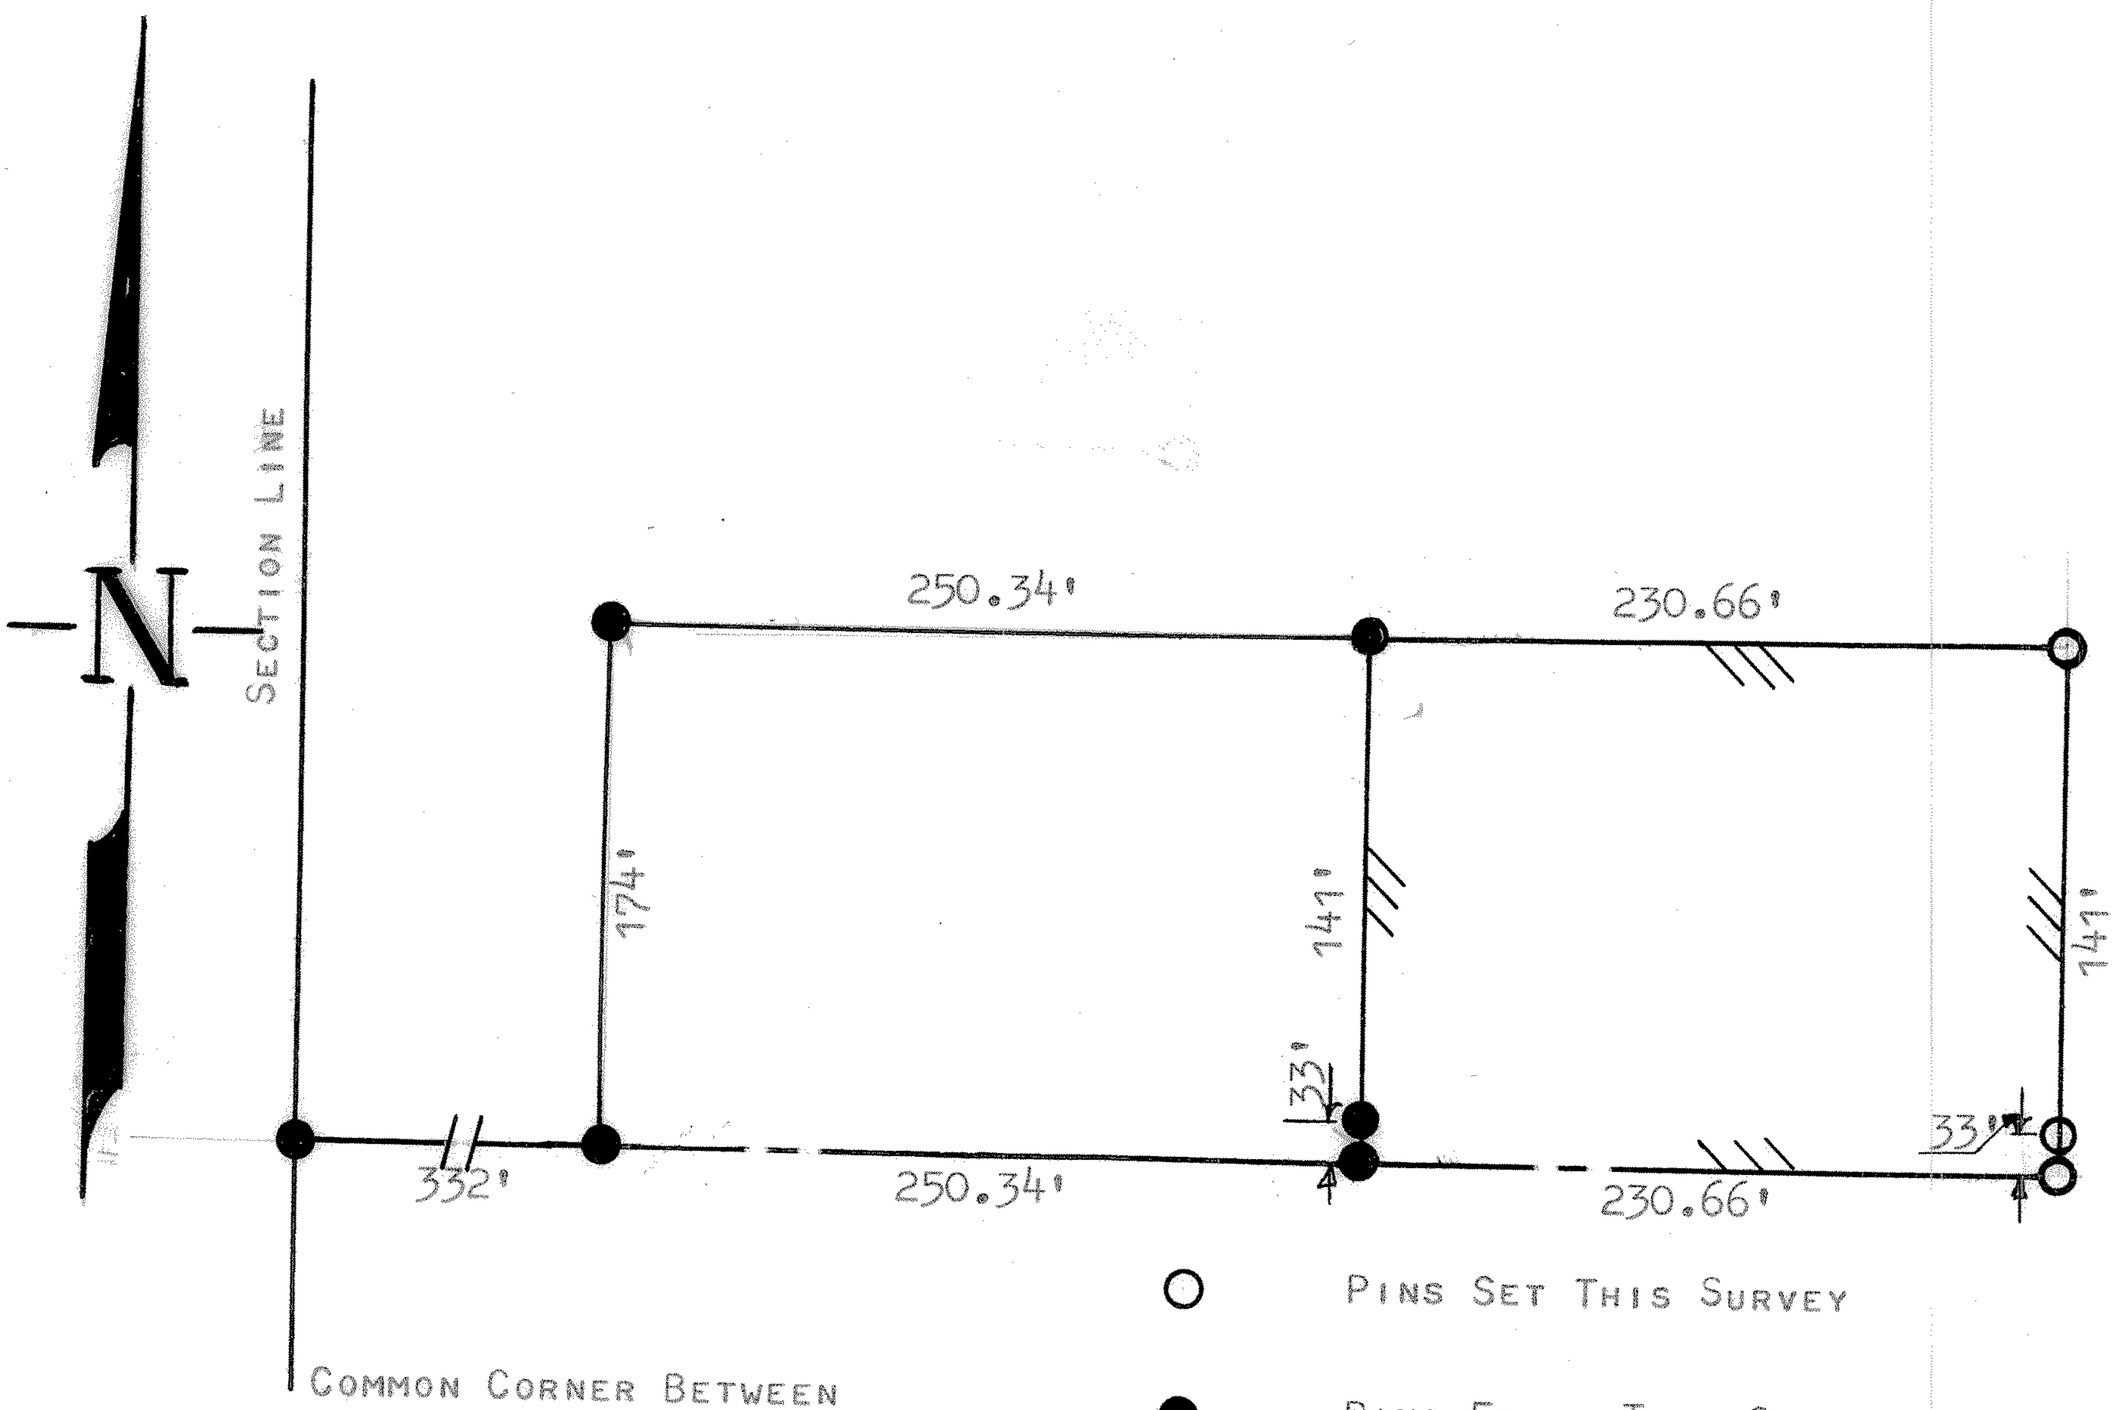

STATE OF KANSAS)
COUNTY OF McPHERSON, KANSAS) SS

I FRANCIS D. WAGNER, COUNTY ENGINEER OF McPHERSON COUNTY, KANSAS DO HEREBY CERTIFY THAT I DID CAUSE TO BE DONE ON THE 14TH DAY OF DECEMBER, 1960, A SURVEY OF A TRACT OF LAND IN THE SW1/4 SW1/4 SECTION 22-T19S-R2W OF THE 6TH P.M. AND DESCRIBED AS FOLLOWS:

BEGINNING AT THE SOUTHWEST CORNER OF THE SW1/4 SW1/4 SECTION 22-T19S-R2W, THENCE EAST ALONG THE SECTION LINE 582.34' TO PLACE OF BEGINNING; THENCE EAST 230.66' ALONG SAID SECTION LINE; THENCE NORTH 174' FEET PARALLEL TO THE WEST LINE OF SAID QUARTER; THENCE WEST 230.66' FEET; THENCE SOUTH 174' FEET TO PLACE OF BEGINNING AND THAT THE ACCOMPANYING PLAT IS A TRUE EXHIBIT OF SAID SURVEY.

Francis D. Wagner

FRANCIS D. WAGNER
COUNTY ENGINEER
McPHERSON COUNTY

DECEMBER 20, 1960

FRANCIS D. WAGNER
LICENSED
1273
KANSAS
PROFESSIONAL ENGINEER

MICROFILM