http://www.adultpdf.com
Created by TIFF To PDF trial version, to remove this mark, please register this software.

PART OF THE SW 1/4
SECTION 22, T19S, R2W

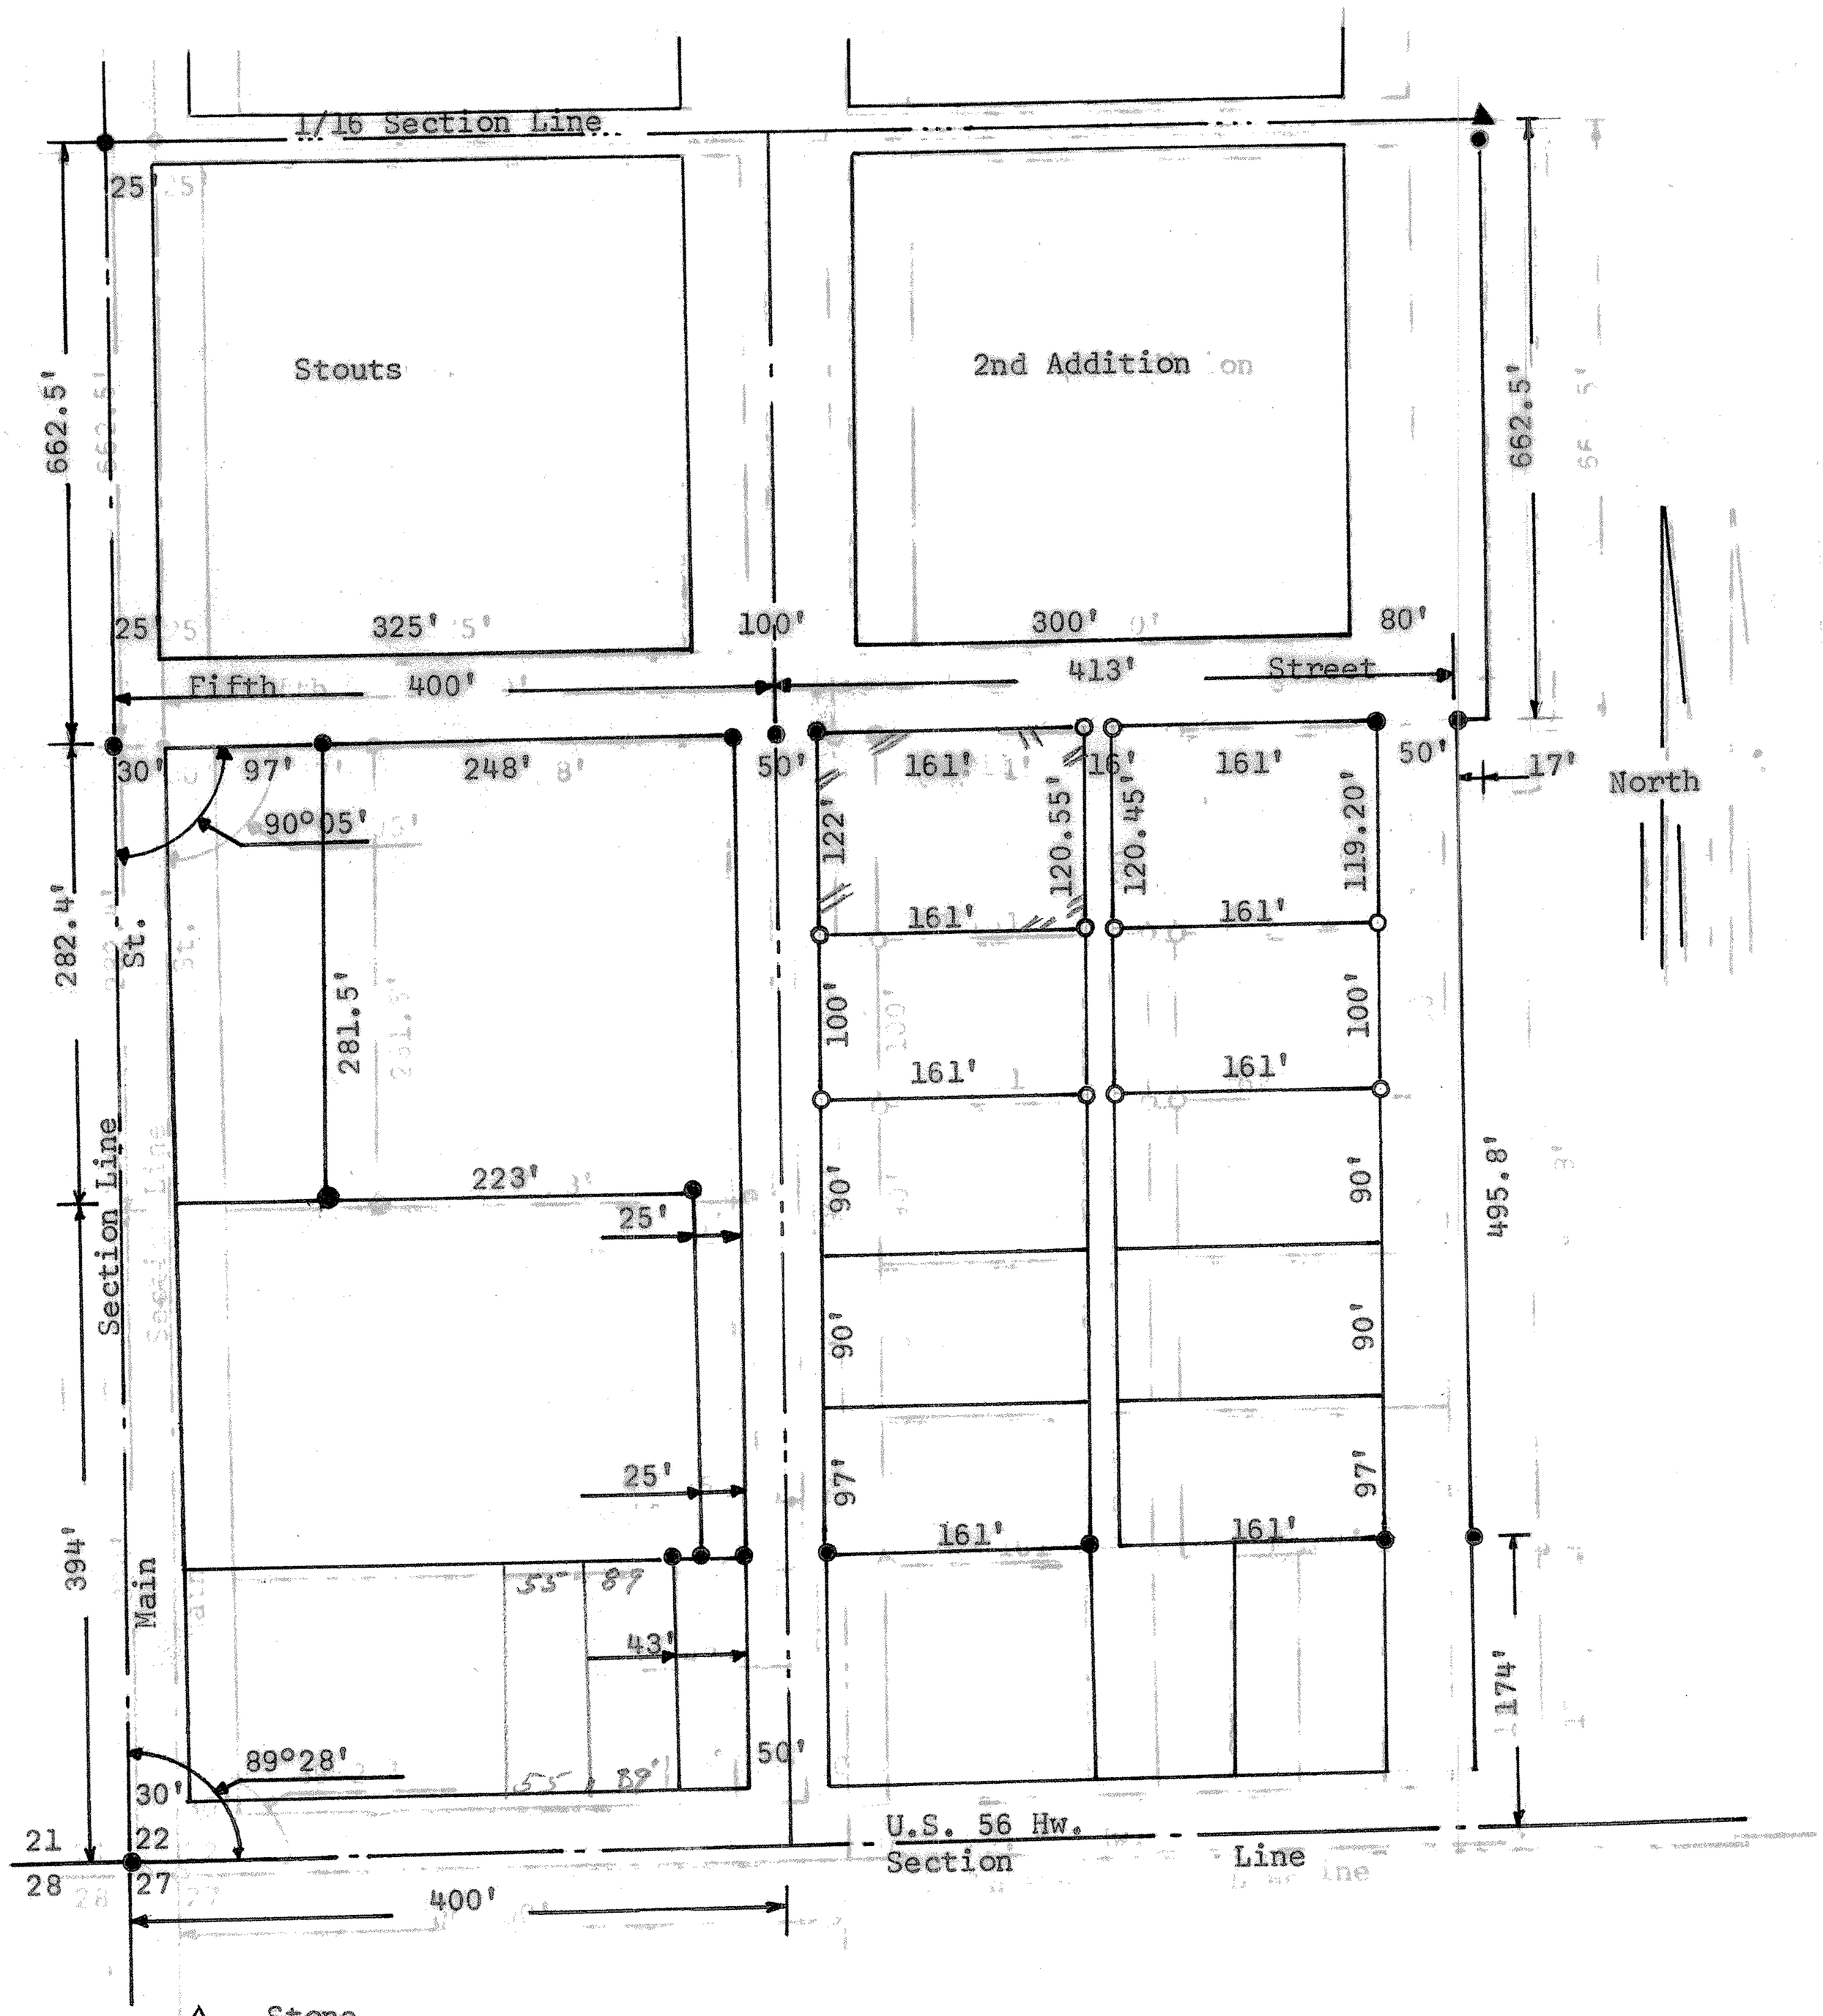

State of Kansas)
County of McPherson) SS

I, Francis R. Rankin, do hereby certify that under my supervisiona survey was made in the Southwest Quarter of Section 22, T19S, R2W of the 6th P.M.

Beginning at a point 676.4 feet North and 425 feet East of the SW corner of said Southwest Quarter of Section 22; thence South 122 feet; thence East 161 feet; thence North 120.55 feet; thence West 161 feet to the place of beginning and that the above plat is a true exhibit of said survey as far as it is known to me.

Survey called for by Elmer Koehn
Signed this 13 day of December 1965

F. R. RANKIN LICENSED 199 KANSAS PROFESSIONAL ENGINEER

MICROFILM

F R Rankin
Francis Rankin
County Engineer
McPherson, Kansas