http://www.adultpdf.com
Created by TIFF To PDF trial version, to remove this mark, please register this software.

SURVEY A TRACT IN THE E1/2, NW1/4 SEC. 22 T19S, R2W
McPHERSON, COUNTY

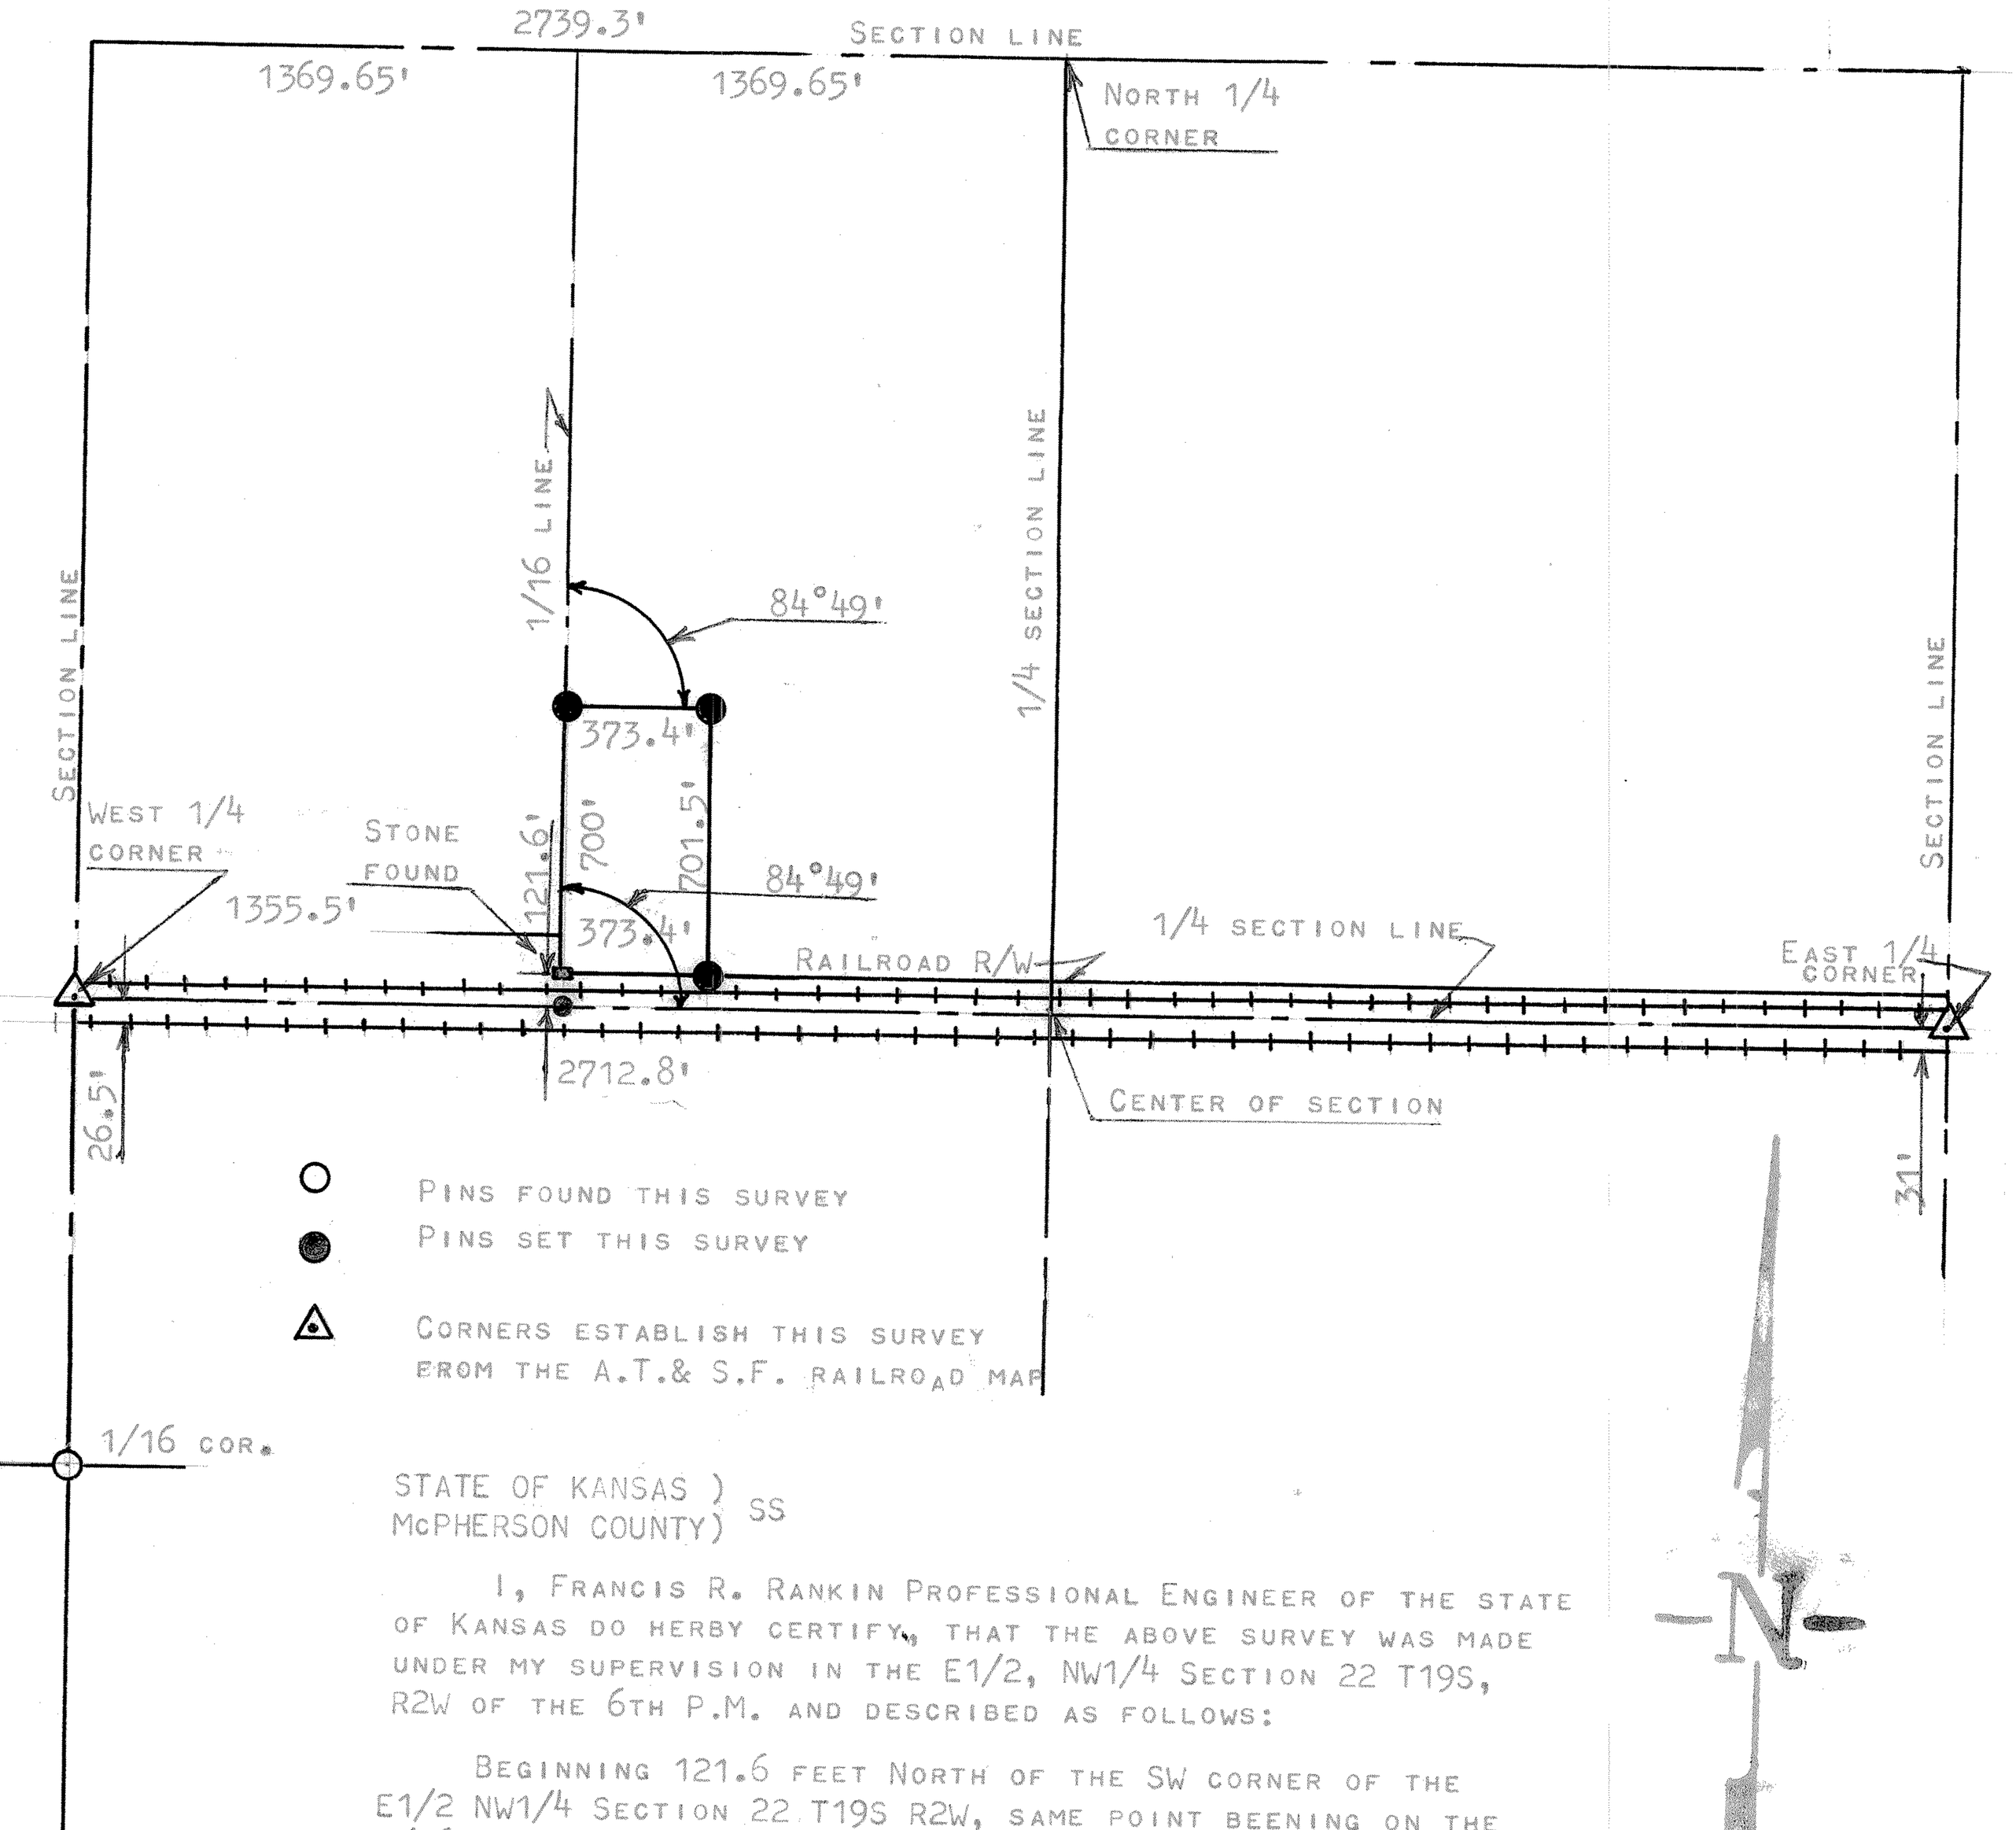

STATE OF KANSAS)
McPHERSON COUNTY) SS

I, FRANCIS R. RANKIN PROFESSIONAL ENGINEER OF THE STATE OF KANSAS DO HERBY CERTIFY, THAT THE ABOVE SURVEY WAS MADE UNDER MY SUPERVISION IN THE E1/2, NW1/4 SECTION 22 T19S, R2W OF THE 6TH P.M. AND DESCRIBED AS FOLLOWS:

BEGINNING 121.6 FEET NORTH OF THE SW CORNER OF THE E1/2 NW1/4 SECTION 22 T19S R2W, SAME POINT BEENING ON THE 1/16 LINE AND THE NORTH RIGHT OF WAY OF THE ROCK ISLAND RAILROAD, FOR PLACE OF BEGINNING; THENCE NORTH 700.0 FEET ON THE 1/16 LINE; THENCE EAST 373.4 FEET PARALLEL WITH THE EABT, WEST 1/4 SECTION LINE OF SAID SECTION; THENCE SOUTH 701.5 FEET TO THE NORTH EDGE R.I. R.R. RIGHT OF WAY; THENCE WEST 373.4 FEET TO PLACE OF BEGINNING, SAID TRACT CONTAINS 6 ACRES MORE OR LESS, AND THAT THE ACCOMPANYING PLAT IS A TRUE EXHIBIT OF SAID SURVEY AS FAR AS IT IS KNOWN TO ME.

SURVEY CALLED FOR BY JO ROY RIERSON & M.D. FISHER

SIGNED THIS 10/6 DAY OF OCTOBER, 1964

F R Rankin

FRANCIS RANKIN
PROFESSIONAL ENGINEER
McPHERSON, KANSAS

F. R. RANKIN
KANSAS
PROFESSIONAL ENGINEER

MICROFILM